

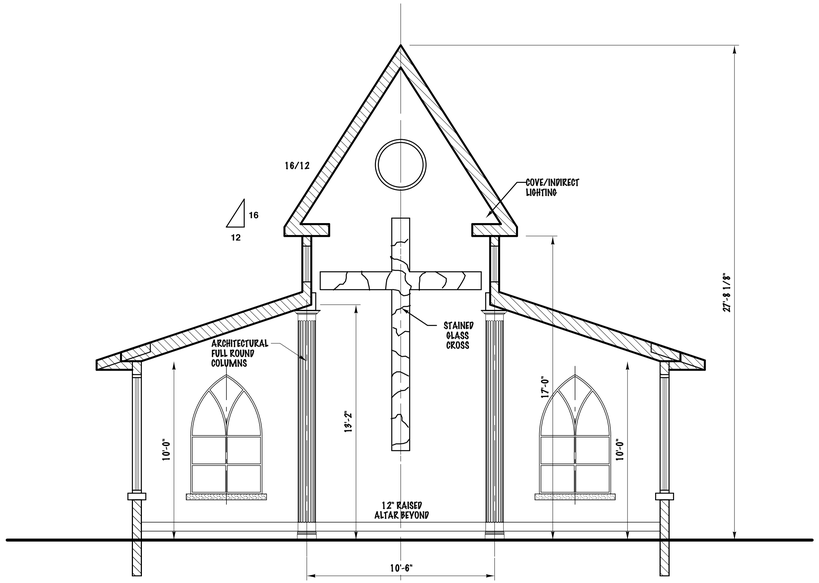



BUILDING SECTION/INTERIOR VIEW - FACING ALTAR

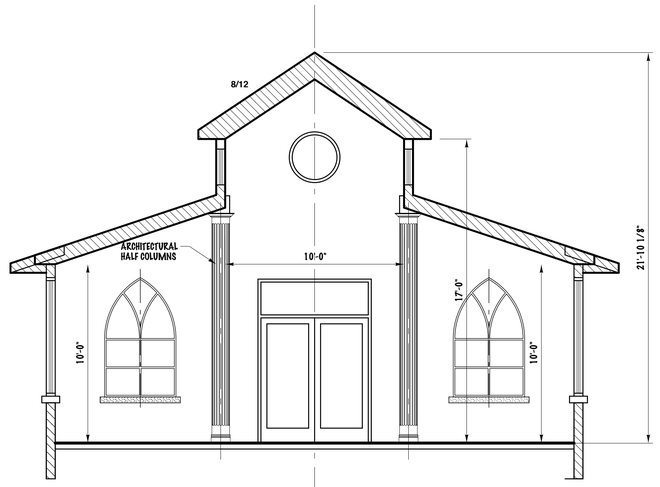

BUILDING SECTION - INTERIOR VIEW FACING VESTIBULE
NOTE: FRONT SECTION INTERIOR VIEW SIMILAR

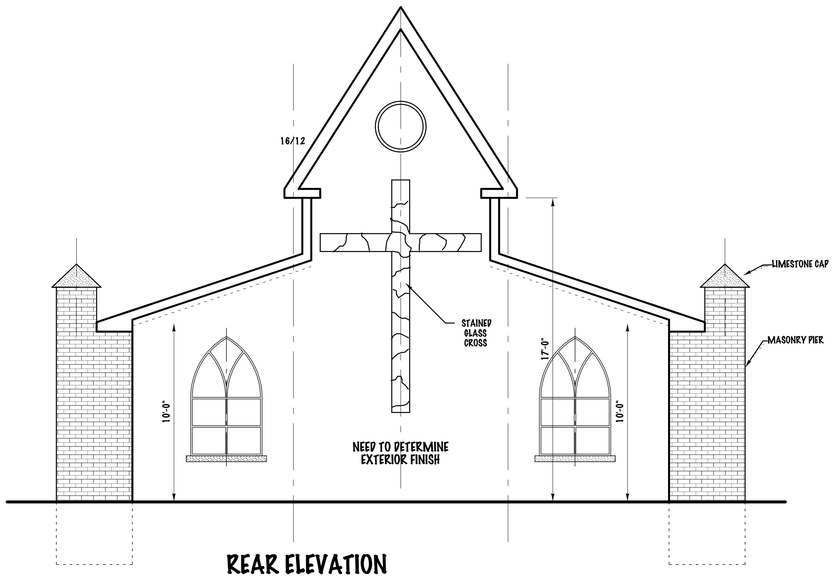

REAR ELEVATION

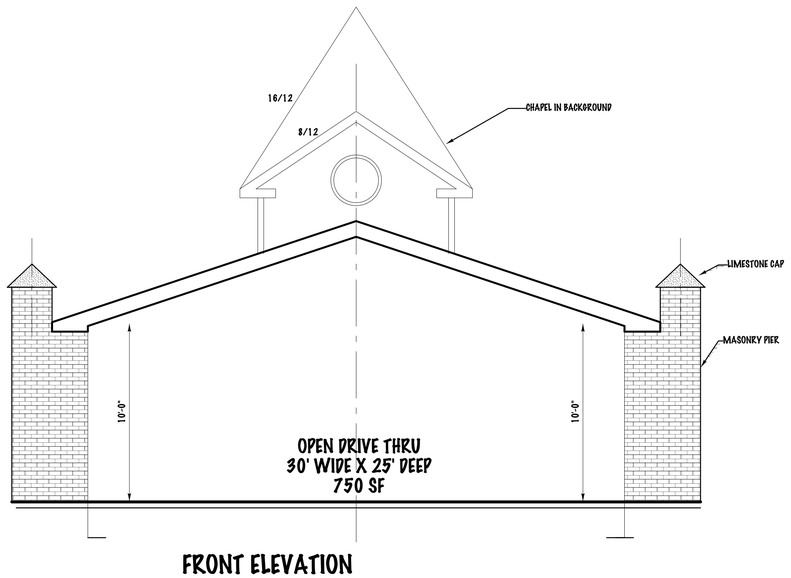

FRONT ELEVATION

PV CHAPEL PROJECT

SCALE: 1/4" = 1'-0"

GROSS FLOOR AREA 1,820 SQ. FT.
GROSS PERIMETER 190 LINEAR FT.

PROGRESS PRINT 10/14/15

PROGRESS PRINTS

PV CHAPEL PROJECT

FOR:

PREPARED BY
FRANK A. OLLETTLAIA
GUARDIAN ELDER CARE
8796 ROUTE 219
BROOKWAY, PA 15824
814-265-7889

REVISIONS
DATE:

DRAWING TITLE
1017 MAIN ST - BASEMENT FLOOR PLAN

DATE: TBD

JOB NO. PV

DRAWING NUMBER
A-2

SHEET NO. 1 OF