
Install 100 Amp. electrical service panel at existing electrical meter location

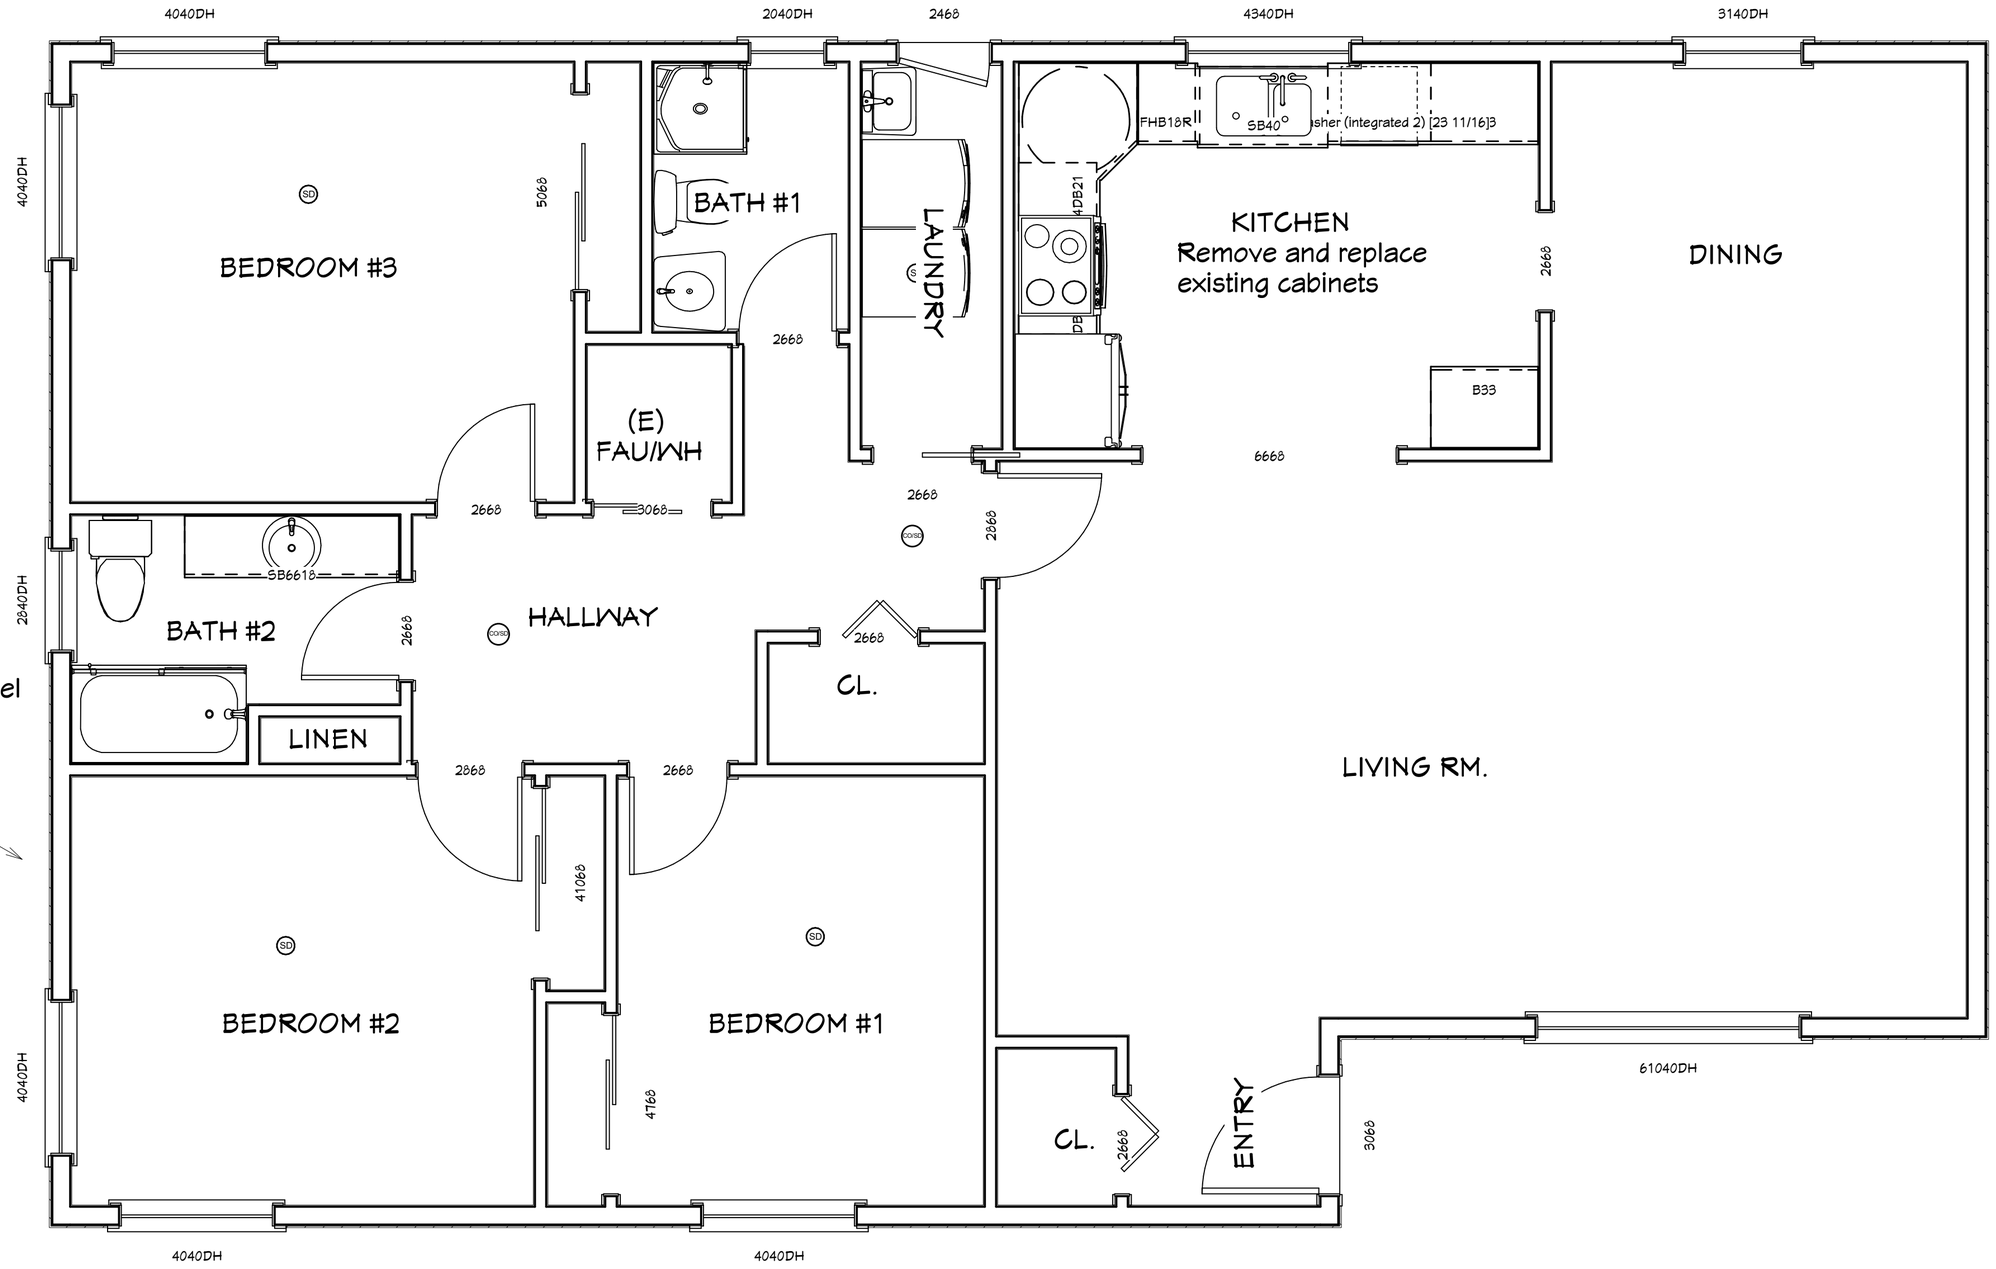

PROPOSED FLOOR PLAN
1426 sq ft

SCALE 1/4" = 1'

20 Via Del Pinar
Monterey, Ca. 93940