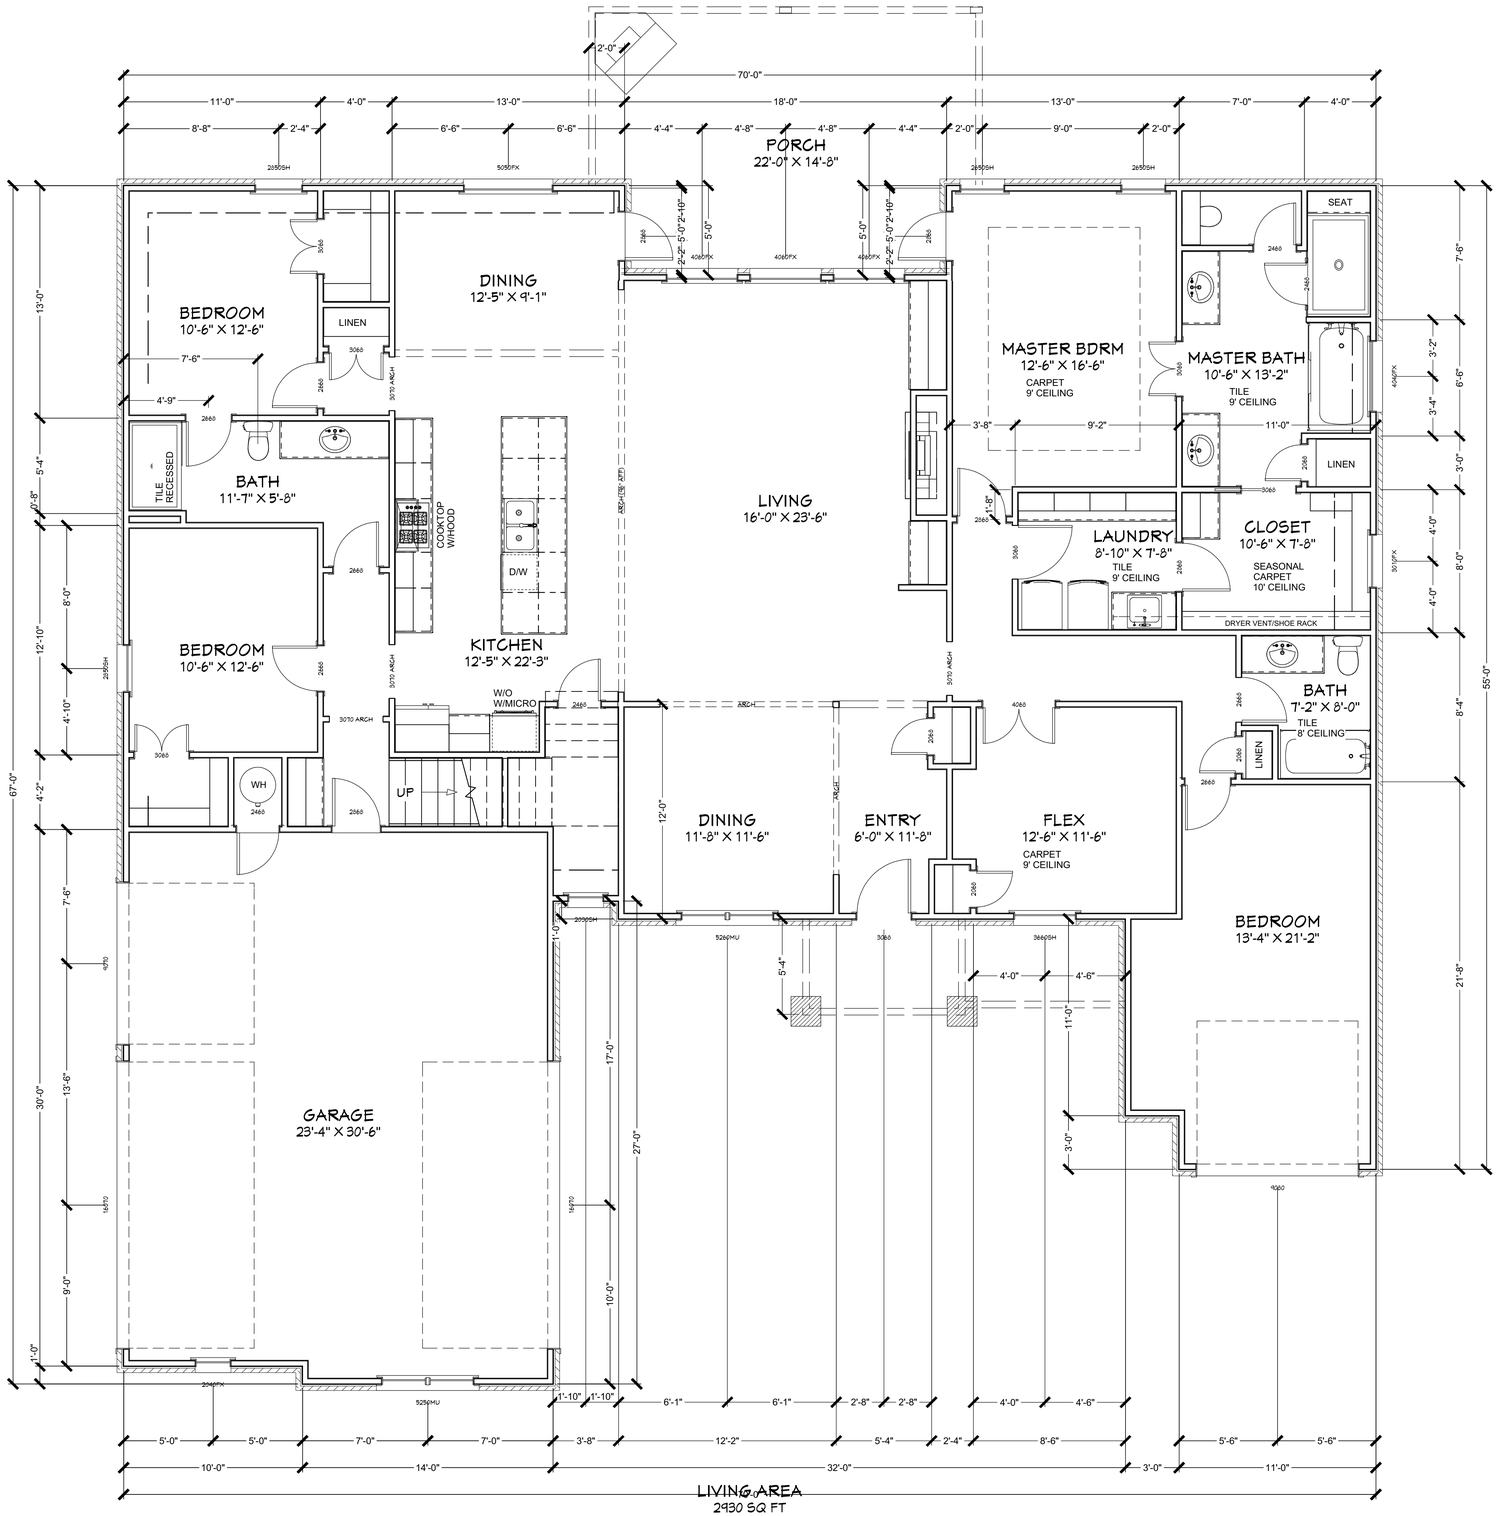



## FIRST FLOOR PLAN

SCALE: 1/4" = 1'-0"

REVISION TABLE

| NUMBER | DATE | REVISED BY | DESCRIPTION |
|---|---|---|---|
| | | | |

# FIRST FLOOR PLAN

DRAWINGS CREATED ESPECIALLY FOR:

SPENCER RESIDENCE

DRAWINGS PROVIDED BY:

SMALYGO PROPERTIES

DATE: 6/16/16

SCALE: 1/4" = 1'-0"

SHEET: A-1