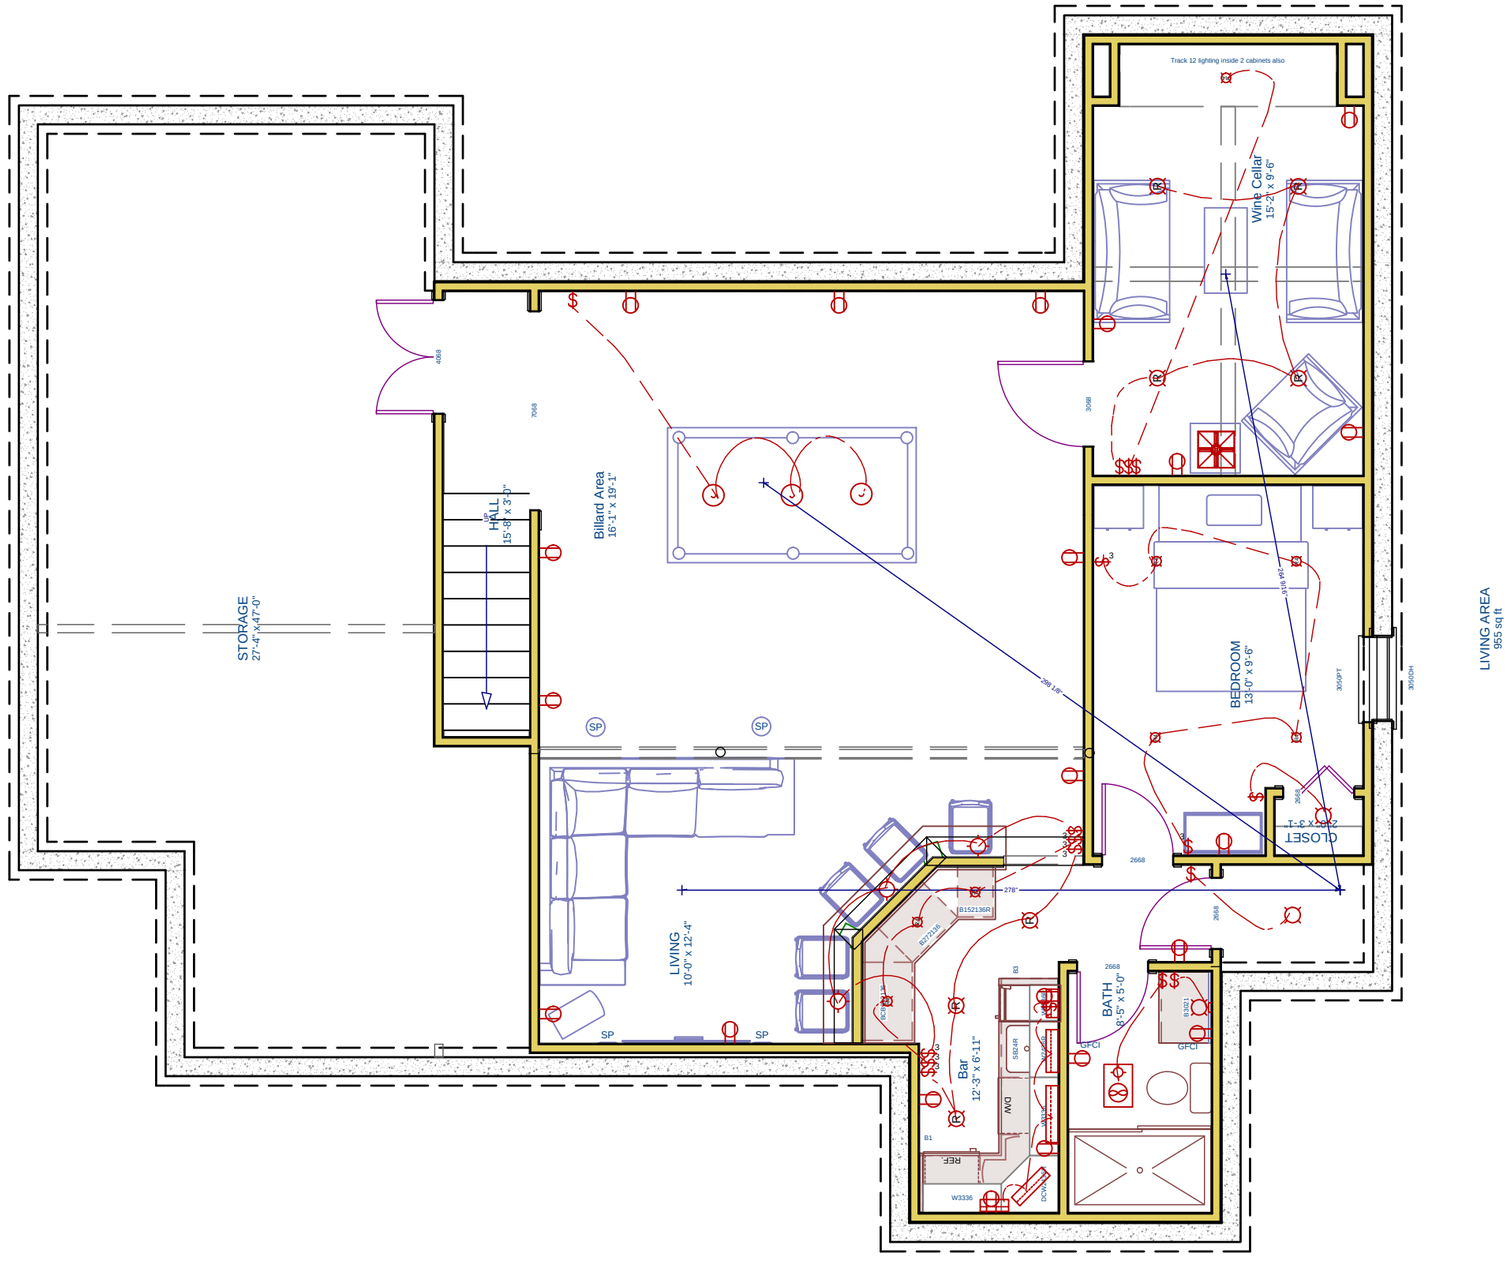


DRAWINGS PROVIDED BY: *Costanzo Builders & Remodelers* 8353 Wesley Drive Strongsville, Ohio 44136 440-342-9188 / 440-342-9023 -	PROJECT DESCRIPTION: Sheldon basement concept 3	SHEET TITLE: Floor Plan	SCALE: 3/16" = 1'
			DATE: 2/28/2014
			K-1

NO.	DESCRIPTION	BY	DATE