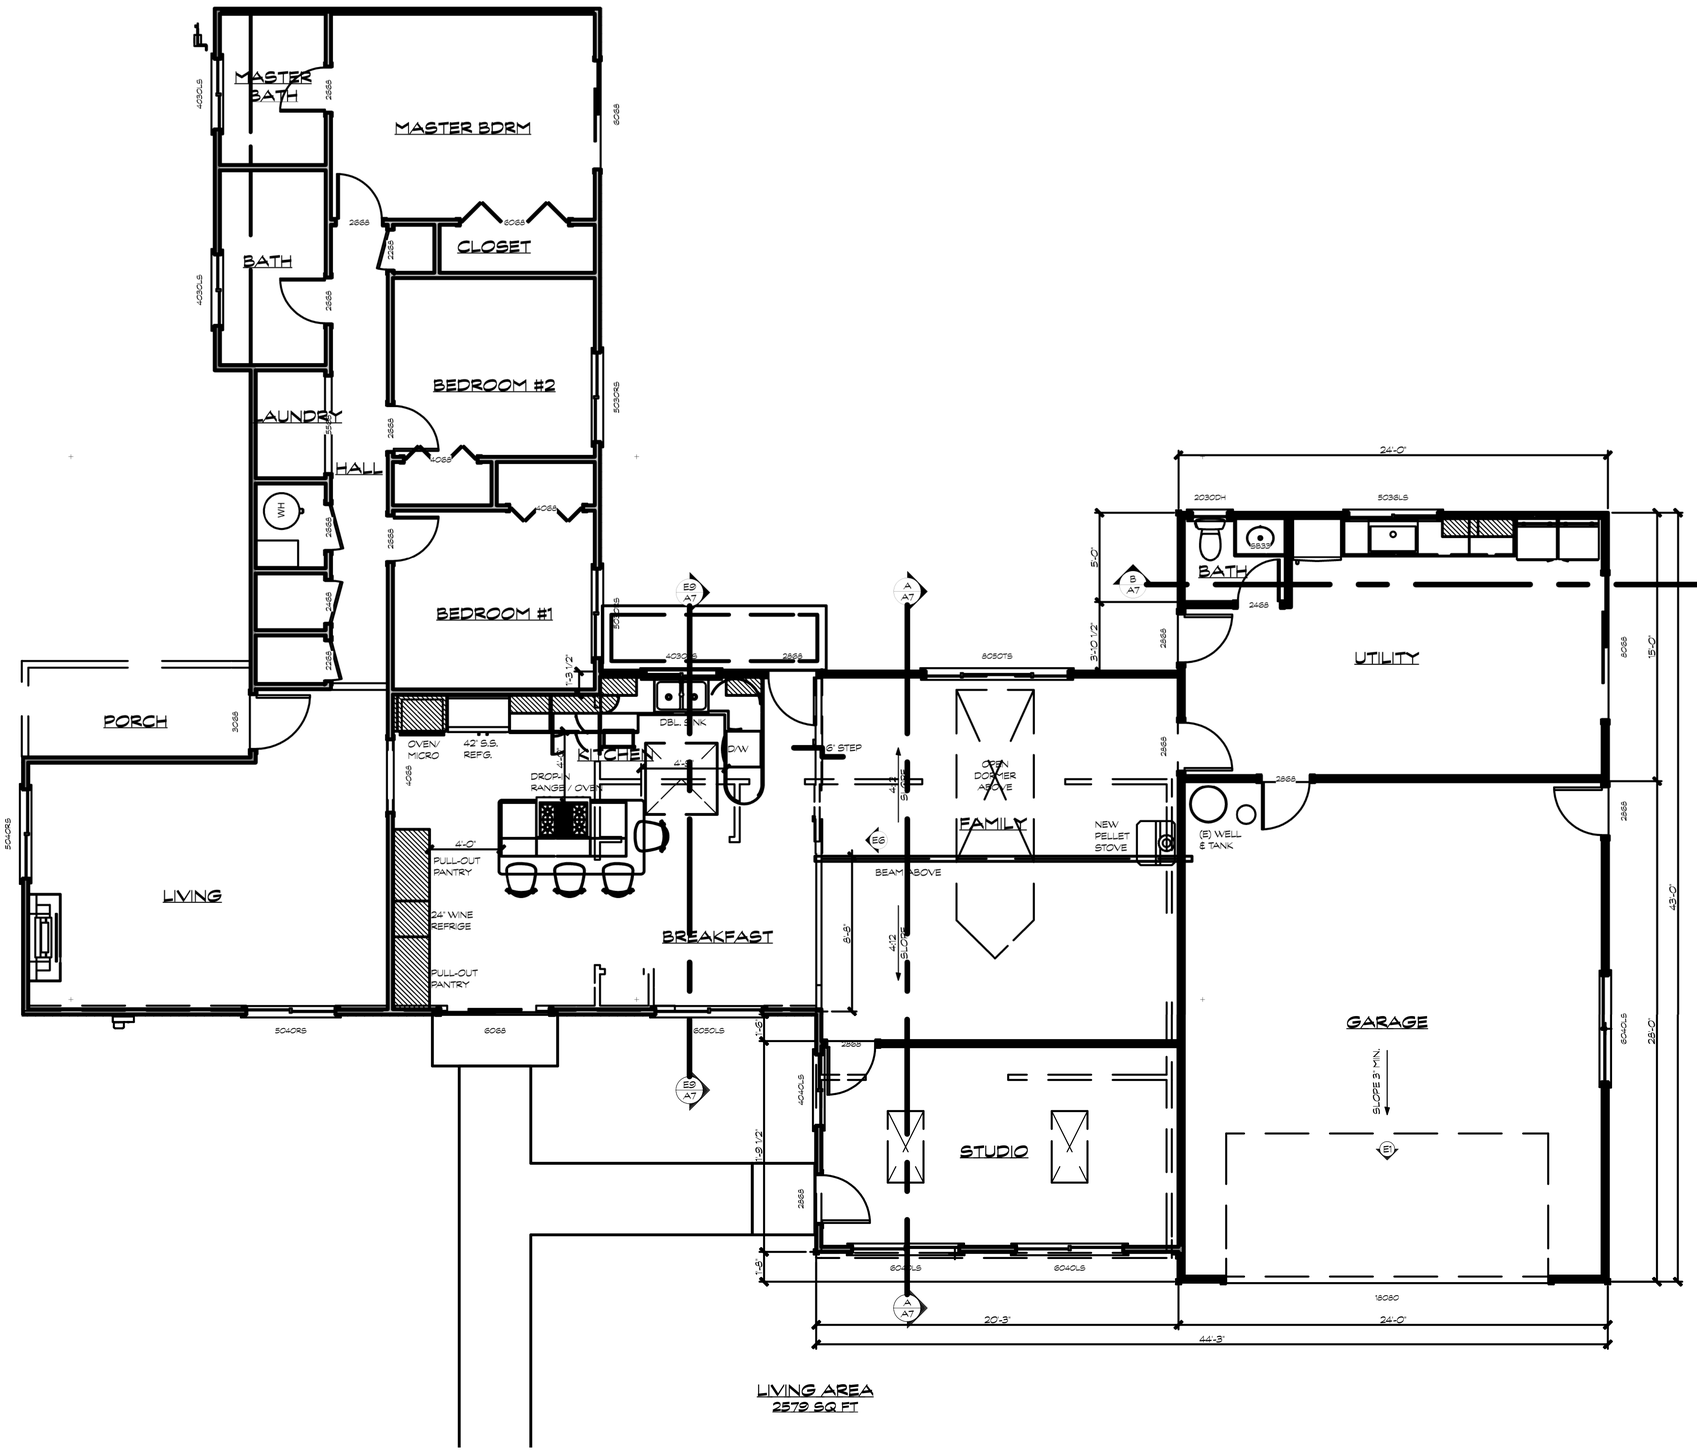


PROPOSED FLOOR PLAN

REVISIONS	BY:

These plans and their use are the property of Design Discoveries® and are not to be reproduced or reused without the written permission from Design Discoveries®. These plans are intended to provide the basic construction information in site work, concrete work, plumbing, framing, mechanical and all other trades necessary to substantially complete this structure. This means these plans must be verified and checked completely by the builder or person in authority for the job. Any discrepancy, error or omission, if found, it to be brought immediately to the attention of the designer before and construction work, or purchase is made.

DESIGN DISCOVERIES
Residential Building Design
Custom Homes • Remodels • Additions • Kitchens & Baths
16417 Quail Court • Livermore, CA 94550
(650) • 996 • 5489 cell AndArchi@Me.com
Christopher J. Anderson

A RESIDENTIAL REMODEL FOR:
THE ATKINSON RESIDENCE
1388 BUENA VISTA AVE.
LIVERMORE, CA 94550

DATE:	10/16/2018
SCALE:	1/4" = 1'-0"
SHEET:	A4