
KITCHEN CABINETRY - OMEGA ~ FULL ACCESS ~ FRAMELESS Cabinets


DOOR STYLE: JAX
WOOD: MAPLE W/ PAINTED BLACK FINISH
PROFILE: F

FOR FINAL HARDWARE SELECTION & PLACEMENT SEE HARDWARE SIGN OFF DRAWING


FOR FINAL PLUMING SELECTION & PLACEMENT SEE SELECTION COCONSTRUCT

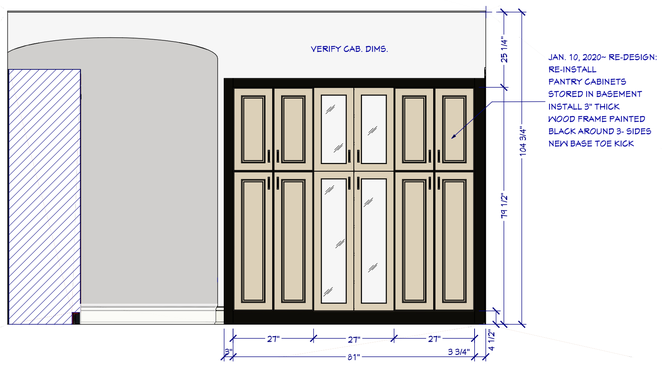


D A-2 BAR WALL ELEVATION
1/2"= 1'-0"

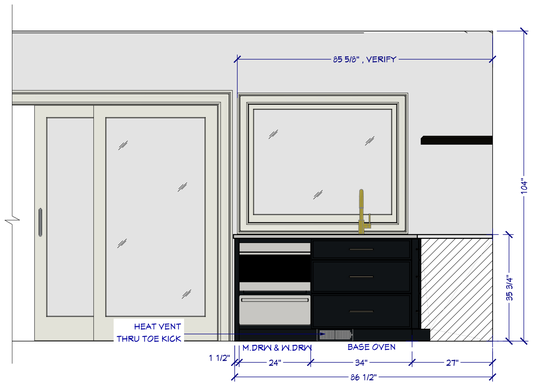


C A-2 LEFT OF RANGE WALL ELEVATION
1/2"= 1'-0"

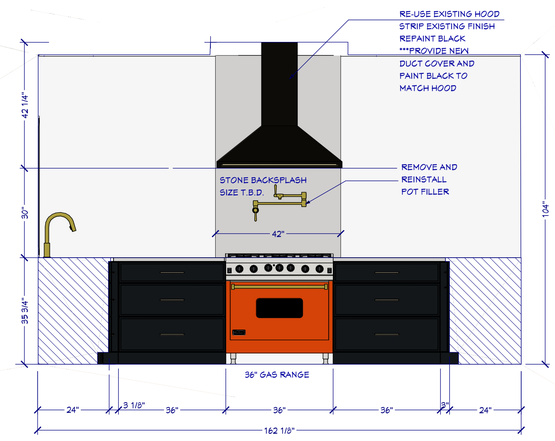

B A-2 RANGE WALL ELEVATION
1/2"= 1'-0"

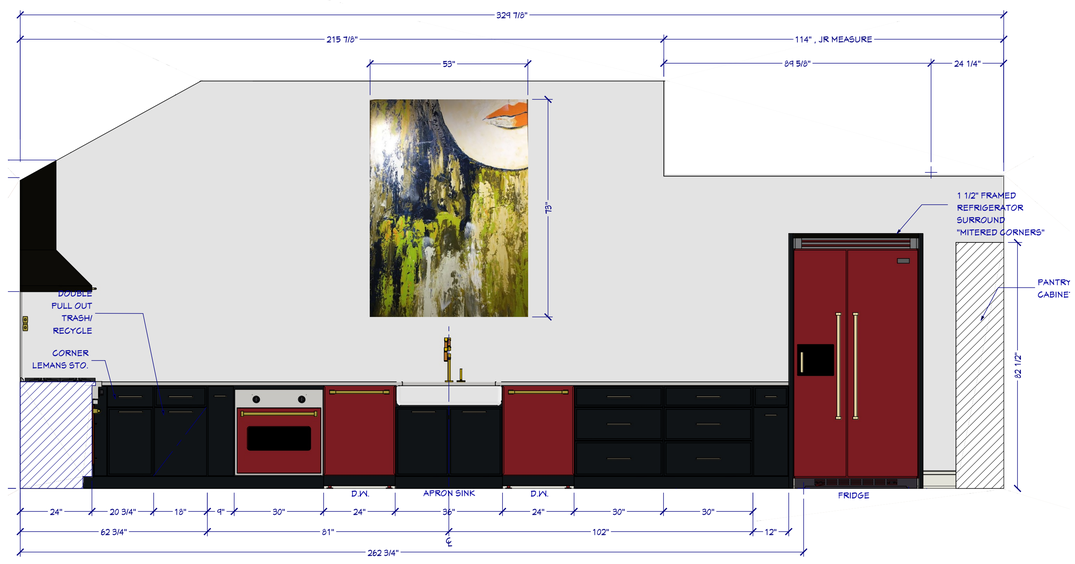

A A-2 SINK/REFRIG./PANTRY WALL ELEVATION
1/2"= 1'-0"

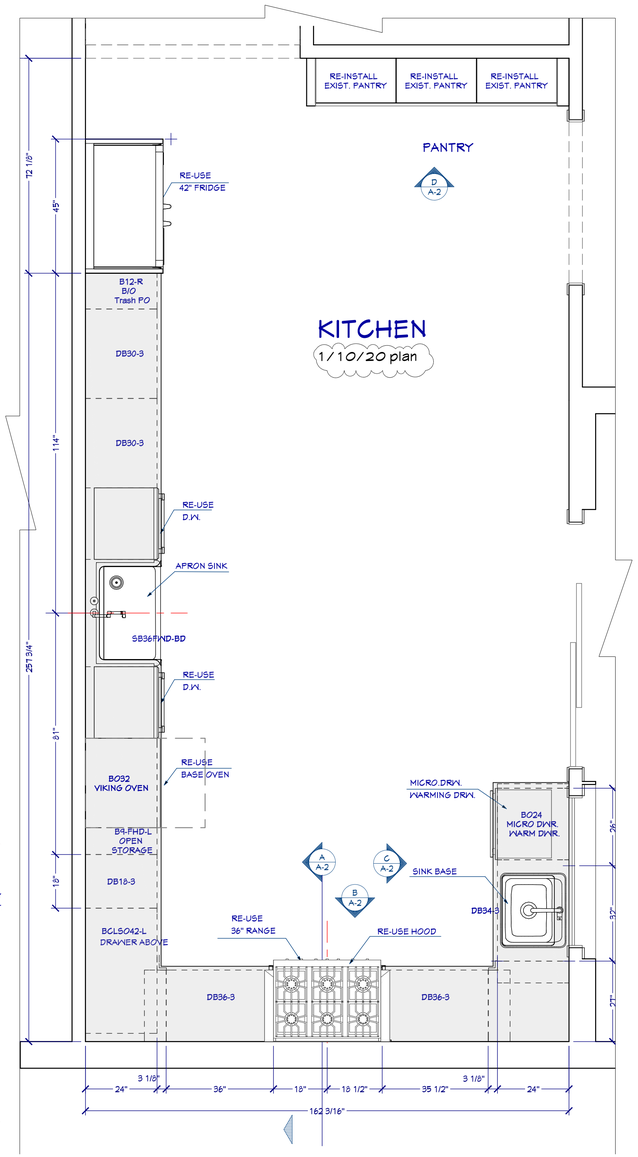

2 PROPOSED FLOOR PLAN
1/2"= 1'-0"

MainStreet DESIGN BUILD
955 S. OLD WOODWARD AVE. BIRMINGHAM, MI 48009
PHONE (248) 644-8350 FAX (248) 644-2585

OWNER:
Rita Ciaravino Residence
247 Lake Shore Road
Grosse Pointe Farms, MI 48236

PROJECT:
KITCHEN REMODEL

JOB NO.
CDS

Issue Date:	Issued For:
10/02/19	DP 1
10/11/19	DP 1.2
10/18/19	DP 1.3
10/30/19	DP 2
11/13/19	DP 2
11/24/19	CDS
12/12/19	CABINETRY MODIFICATIONS; ELECTRICAL & RECESSED LTG. LOCATIONS
12/16/19	CABINETRY CHANGES; BAR CHANGES
12/20/19	CABINETRY CHANGES; BAR CHANGES from 12/19 email
1/3/2020	CABINETRY CHANGES; KIT AND BAR, MTG: 1/2/20
1/10/2020	CABINETRY CHANGES; KIT AND BAR, email: 1/8/20

SHEET NO.
A-2













PERSPECTIVES

MainStreet
DESIGN BUILD
955 S. OLD WOODWARD AVE. BIRMINGHAM, MI 48009
PHONE (248) 644-8330 FAX (248) 644-2585

OWNER:

Rita Ciaravino Residence
247 Lake Shore Road
Grosse Pointe Farms, MI 48236

PROJECT:

KITCHEN REMODEL

JOB NO.

CDS

Issue Date:	Issued For:
10/02/19	DP1
10/11/19	DP1.2
10/18/19	DP1.3
10/30/19	DP 2
11/13/19	DP 2
11/29/19	CDS
12/12/19	CABINETRY MODIFICATIONS, ELECTRICAL + RECESSED LTS. LOCATIONS
12/16/19	CABINETRY CHANGES; BAR CHANGES.
12/20/19	CABINETRY CHANGES; BAR CHANGES From 12/19 email
1/3/2020	CABINETRY CHANGES; KIT AND BAR, MTG: 1/3/20
1/10/2020	CABINETRY CHANGES; KIT AND BAR, email: 1/9/20

SHEET NO.

A-3