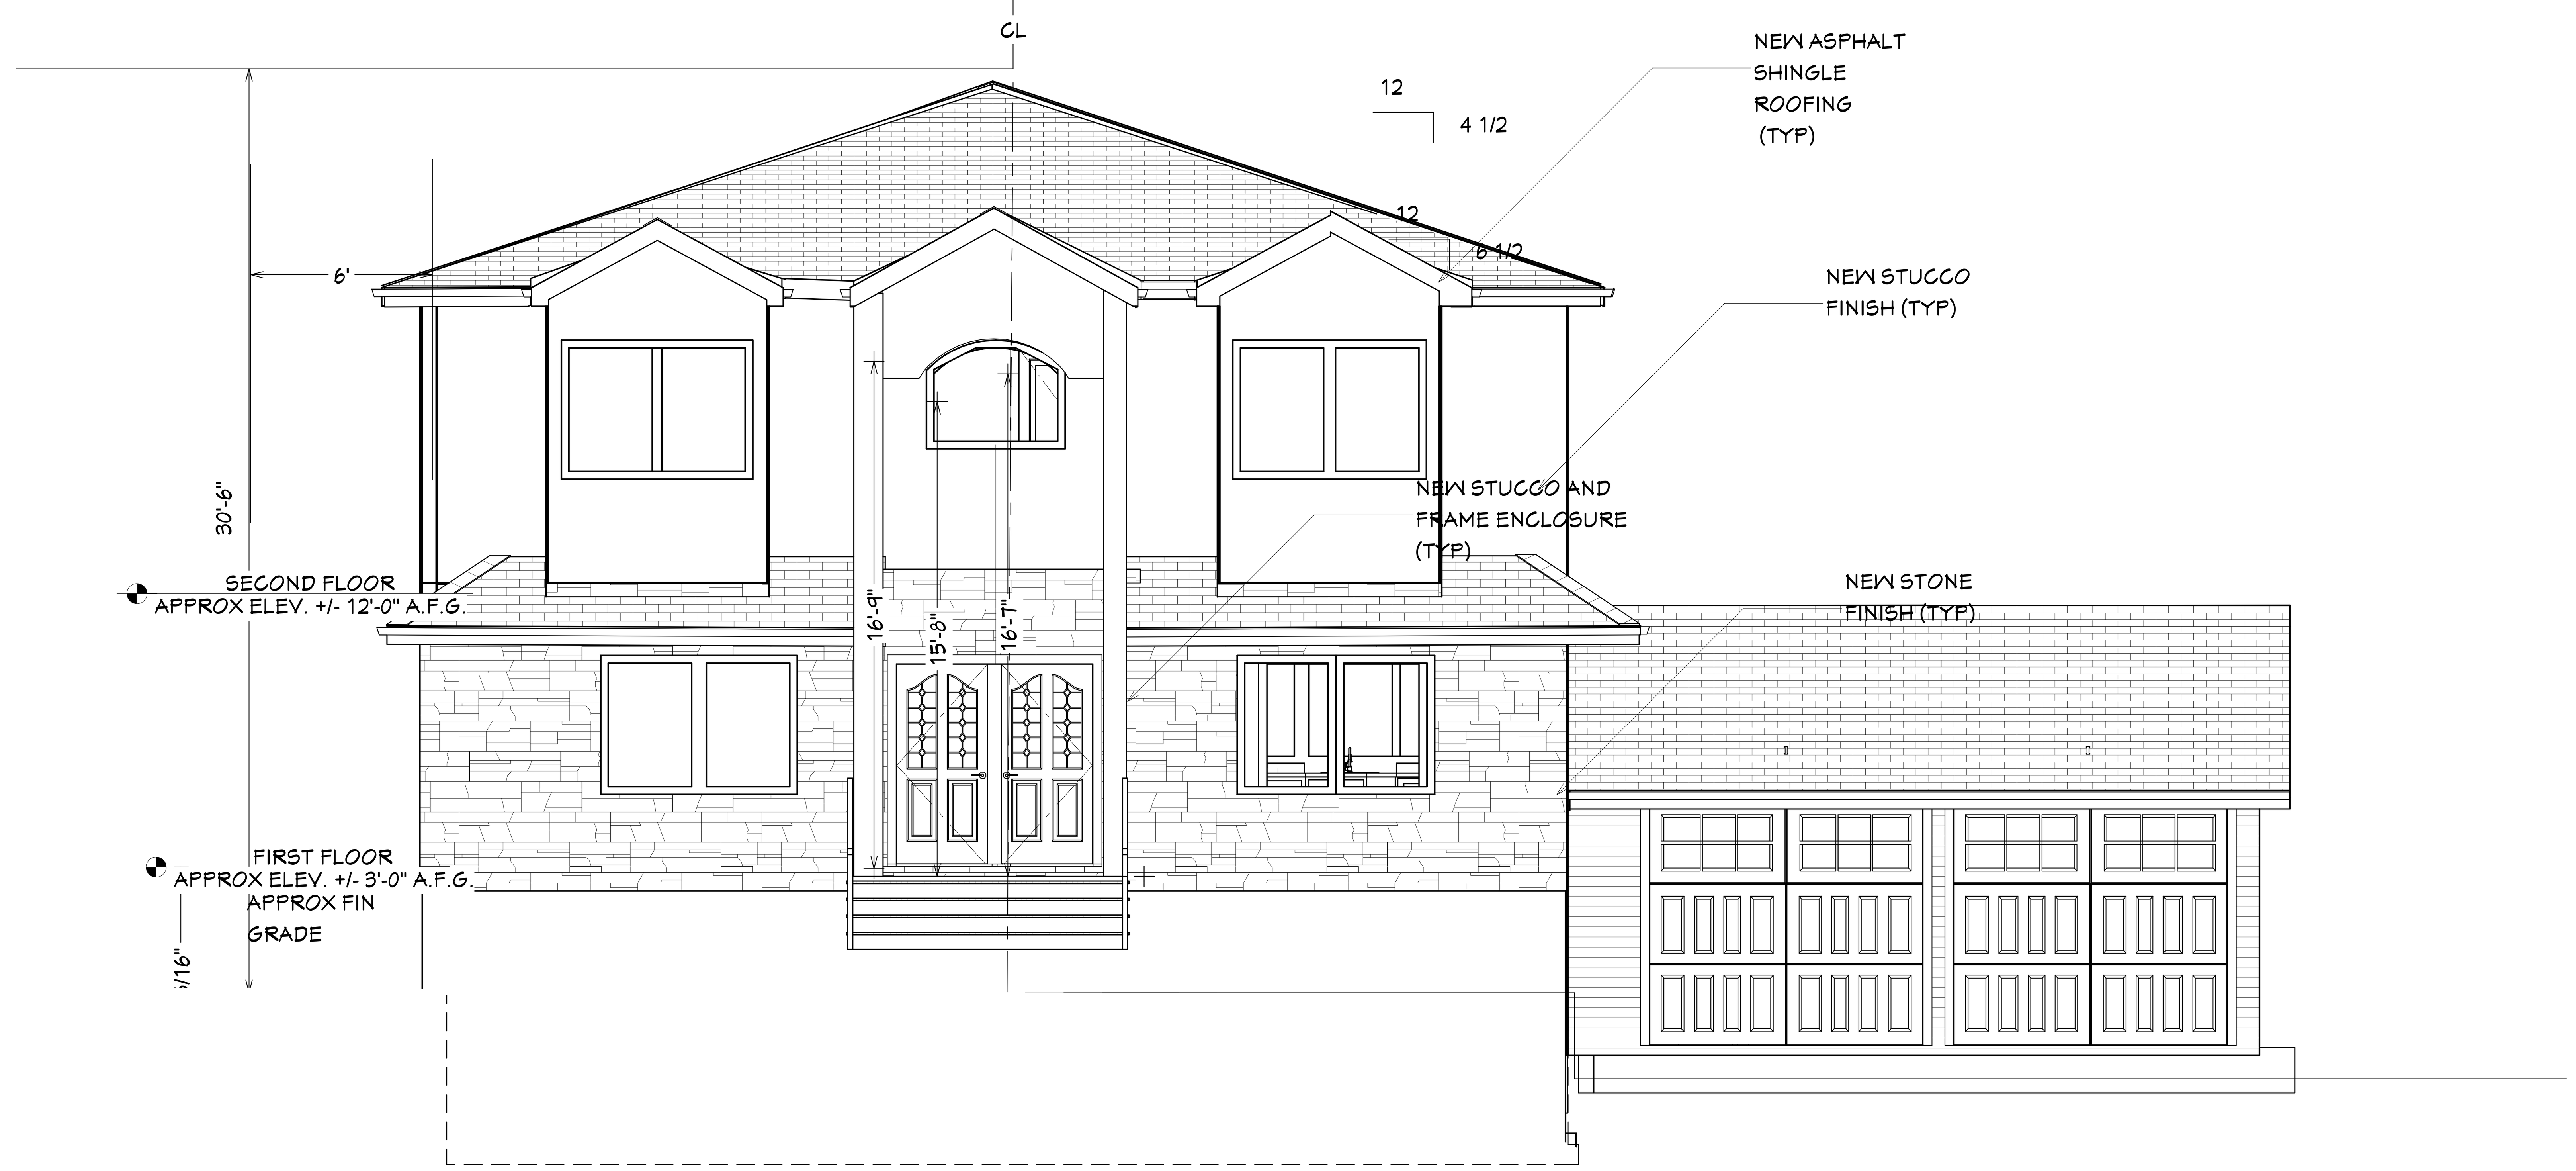

1 FRONT ELEVATION
SCALE: 1/4" = 1'-0"

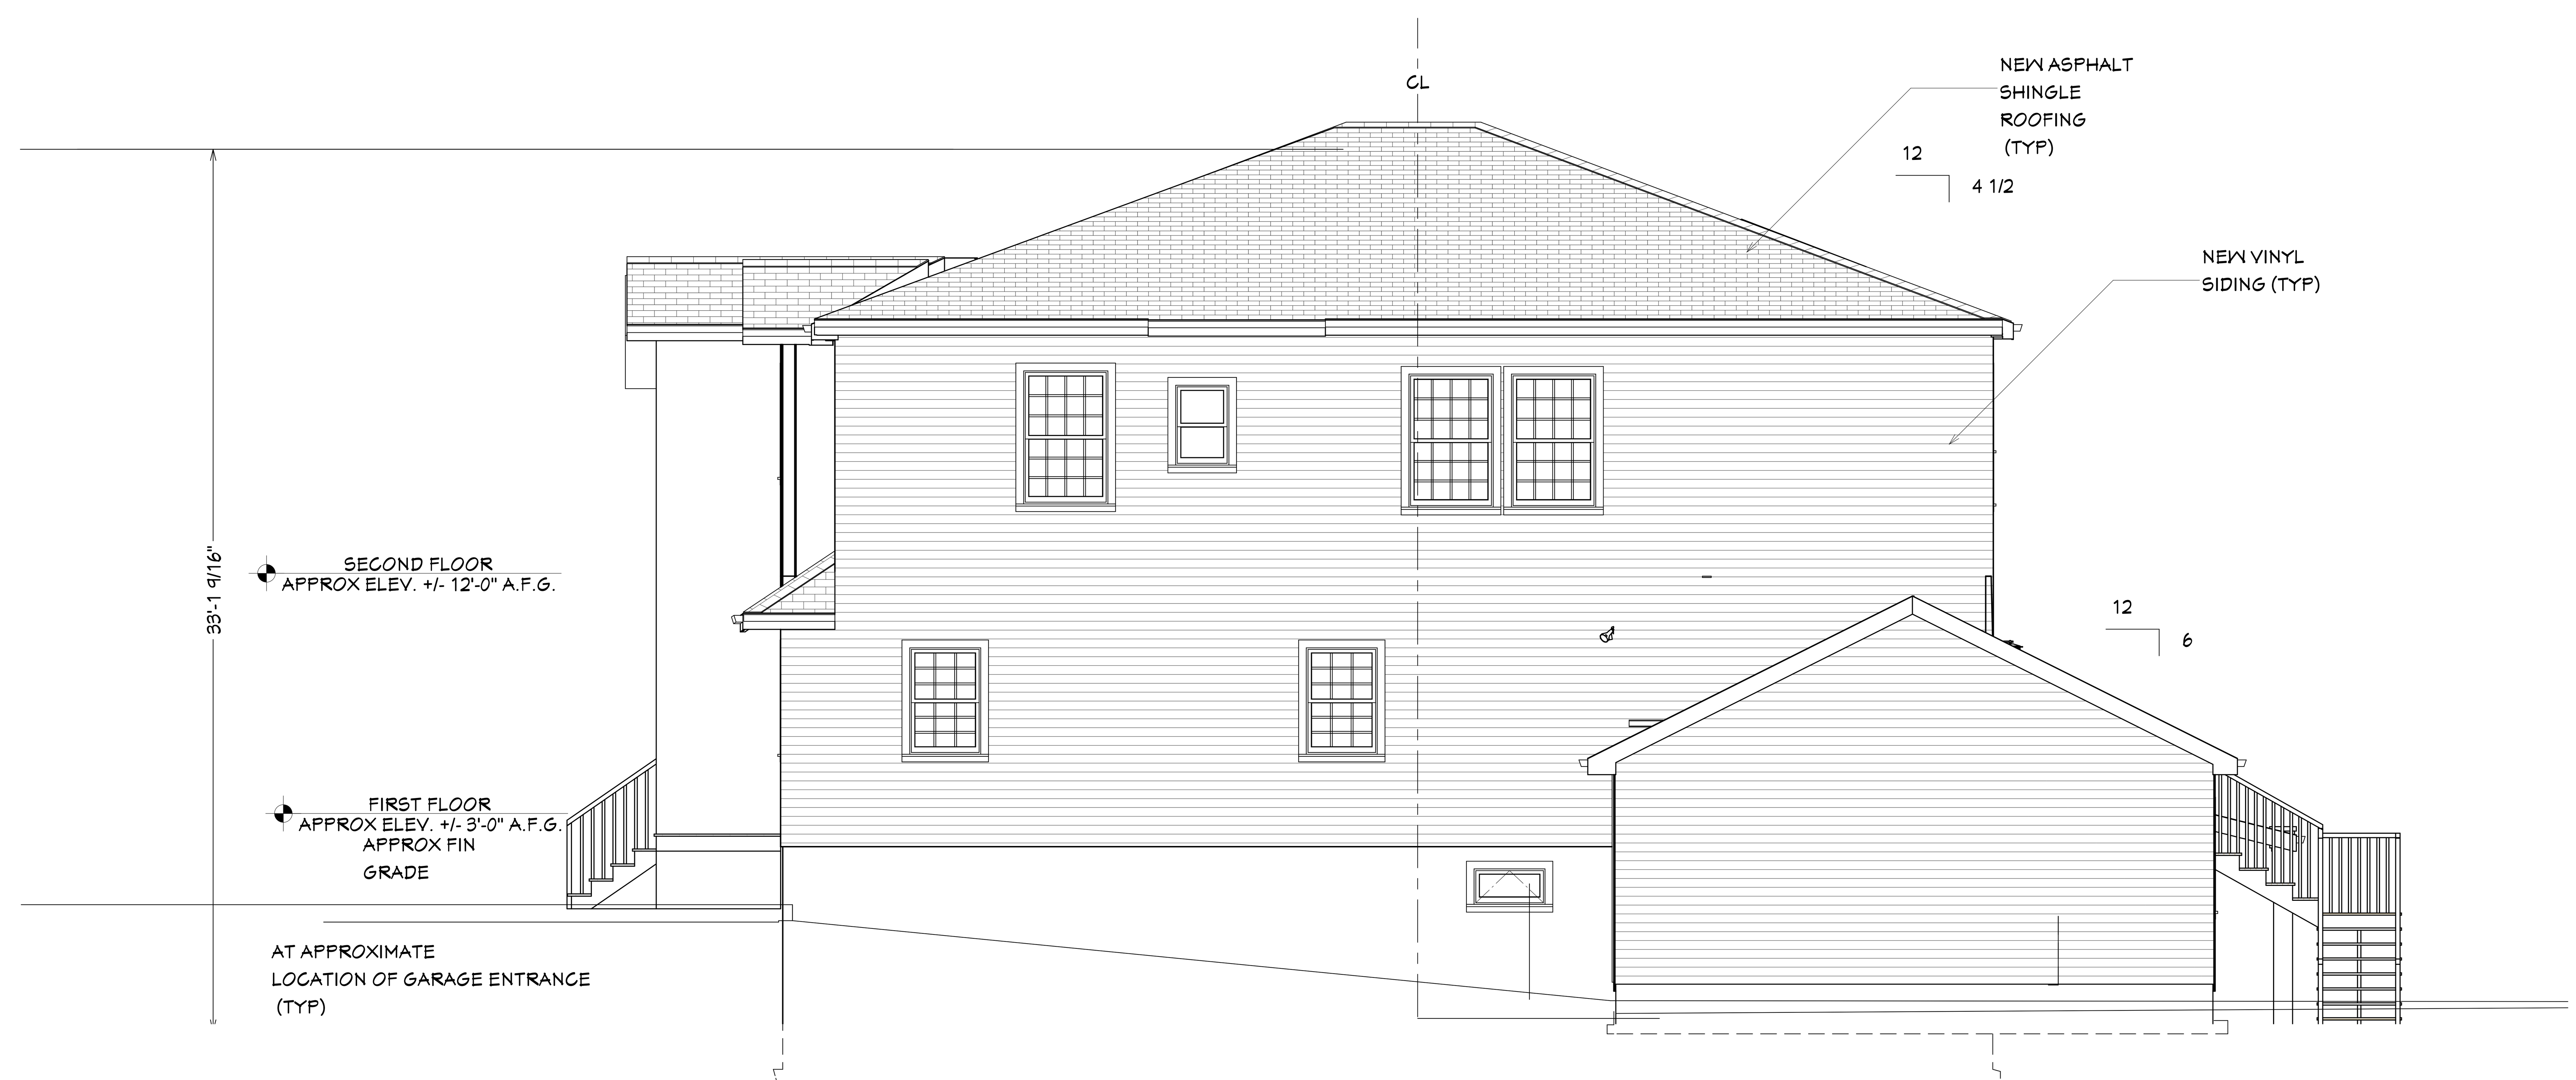

2 RIGHT SIDE ELEVATION
SCALE: 1/4" = 1'-0"

REVISION TABLE

NUMBER	DATE	REVISED BY	DESCRIPTION

PROPOSED RESIDENCE FOR THE THE ELBIYILI FAMILY 29 SMITH LANE, WAYNE, NJ

ELEVATIONS

CHRISTOPHER O. DOUGHERTY RA, AIA, LLC
PO BOX 122
WALDWICK, NJ 07463
Ph: (201) 679-8482
Email: cdough1986@yahoo.com
NJ LIC 13853

DATE: 3/16/2020
PROJECT NO. 2020-01
SCALE: NOTED
DWN BY: CD
DWG NO. A-1

SHT: 3 OF: 12

1 REAR ELEVATION
SCALE: 1/4" = 1'-0"

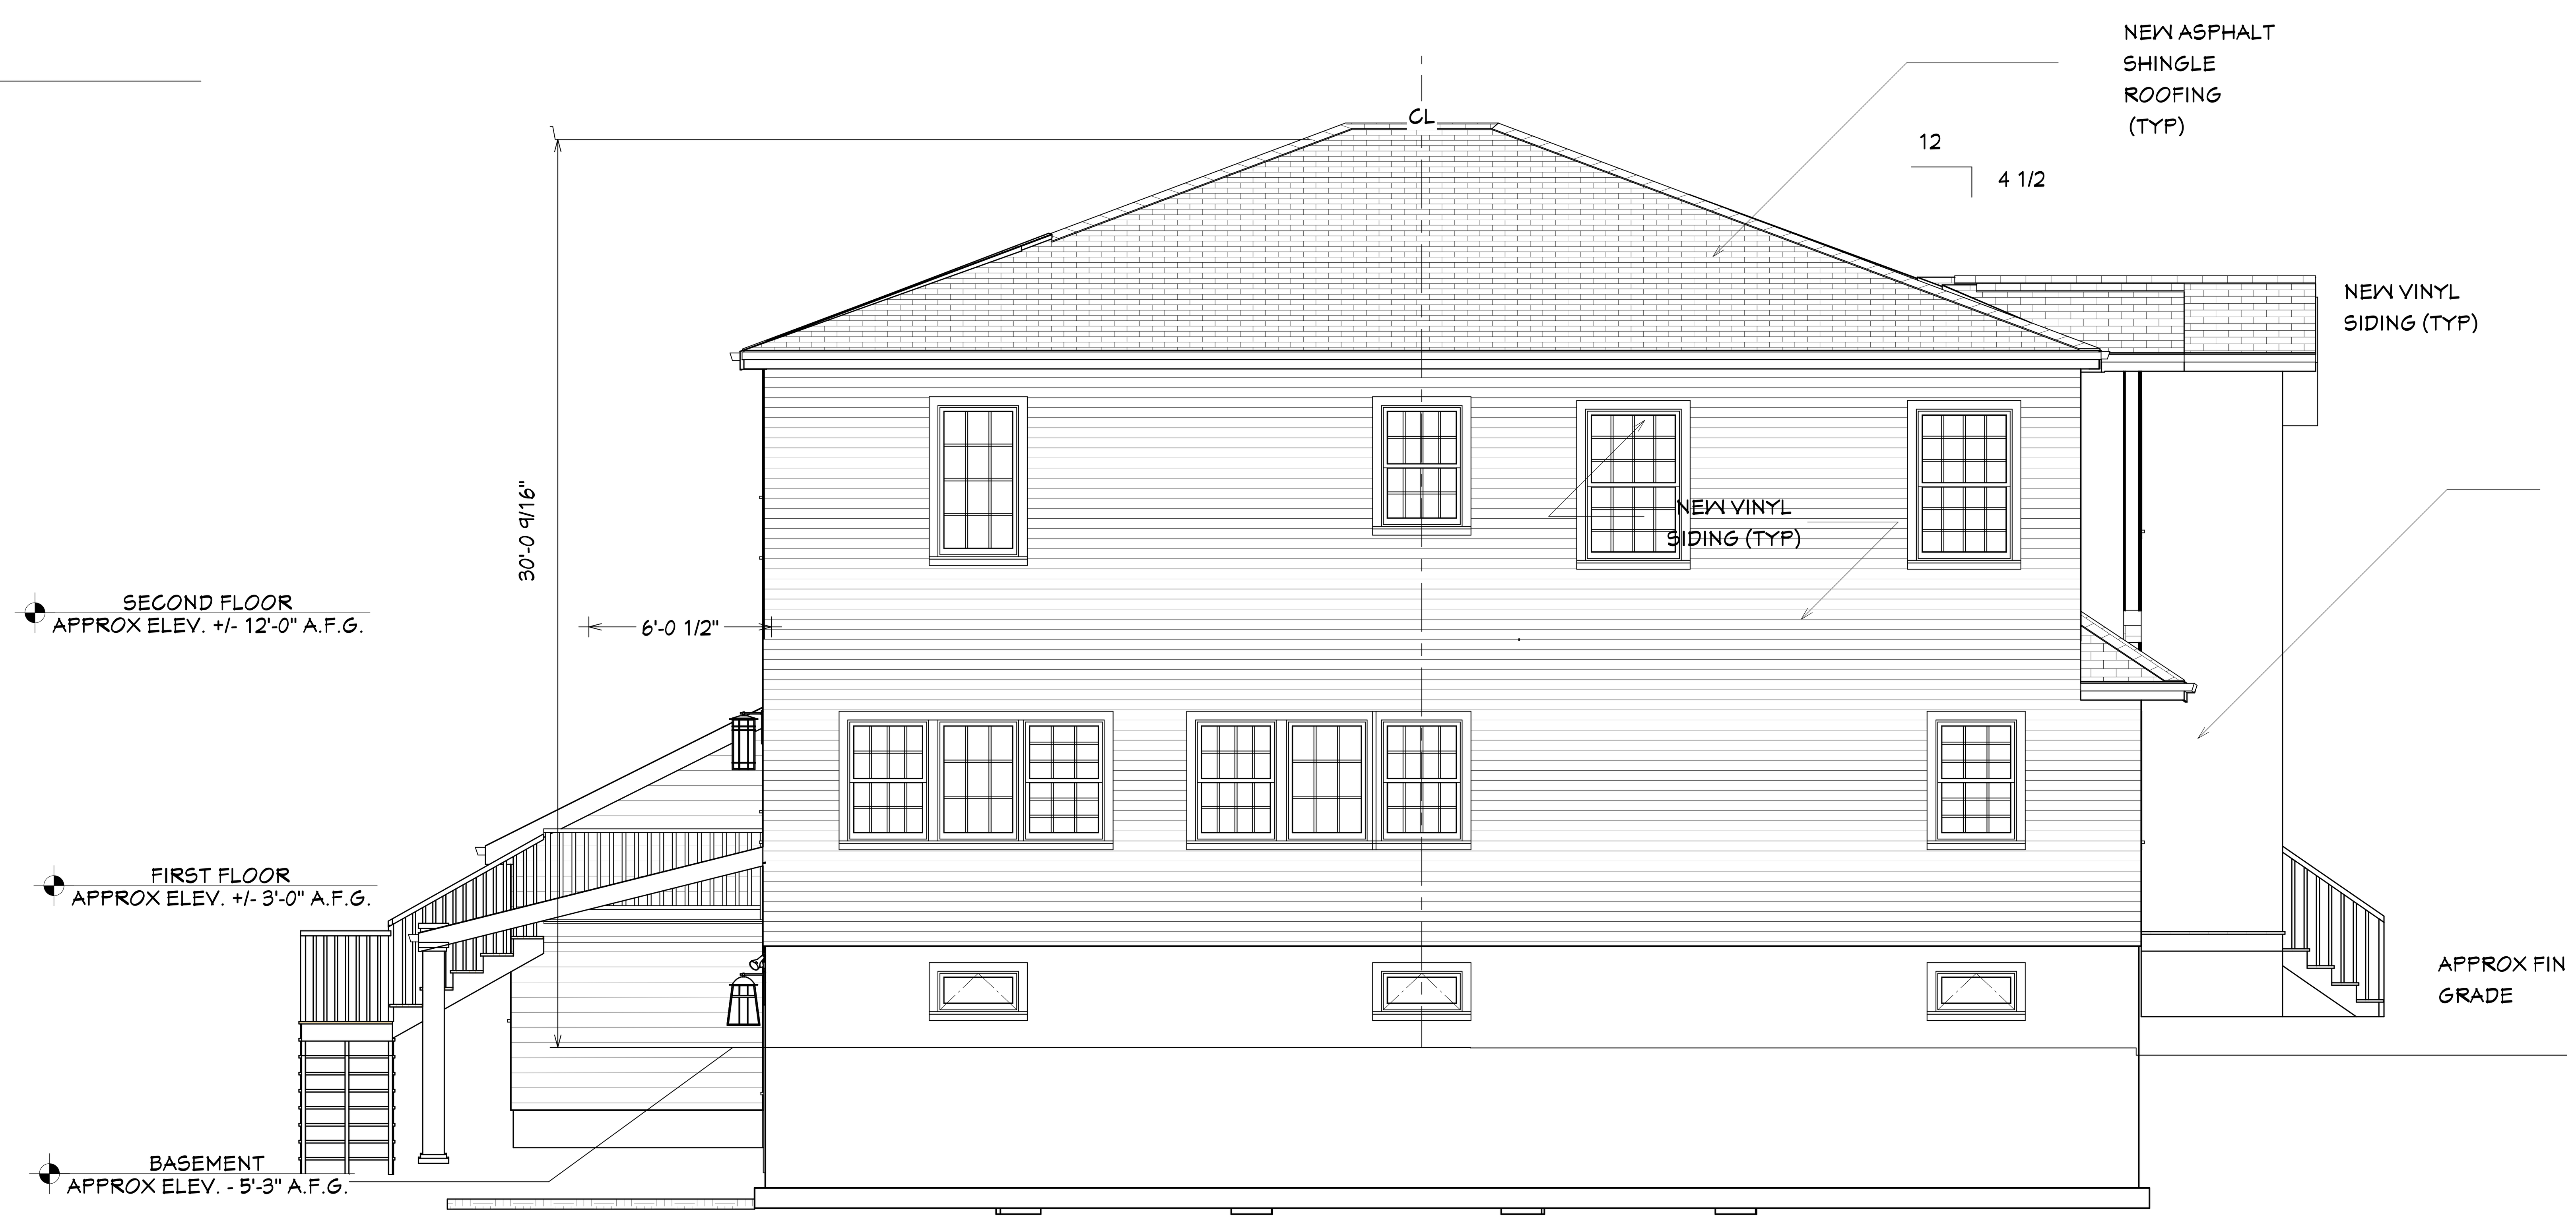

2 LEFT SIDE ELEVATION
SCALE: 1/4" = 1'-0"

REVISION TABLE

NUMBER	DATE	REVISED BY	DESCRIPTION

PROPOSED RESIDENCE FOR THE THE ELBIYILI FAMILY 29 SMITH LANE, WAYNE, NJ

ELEVATIONS

CHRISTOPHER O. DOUGHERTY RA, AIA, LLC
PO BOX 122
WALDWICK, NJ 07463
Ph: (201) 679-8482
Email: cdough1986@yahoo.com

NJ LIC 13853

DATE: 3/16/2020
PROJECT NO. 2020-01
SCALE: NOTED
DWN BY: CD
DWG NO. A-2

SHT: 4 OF: 12

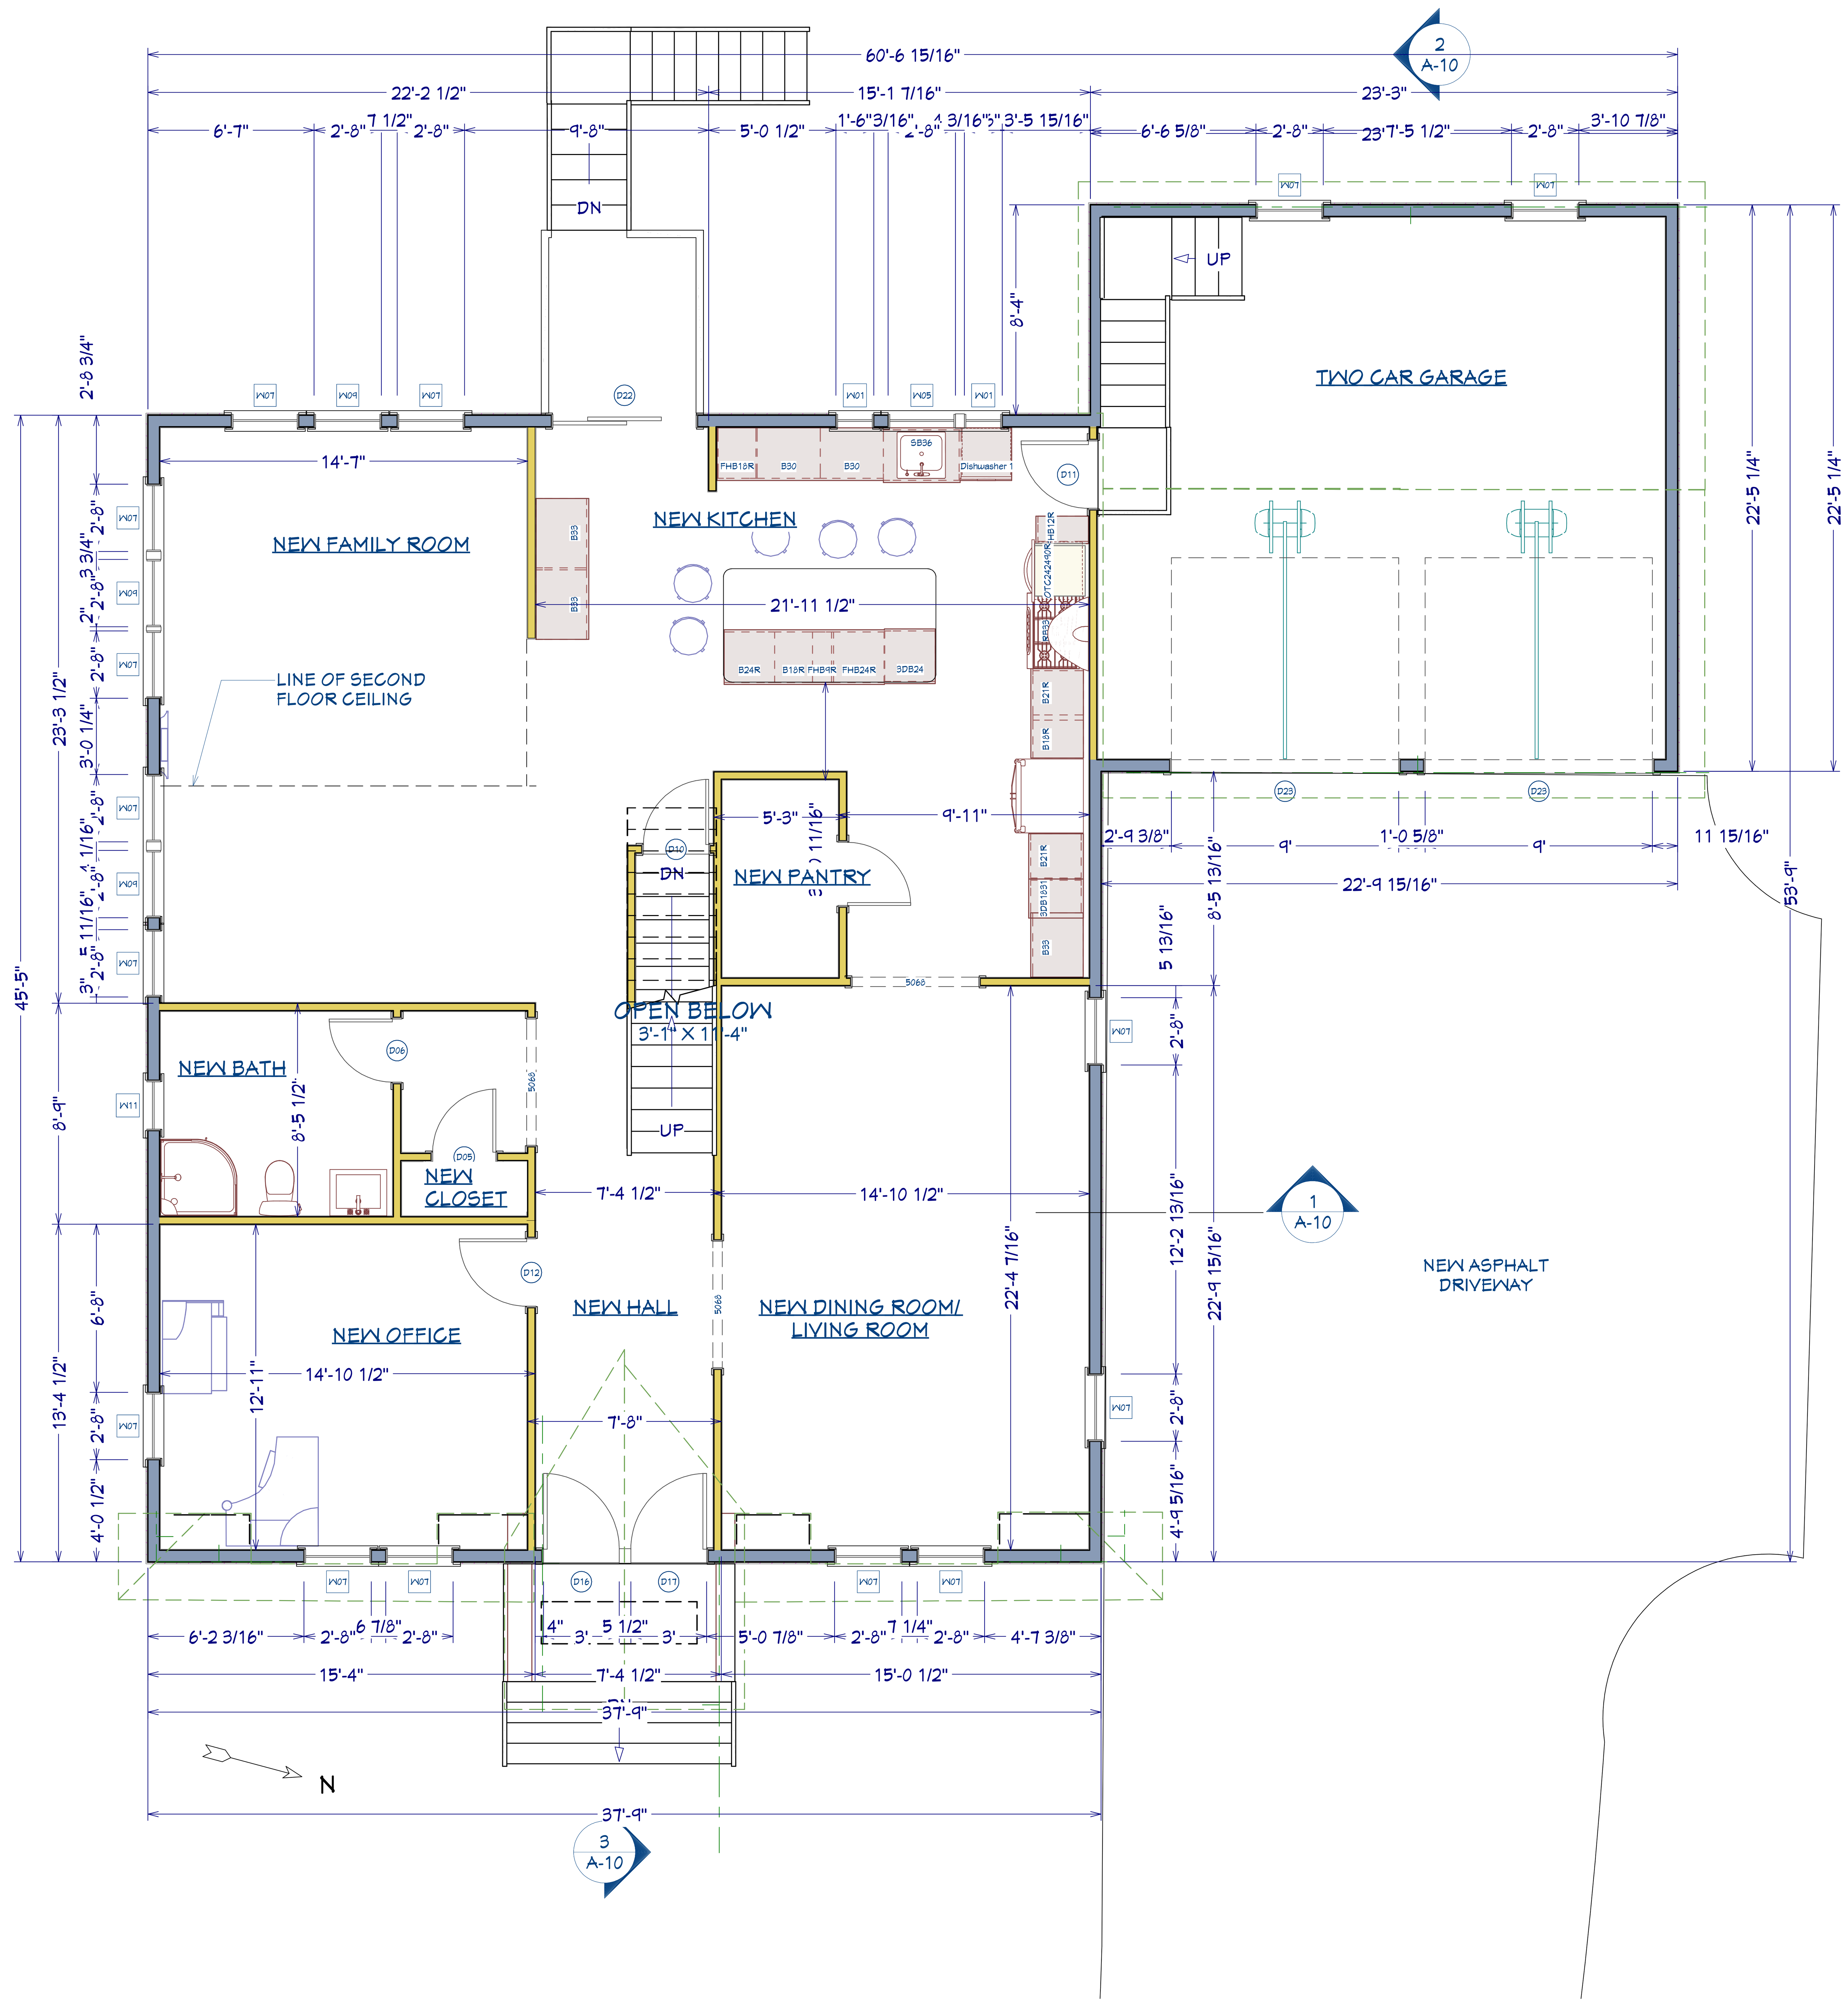

1 FIRST FLOOR PLAN
SCALE: 1/4" = 1'-0"

NUMBER	DATE	REVISED BY	DESCRIPTION
1	7/18/2017	ALARM NOTE	
2	8/21/2019	CD	PER CITYH

REVISION TABLE

PROPOSED RESIDENCE FOR THE THE ELBIYILI FAMILY 29 SMITH LANE, WAYNE, NJ

FIRST FLOOR PLAN

CHRISTOPHER O. DOUGHERTY RA, AIA, LLC
PO BOX 122
WALDWICK, NJ 07463
Ph: (201) 679-8482
Email: cdough1986@yahoo.com

NJ LIC 13853

DATE: 3/16/2020
PROJECT NO. 2020-01
SCALE: NOTED
DWN BY: CD
DWG NO. A-3

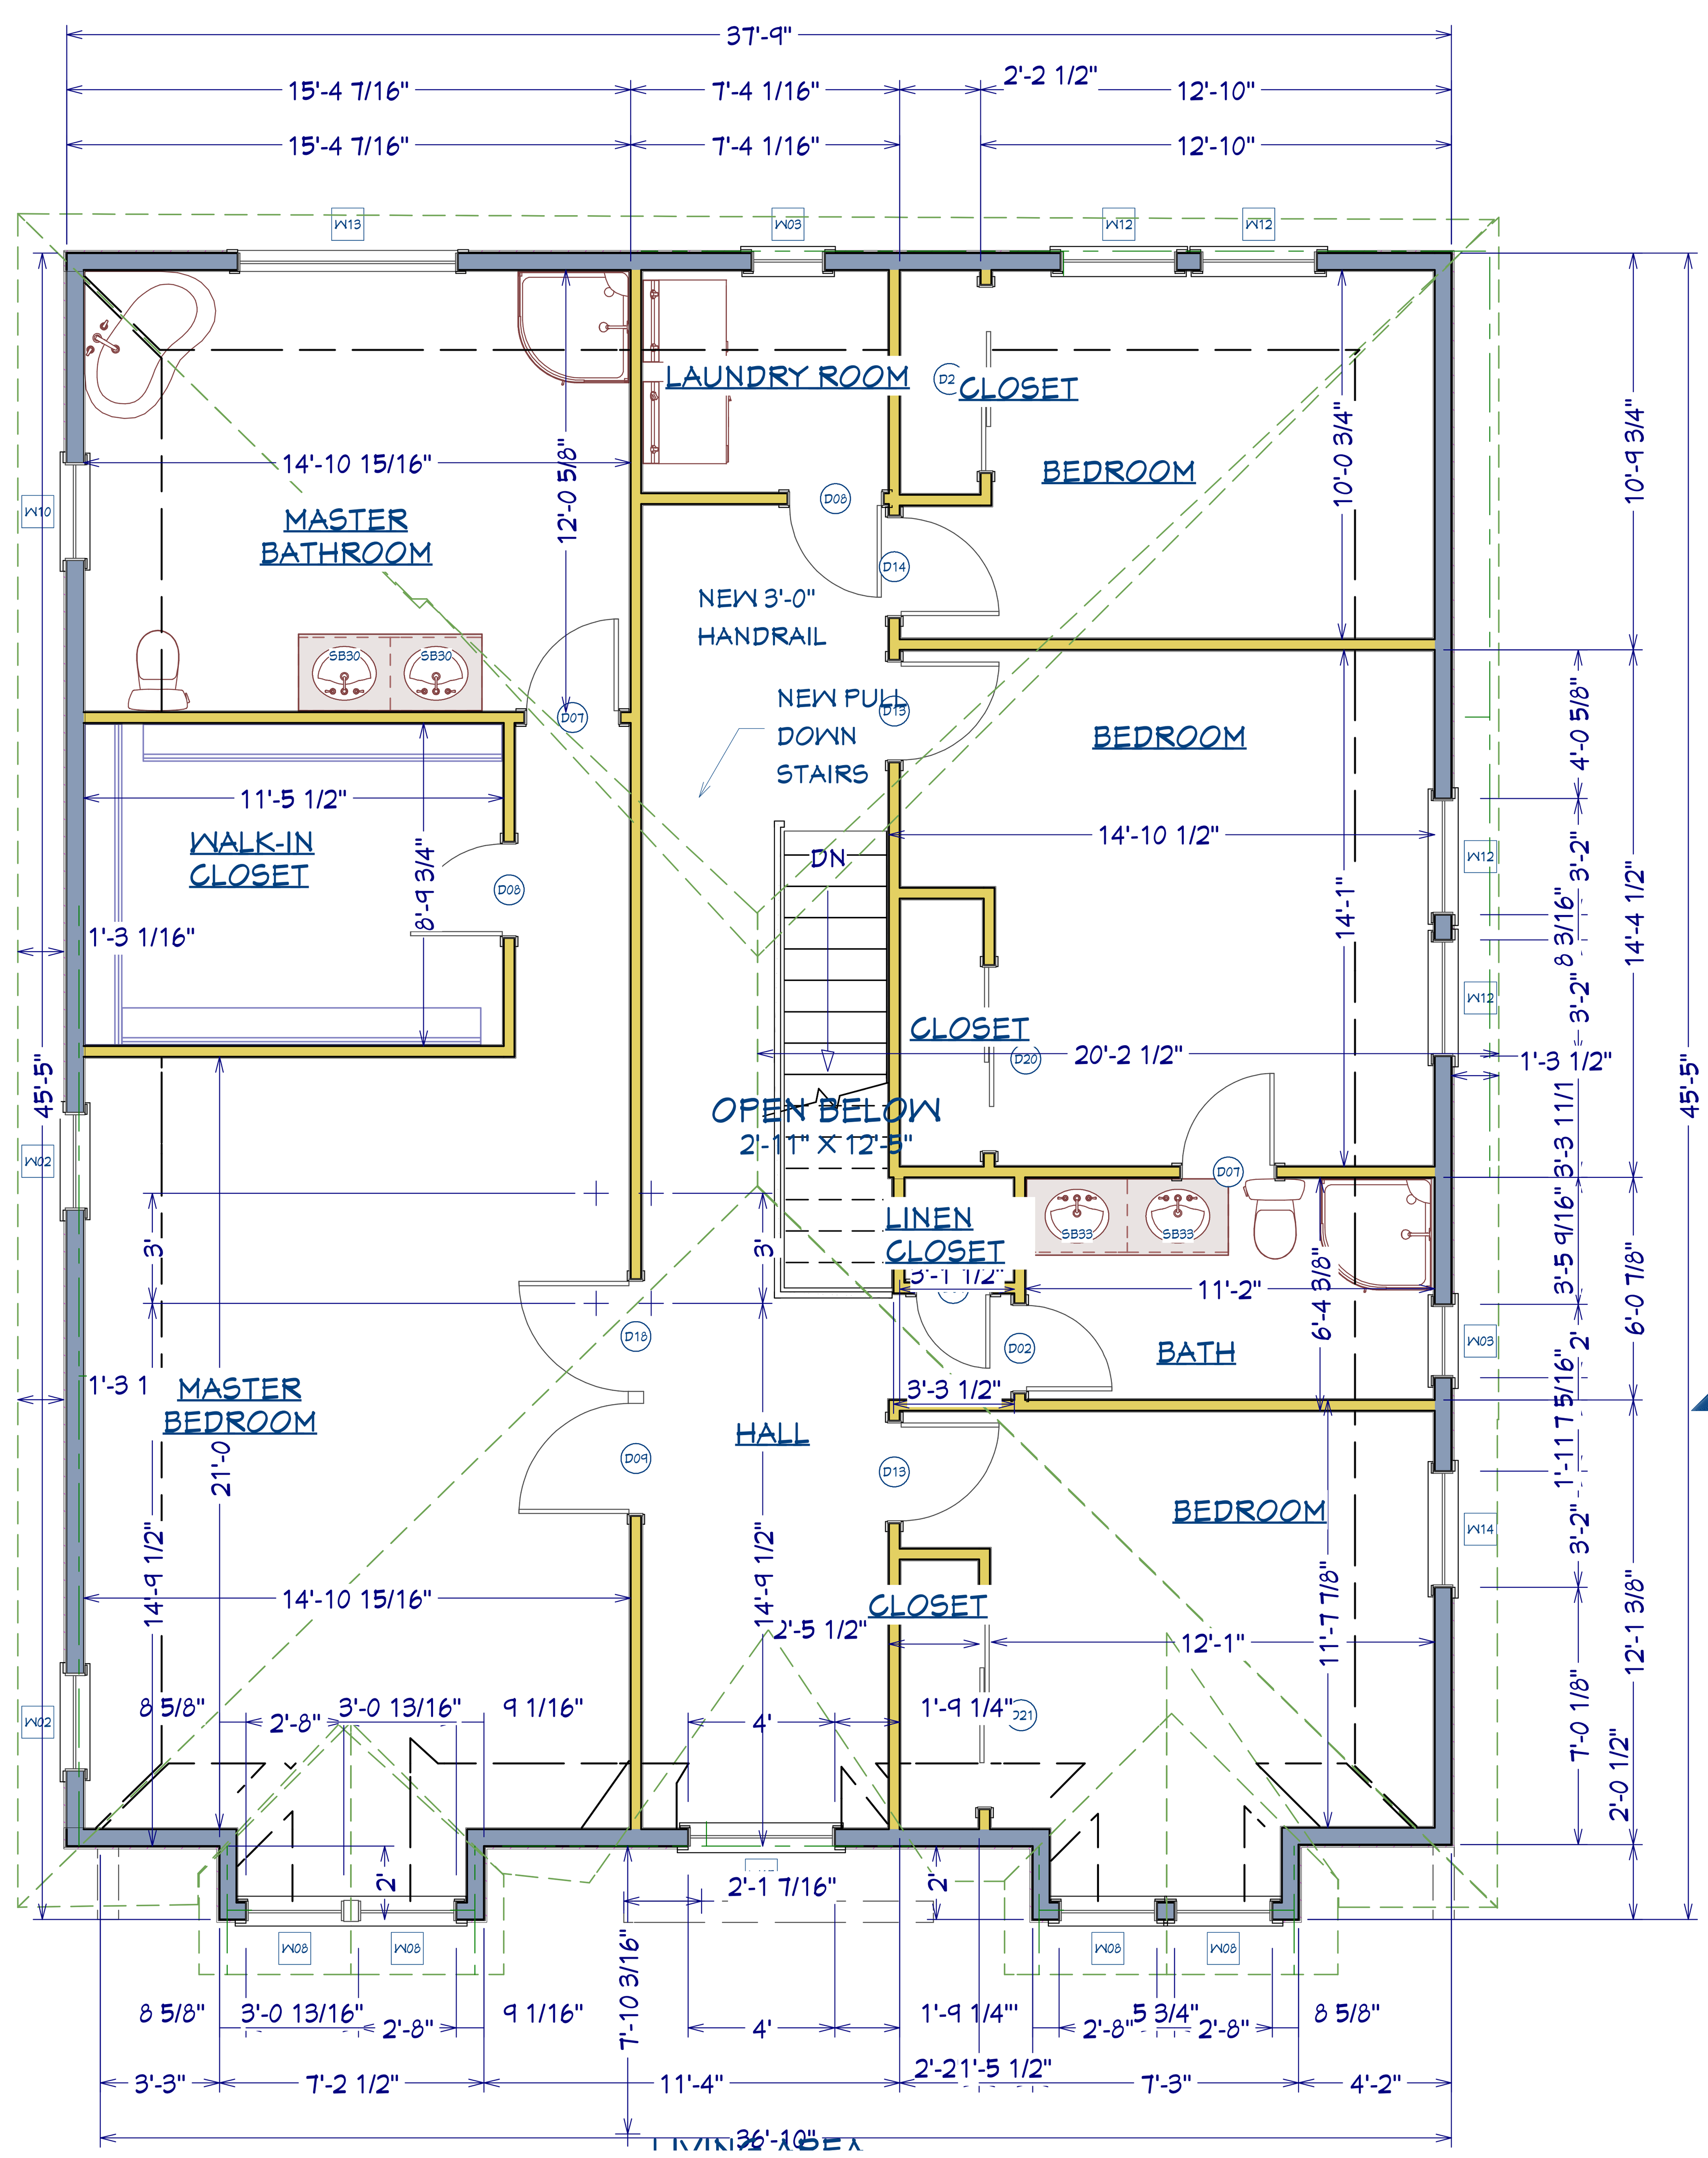

1 SECOND FLOOR PLAN
SCALE: 1/4" = 1'-0"

DOOR SCHEDULE													
NUMBER	LABEL	QTY	FLOOR	SIZE	WIDTH	HEIGHT	R/O	DESCRIPTION	HEADER	THICKNESS	CODE	MANUFACTURER	COMMENTS
D01	2068	1	2	2068 L IN	24 "	80 "	26"X82 1/2"	HINGED-DOOR P04	2X6X29" (2)	1 3/8"			
D02	2468	1	2	2468 R IN	27 15/16 "	80 "	29 15/16"X82 1/2"	HINGED-DOOR P04	2X6X32 15/16" (2)	1 3/8"			
D03	2668	2	0	2668 L IN	30 "	80 "	32"X82 1/2"	HINGED-DOOR P04	2X6X35" (2)	1 3/8"			
D04	2668	1	0	2668 R IN	30 "	80 "	32"X82 1/2"	HINGED-DOOR P04	2X6X35" (2)	1 3/8"			
D05	2668	2	1	2668 R IN	30 "	80 "	32"X82 1/2"	HINGED-DOOR P04	2X6X35" (2)	1 3/8"			
D06	2668	1	1	2668 R IN	30 "	80 "	32"X82 1/2"	HINGED-DOOR P09	2X6X35" (2)	1 3/8"			
D07	2668	2	2	2668 R IN	30 "	80 "	32"X82 1/2"	HINGED-DOOR P04	2X6X35" (2)	1 3/8"			
D08	2668	2	2	2668 L IN	30 "	80 "	32"X82 1/2"	HINGED-DOOR P04	2X6X35" (2)	1 3/8"			
D09	3068	1	2	3068 L IN	36 "	80 "	38"X82 1/2"	HINGED-DOOR P04	2X6X41" (2)	1 3/8"			
D10	2768	1	1	2768 R IN	31 "	80 "	33"X82 1/2"	HINGED-DOOR P09	2X6X36" (2)	1 3/8"			
D11	2868	1	1	2868 R EX	32 "	80 "	34"X83"	EXT. HINGED-DOOR E21	2X6X37" (2)	1 3/4"			
D12	2868	1	1	2868 R IN	32 "	80 "	34"X82 1/2"	HINGED-DOOR P09	2X6X37" (2)	1 3/8"			
D13	2868	2	2	2868 L IN	32 "	80 "	34"X82 1/2"	HINGED-DOOR P04	2X6X37" (2)	1 3/8"			
D14	2868	1	2	2868 R IN	32 "	80 "	34"X82 1/2"	HINGED-DOOR P04	2X6X37" (2)	1 3/8"			
D15	3068	1	0	3068 L EX	36 "	80 "	38"X83"	EXT. HINGED-DOOR E21	2X6X41" (2)	1 3/4"			
D16	3068	1	1	3068 L EX	36 "	80 "	38"X83"	EXT. HINGED-DOOR L06	2X6X41" (2)	1 3/4"			
D17	3068	1	1	3068 R EX	36 "	80 "	38"X83"	EXT. HINGED-DOOR L06	2X6X41" (2)	1 3/4"			
D18	3068	1	2	3068 R IN	36 "	80 "	38"X82 1/2"	HINGED-DOOR P04	2X6X41" (2)	1 3/8"			
D20	5068	1	2	5068 L IN	60 "	80 "	62"X82 1/2"	SLIDER-DOOR P04	2X8X65" (2)	1 3/8"			
D21	5068	2	2	5068 R IN	60 "	80 "	62"X82 1/2"	SLIDER-DOOR P04	2X8X65" (2)	1 3/8"			
D22	5868	1	1	5868 L IN	68 "	80 "	70"X82 1/2"	SLIDER-DOOR F06	2X8X73" (2)	1 3/4"			
D23	9080	2	1	9080	108 "	96 "	110"X99"	GARAGE-GARAGE DOOR CHD05	2X12X110" (2)	1 3/4"			

WINDOW SCHEDULE													
NUMBER	LABEL	QTY	FLOOR	SIZE	WIDTH	HEIGHT	R/O	EGRESS	DESCRIPTION	HEADER	CODE	MANUFACTURER	COMMENTS
W01	1630SC	2	1	1630SC	18 "	35 7/8 "	19"X36 7/8"		SINGLE CASEMENT-HR	2X6X22" (2)			
W02	2850DH	2	2	2850DH	32 "	60 "	33"X61"		DOUBLE HUNG	2X6X36" (2)			
W03	2030DH	2	2	2030DH	24 "	36 "	25"X37"		DOUBLE HUNG	2X6X28" (2)			
W04	2814AW	4	0	2814AW	32 "	16 "	33"X17"		SINGLE AWNING	2X6X36" (2)			
W05	2830FX	1	1	2830FX	32 "	35 7/8 "	33"X36 7/8"		FIXED GLASS	2X6X36" (2)			
W06	2840DH	1	0	2840DH	32 "	48 "	33"X49"		DOUBLE HUNG	2X6X36" (2)			
W07	2840DH	15	1	2840DH	32 "	48 "	33"X49"		DOUBLE HUNG	2X6X36" (2)			
W08	2840DH	4	2	2840DH	32 "	48 "	33"X49"		DOUBLE HUNG	2X6X36" (2)			
W09	2840FX	3	1	2840FX	32 "	48 "	33"X49"		FIXED GLASS	2X6X36" (2)			
W10	2850FX	1	2	2850FX	32 "	60 "	33"X61"		FIXED GLASS	2X6X36" (2)			
W11	2030DH	1	1	2030DH	24 "	36 "	25"X37"		DOUBLE HUNG	2X6X28" (2)			
W12	3250DH	4	2	3250DH	38 "	60 "	39"X61"		DOUBLE HUNG	2X6X42" (2)			
W13	6016FX	1	2	6016FX	72 "	18 "	73"X19"		FIXED GLASS-AT	2X10X76" (2)			
W14	3250DH	1	2	3250DH	38 "	60 "	39"X61"	YES	DOUBLE HUNG	2X6X42" (2)			
W15	4030FX	1	2	4030FX	48 "	36 "	49"X37"		FIXED GLASS-AT	2X8X52" (2)			

REVISION TABLE		
NUMBER	DATE	REVISED BY	DESCRIPTION

PROPOSED RESIDENCE FOR THE THE ELBIYILI FAMILY 29 SMITH LANE, WAYNE, NJ

SECOND FLOOR PLAN,DOOR SCHEDULE WINDOW SCHEDULE

CHRISTOPHER O. DOUGHERTY RA, AIA,LLC
PO BOX 122
WALDWICK, NJ 07463
Ph: (201) 679-8482
Email: cdough1986@yahoo.com
NJ LIC 13853

DATE: 3/16/2020
PROJECT NO. 2020-01
SCALE: NOTED
DWN BY: CD
DWG NO. A-4
SHT: 6 OF: 12

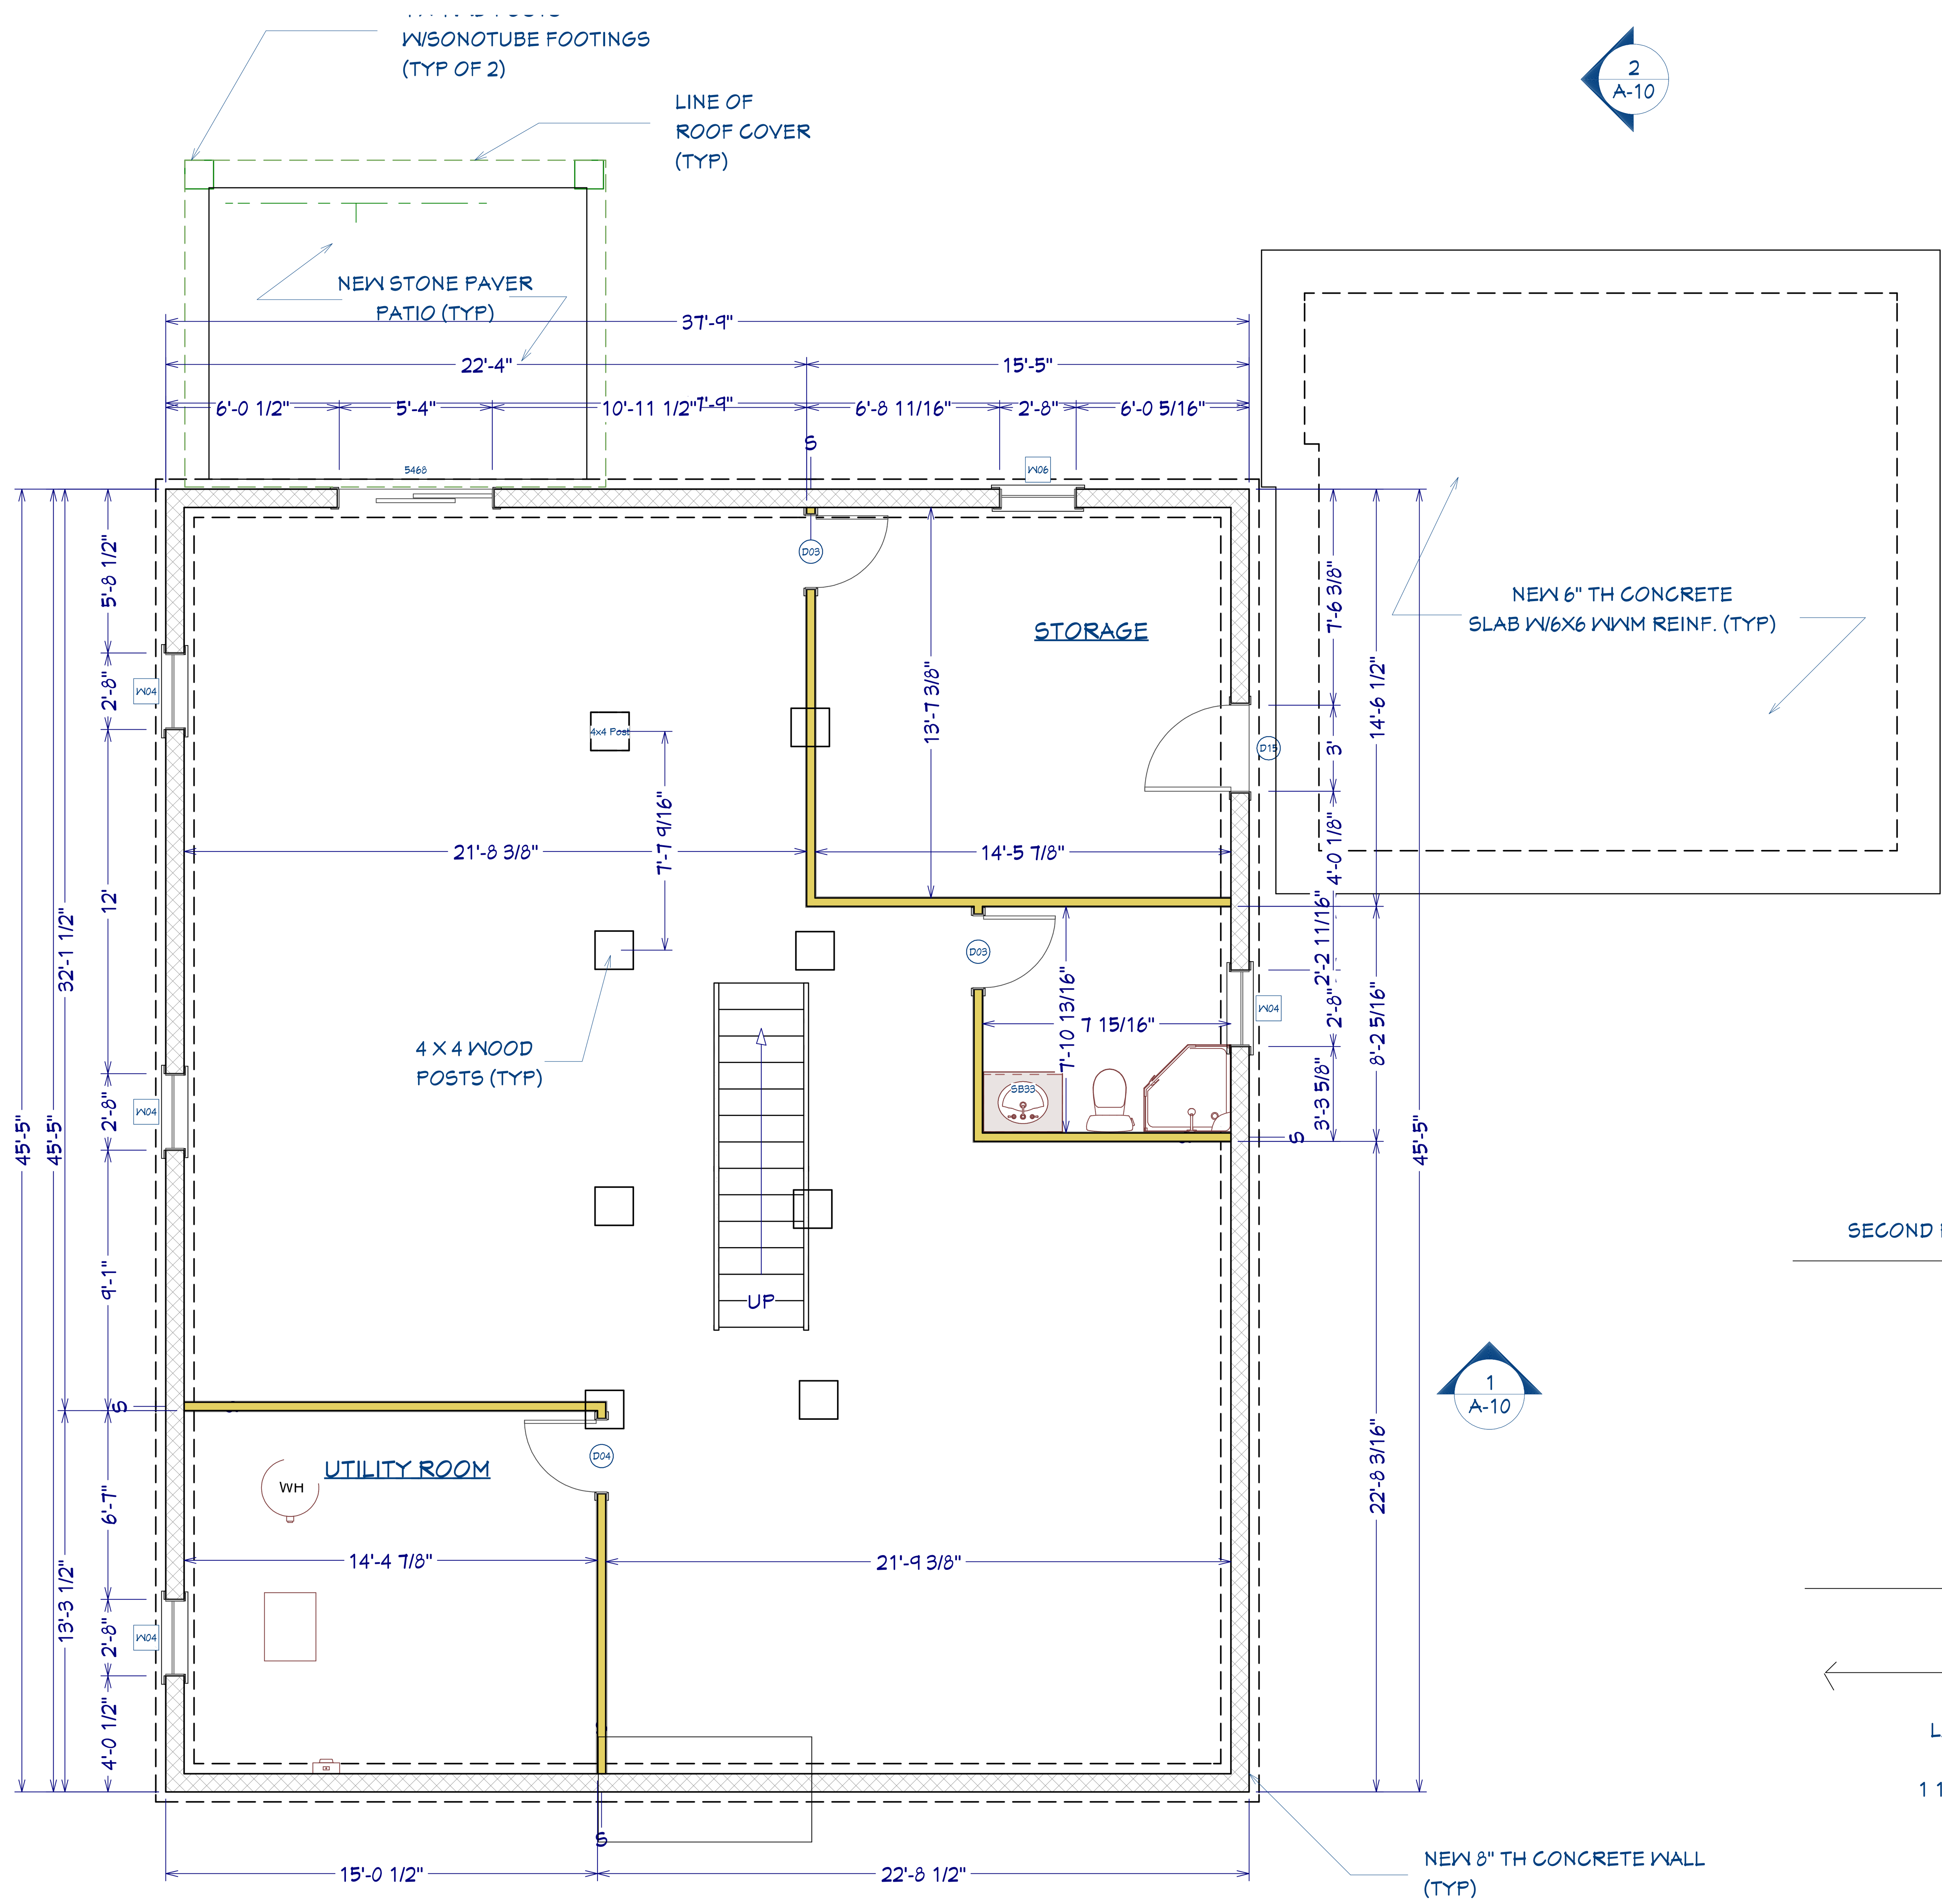

LIVING AREA
1714 SQ FT

1 BASEMENT FLOOR PLAN
SCALE: 1/4" = 1'-0"

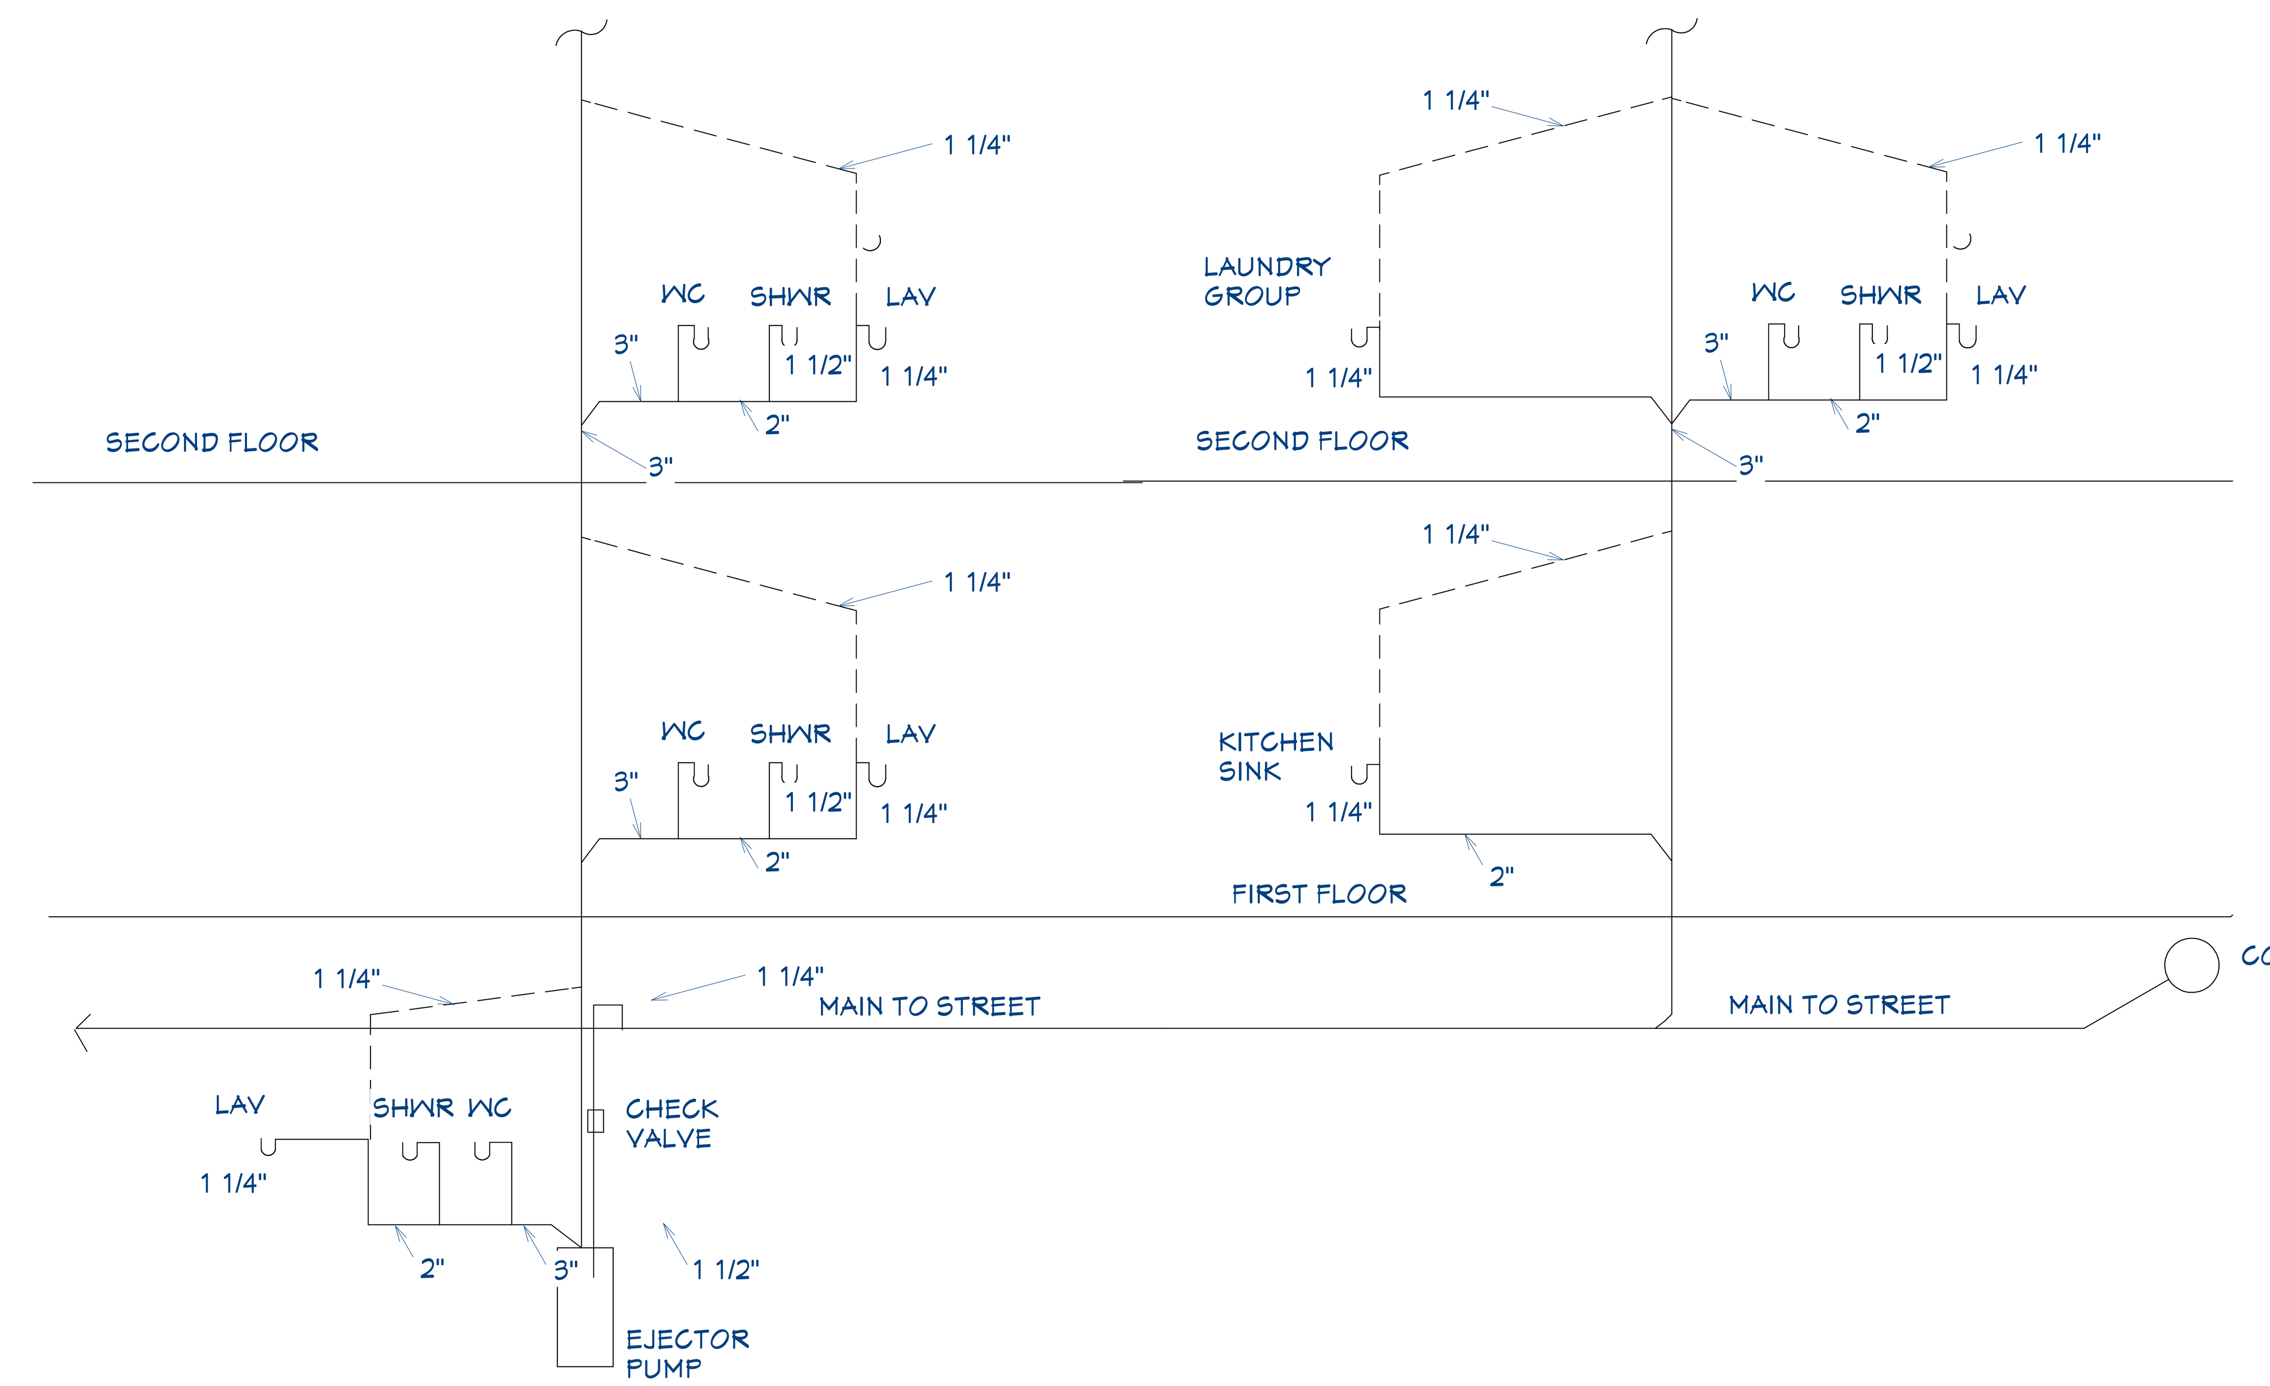

PLUMBING RISER DIAGARM
SCALE: N.T.S.

NUMBER	DATE	REVISED BY	DESCRIPTION

REVISION TABLE

PROPOSED RESIDENCE
FOR THE
THE ELBIYILI FAMILY
29 SMITH LANE, WAYNE, NJ

BASEMENT PLAN
AND RISER
DIAGRAM

CHRISTOPHER O. DOUGHERTY RA, AIA, LLC
PO BOX 122
WALDWICK, NJ 07463
Ph: (201) 679-8482
Email: cdough1986@yahoo.com
NJ LIC 13853

DATE: 3/16/2020
PROJECT NO. 2020-01
SCALE: NOTED
DWN BY: CD
DWG NO. A-5

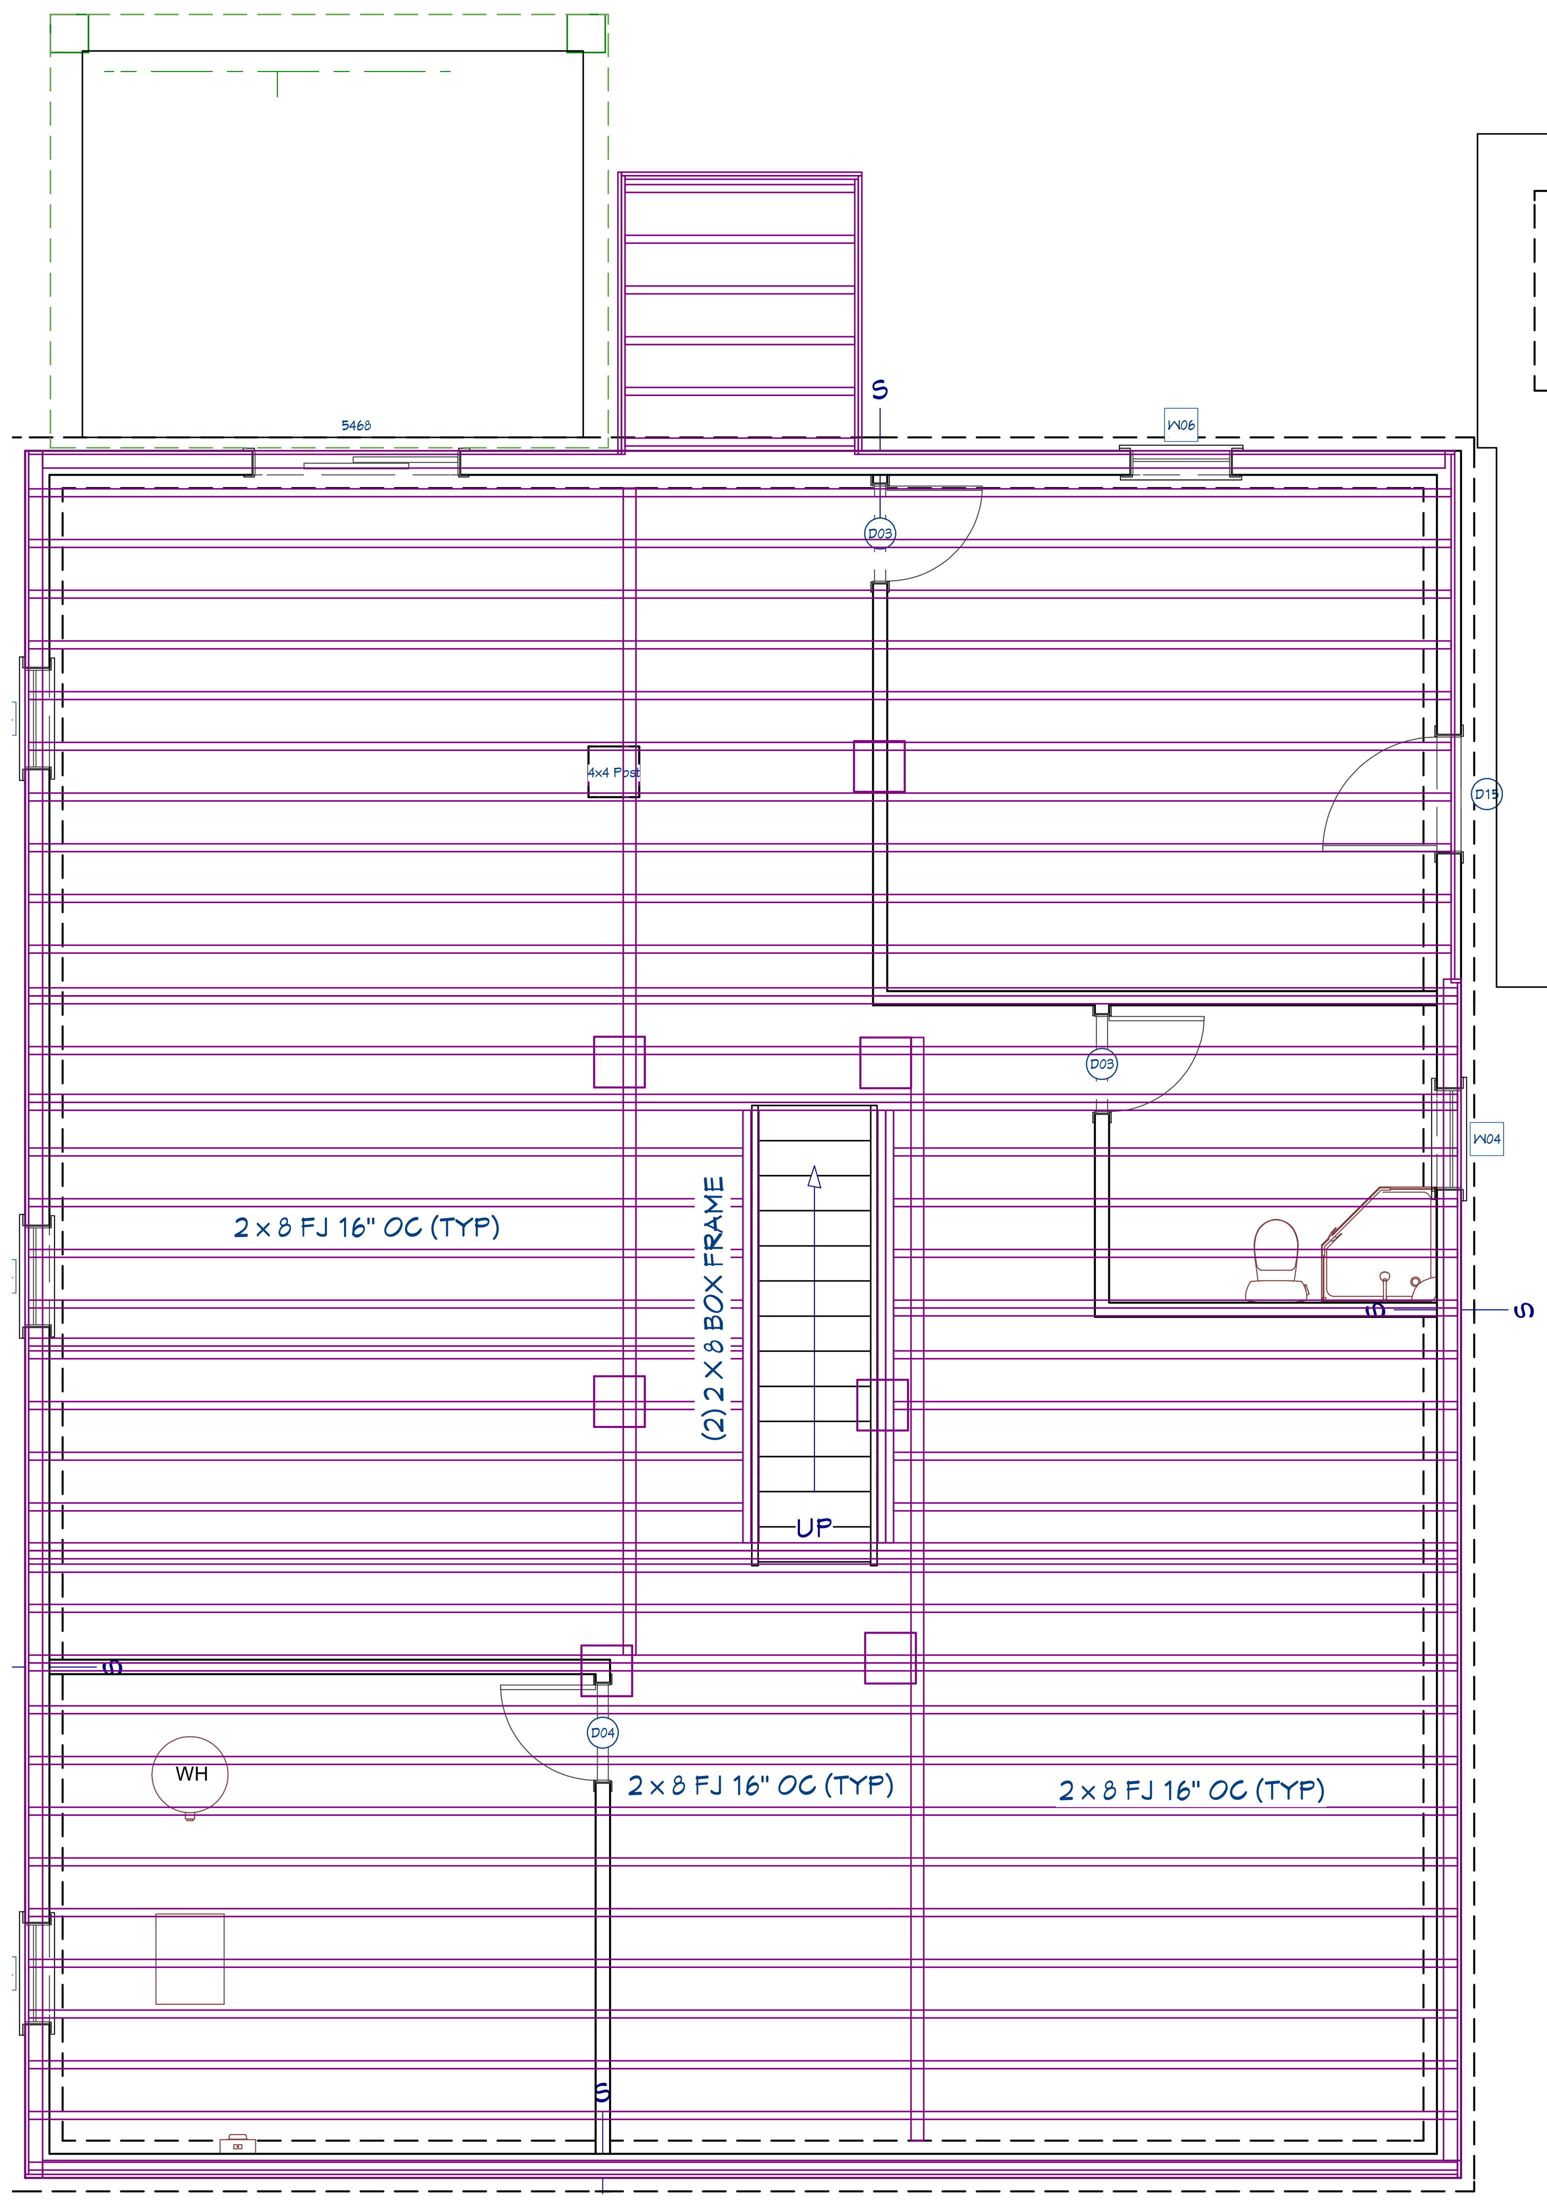

1 FIRST FLOOR FRAMING PLAN
SCALE: 1/4" = 1'-0"

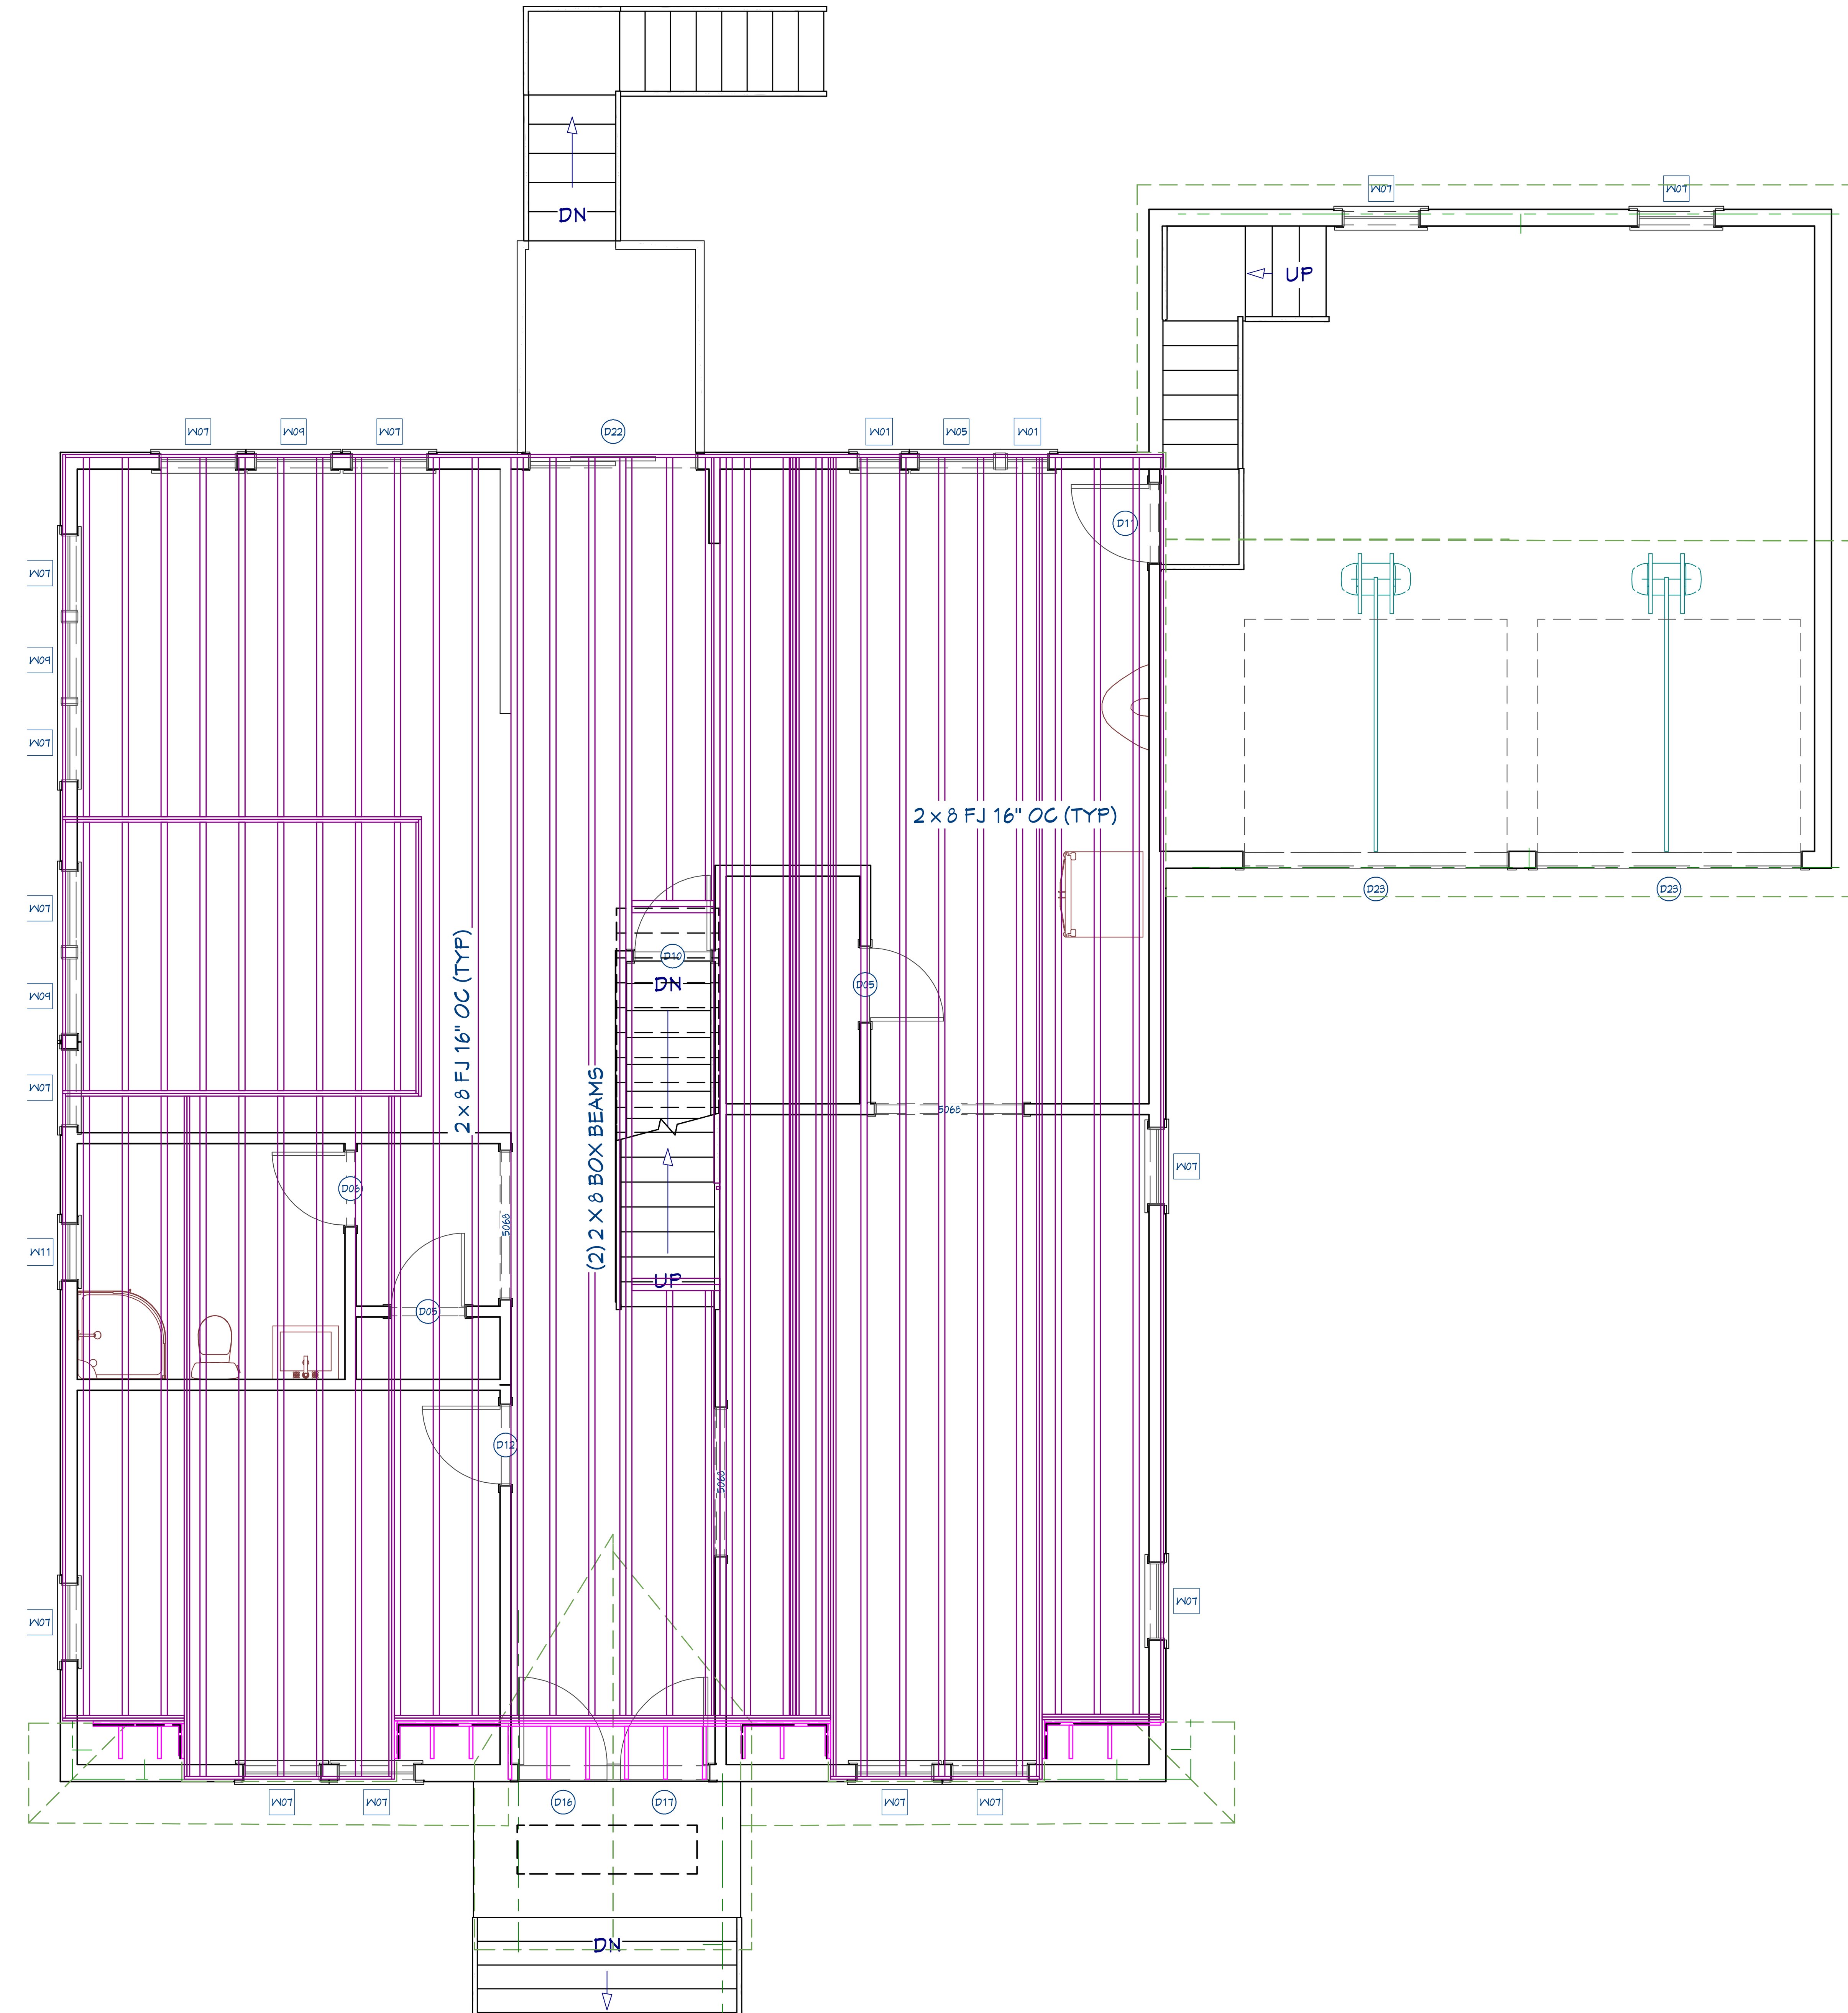

2 SECOND FLOOR FRAMING PLAN
SCALE: 1/4" = 1'-0"

REVISION TABLE

NUMBER	DATE	REVISED BY	DESCRIPTION
1	9/30/2018	CD	ADDED ELEVATION

PROPOSED RESIDENCE FOR THE THE ELBIYILI FAMILY 29 SMITH LANE, WAYNE, NJ

FRAMING PLANS

CHRISTOPHER O. DOUGHERTY RA, AIA, LLC
PO BOX 122
WALDWICK, NJ 07463
Ph: (201) 679-8482
Email: cdough1986@yahoo.com

NJ LIC 13853

DATE: 3/16/2020
PROJECT NO. 2020-01
SCALE: NOTED
DWN BY: CD
DWG NO. A-6
SHT: 8 OF: 12

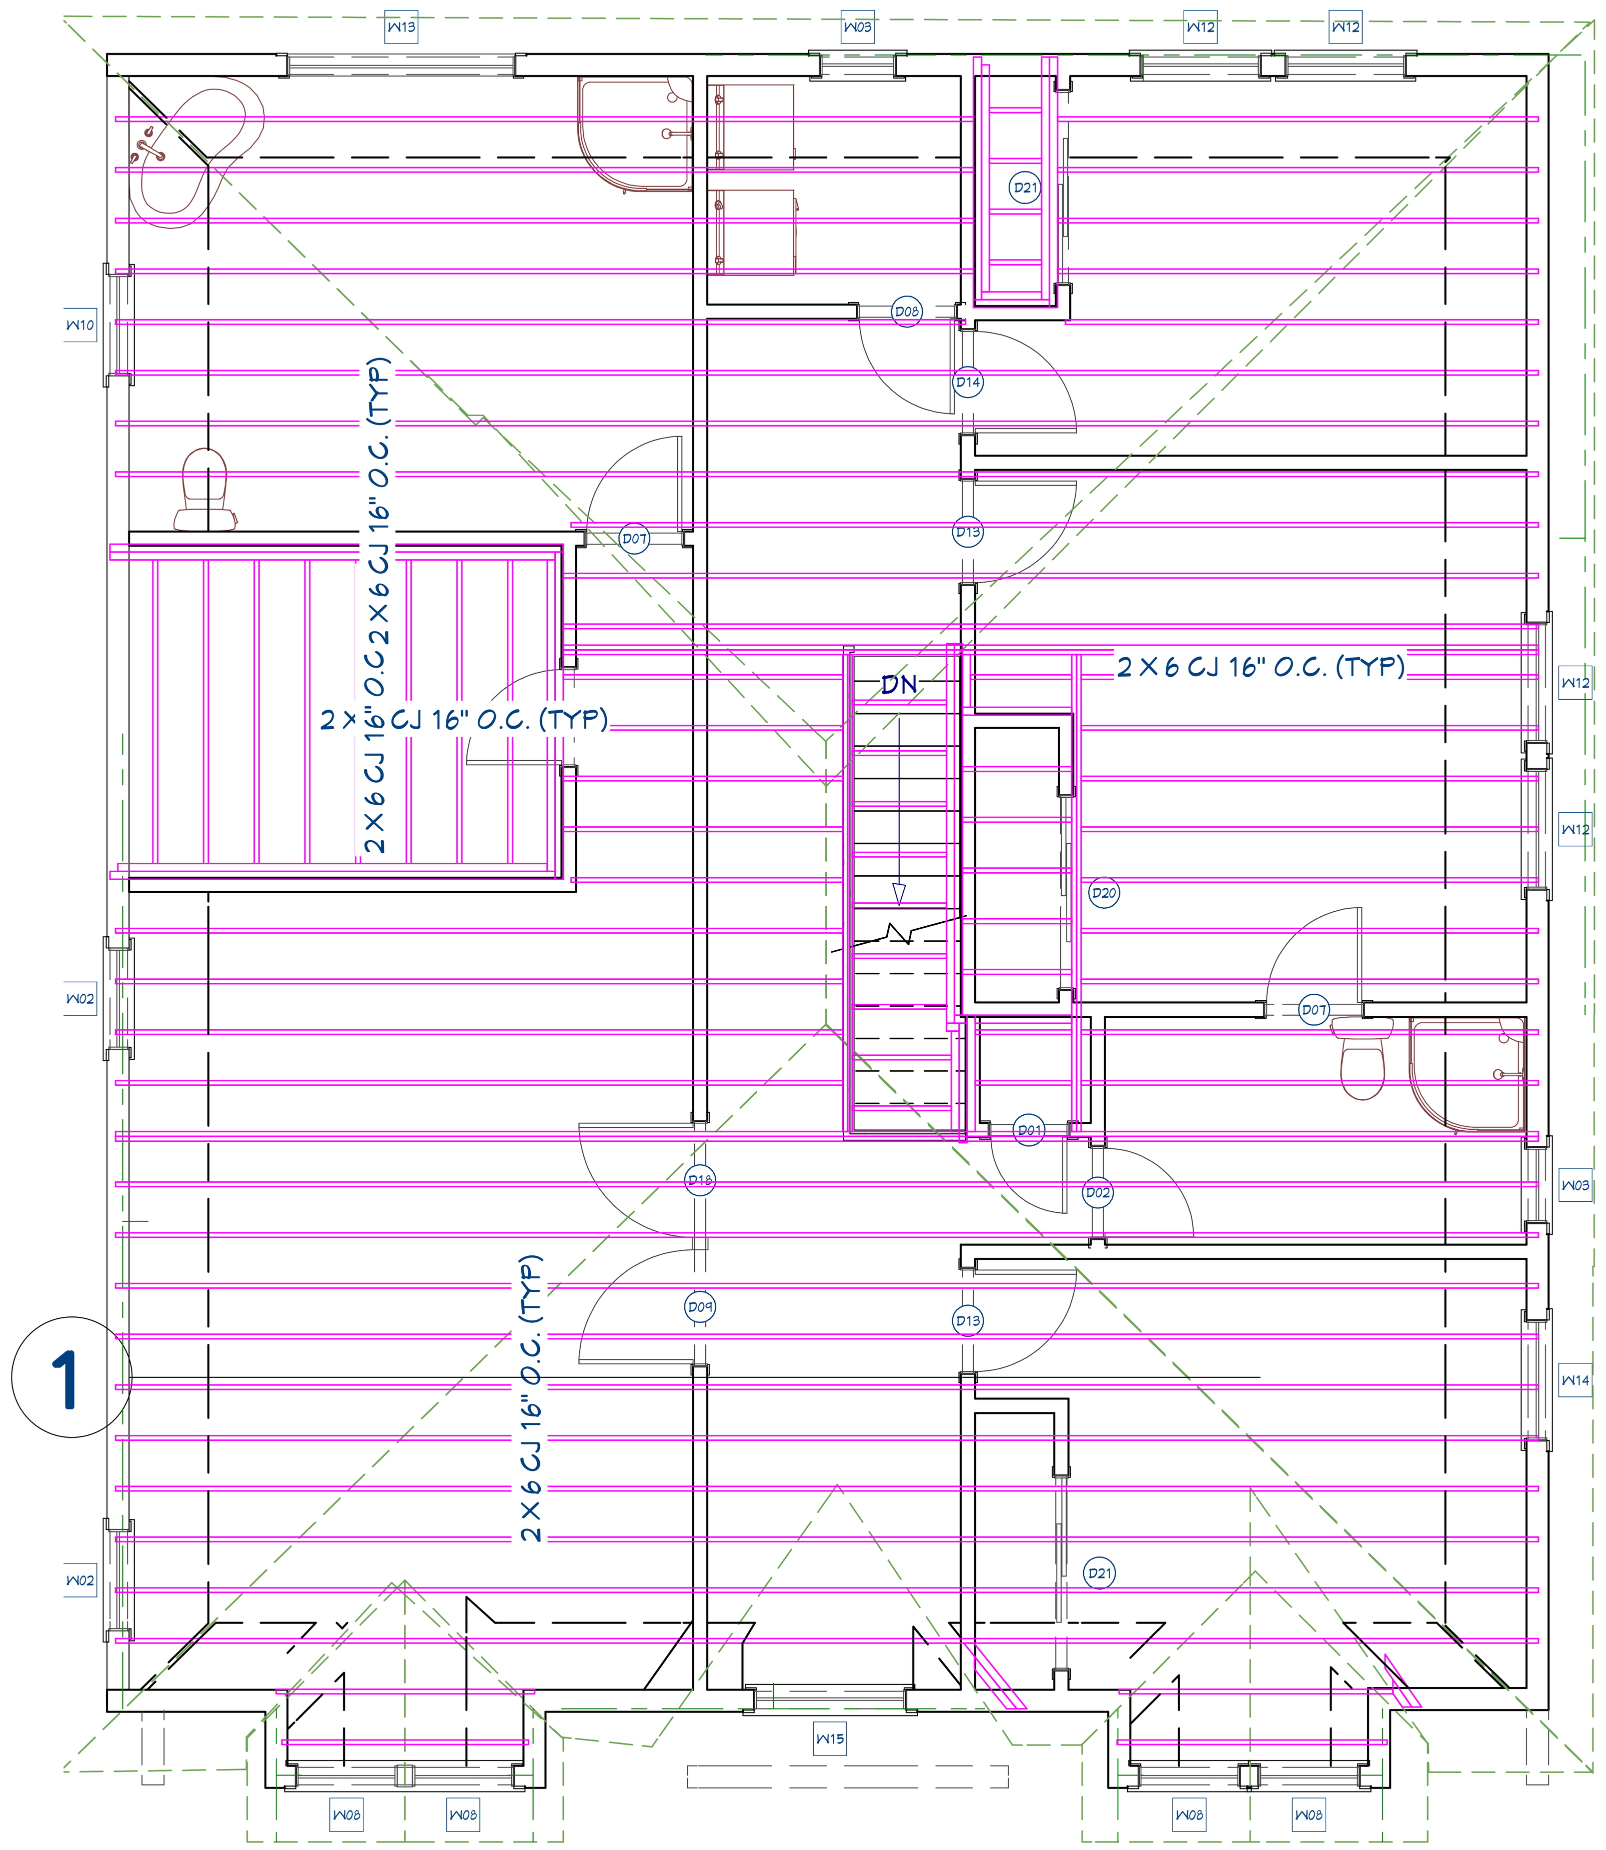

1 CEILING FRAMING PLAN

SCALE: 1/4" = 1'-0"

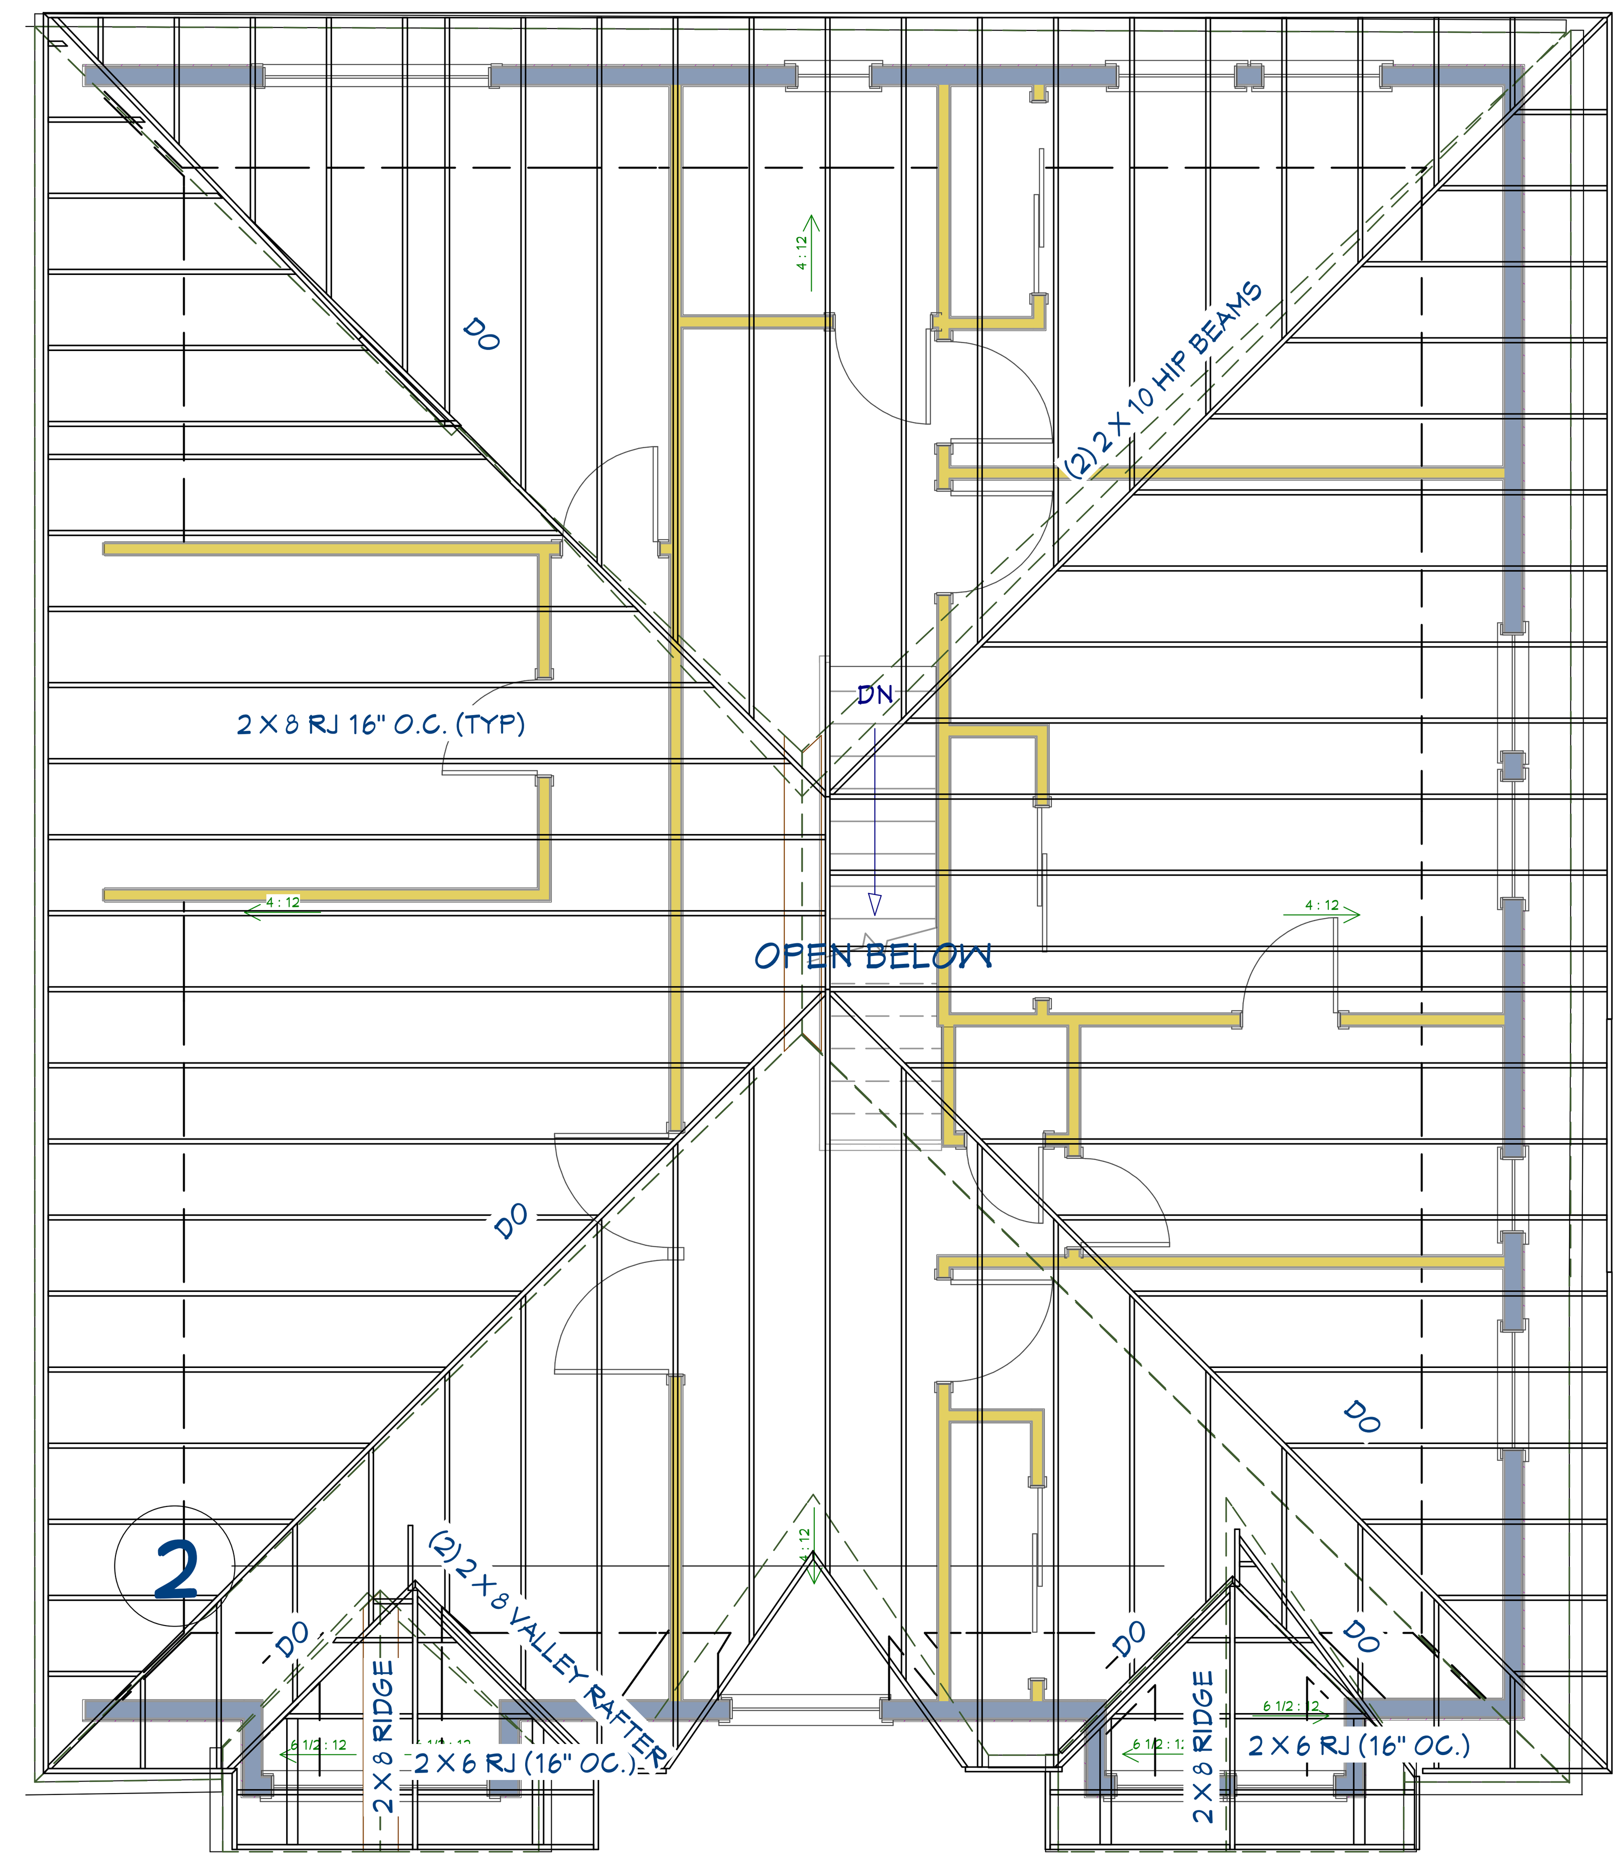

LIVING AREA
1632 SQ FT

2 ROOF FRAMING PLAN

SCALE: 1/4" = 1'-0"

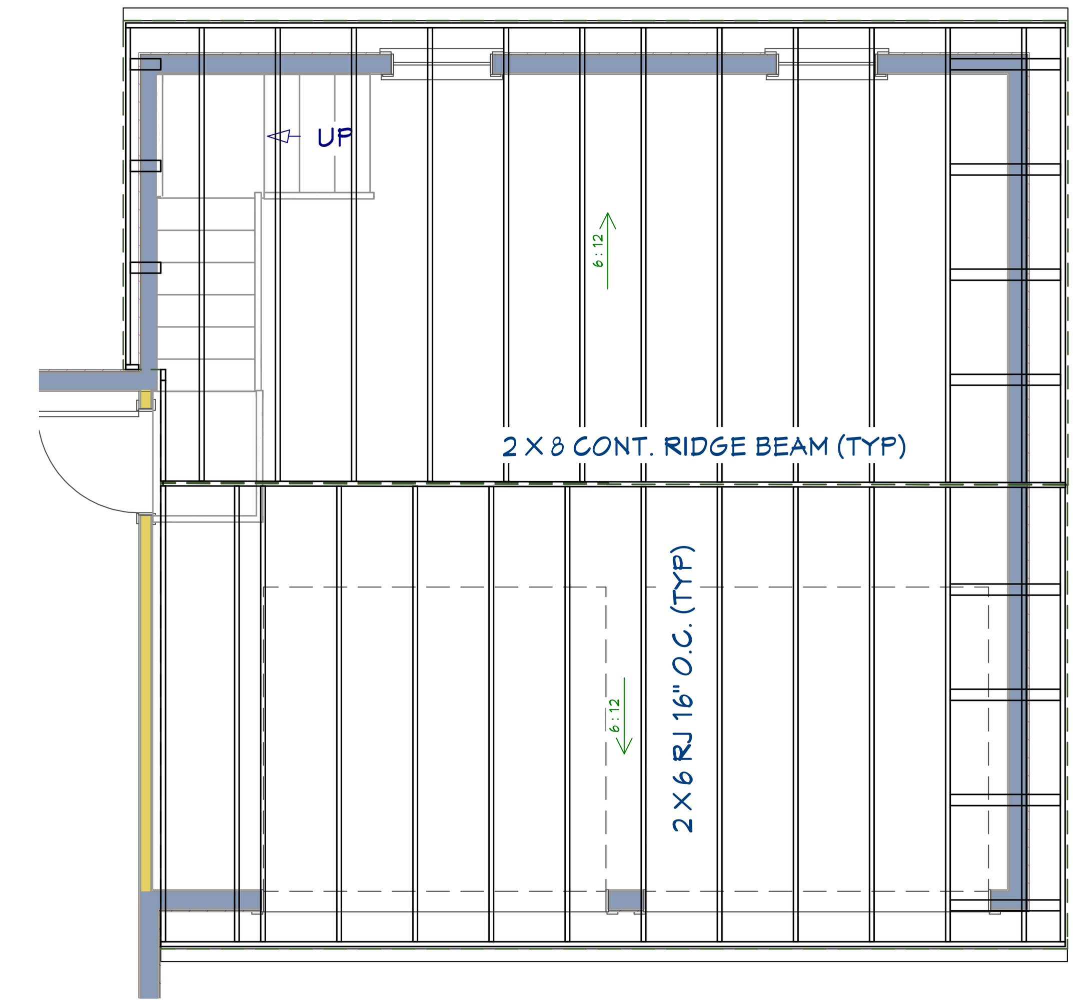

3 GARAGE ROOF FRAMING PLAN

SCALE: 1/4" = 1'-0"

REVISION TABLE

NUMBER	DATE	REVISED BY	DESCRIPTION
1	5/10/2017	CD	PER TOWN
2	7/18/2017	ALARM NOTE	
3	8/27/2019	CD	PER CITY
4	10/9/2019	CD	PER GC
5	10/26/2019	CD	PER CONT

PROPOSED RESIDENCE FOR THE THE ELBIYILI FAMILY 29 SMITH LANE, WAYNE, NJ

FRAMING PLANS

CHRISTOPHER O. DOUGHERTY RA, AIA,LLC
PO BOX 122
WALDWICK, NJ 07463
Ph: (201) 679-8482
Email: cdough1986@yahoo.com

NJ LIC 13853

DATE: 3/16/2020

PROJECT NO. 2020-01

SCALE: NOTED

DWN BY: CD

DWG NO. A-7

SHT: 9 OF: 12

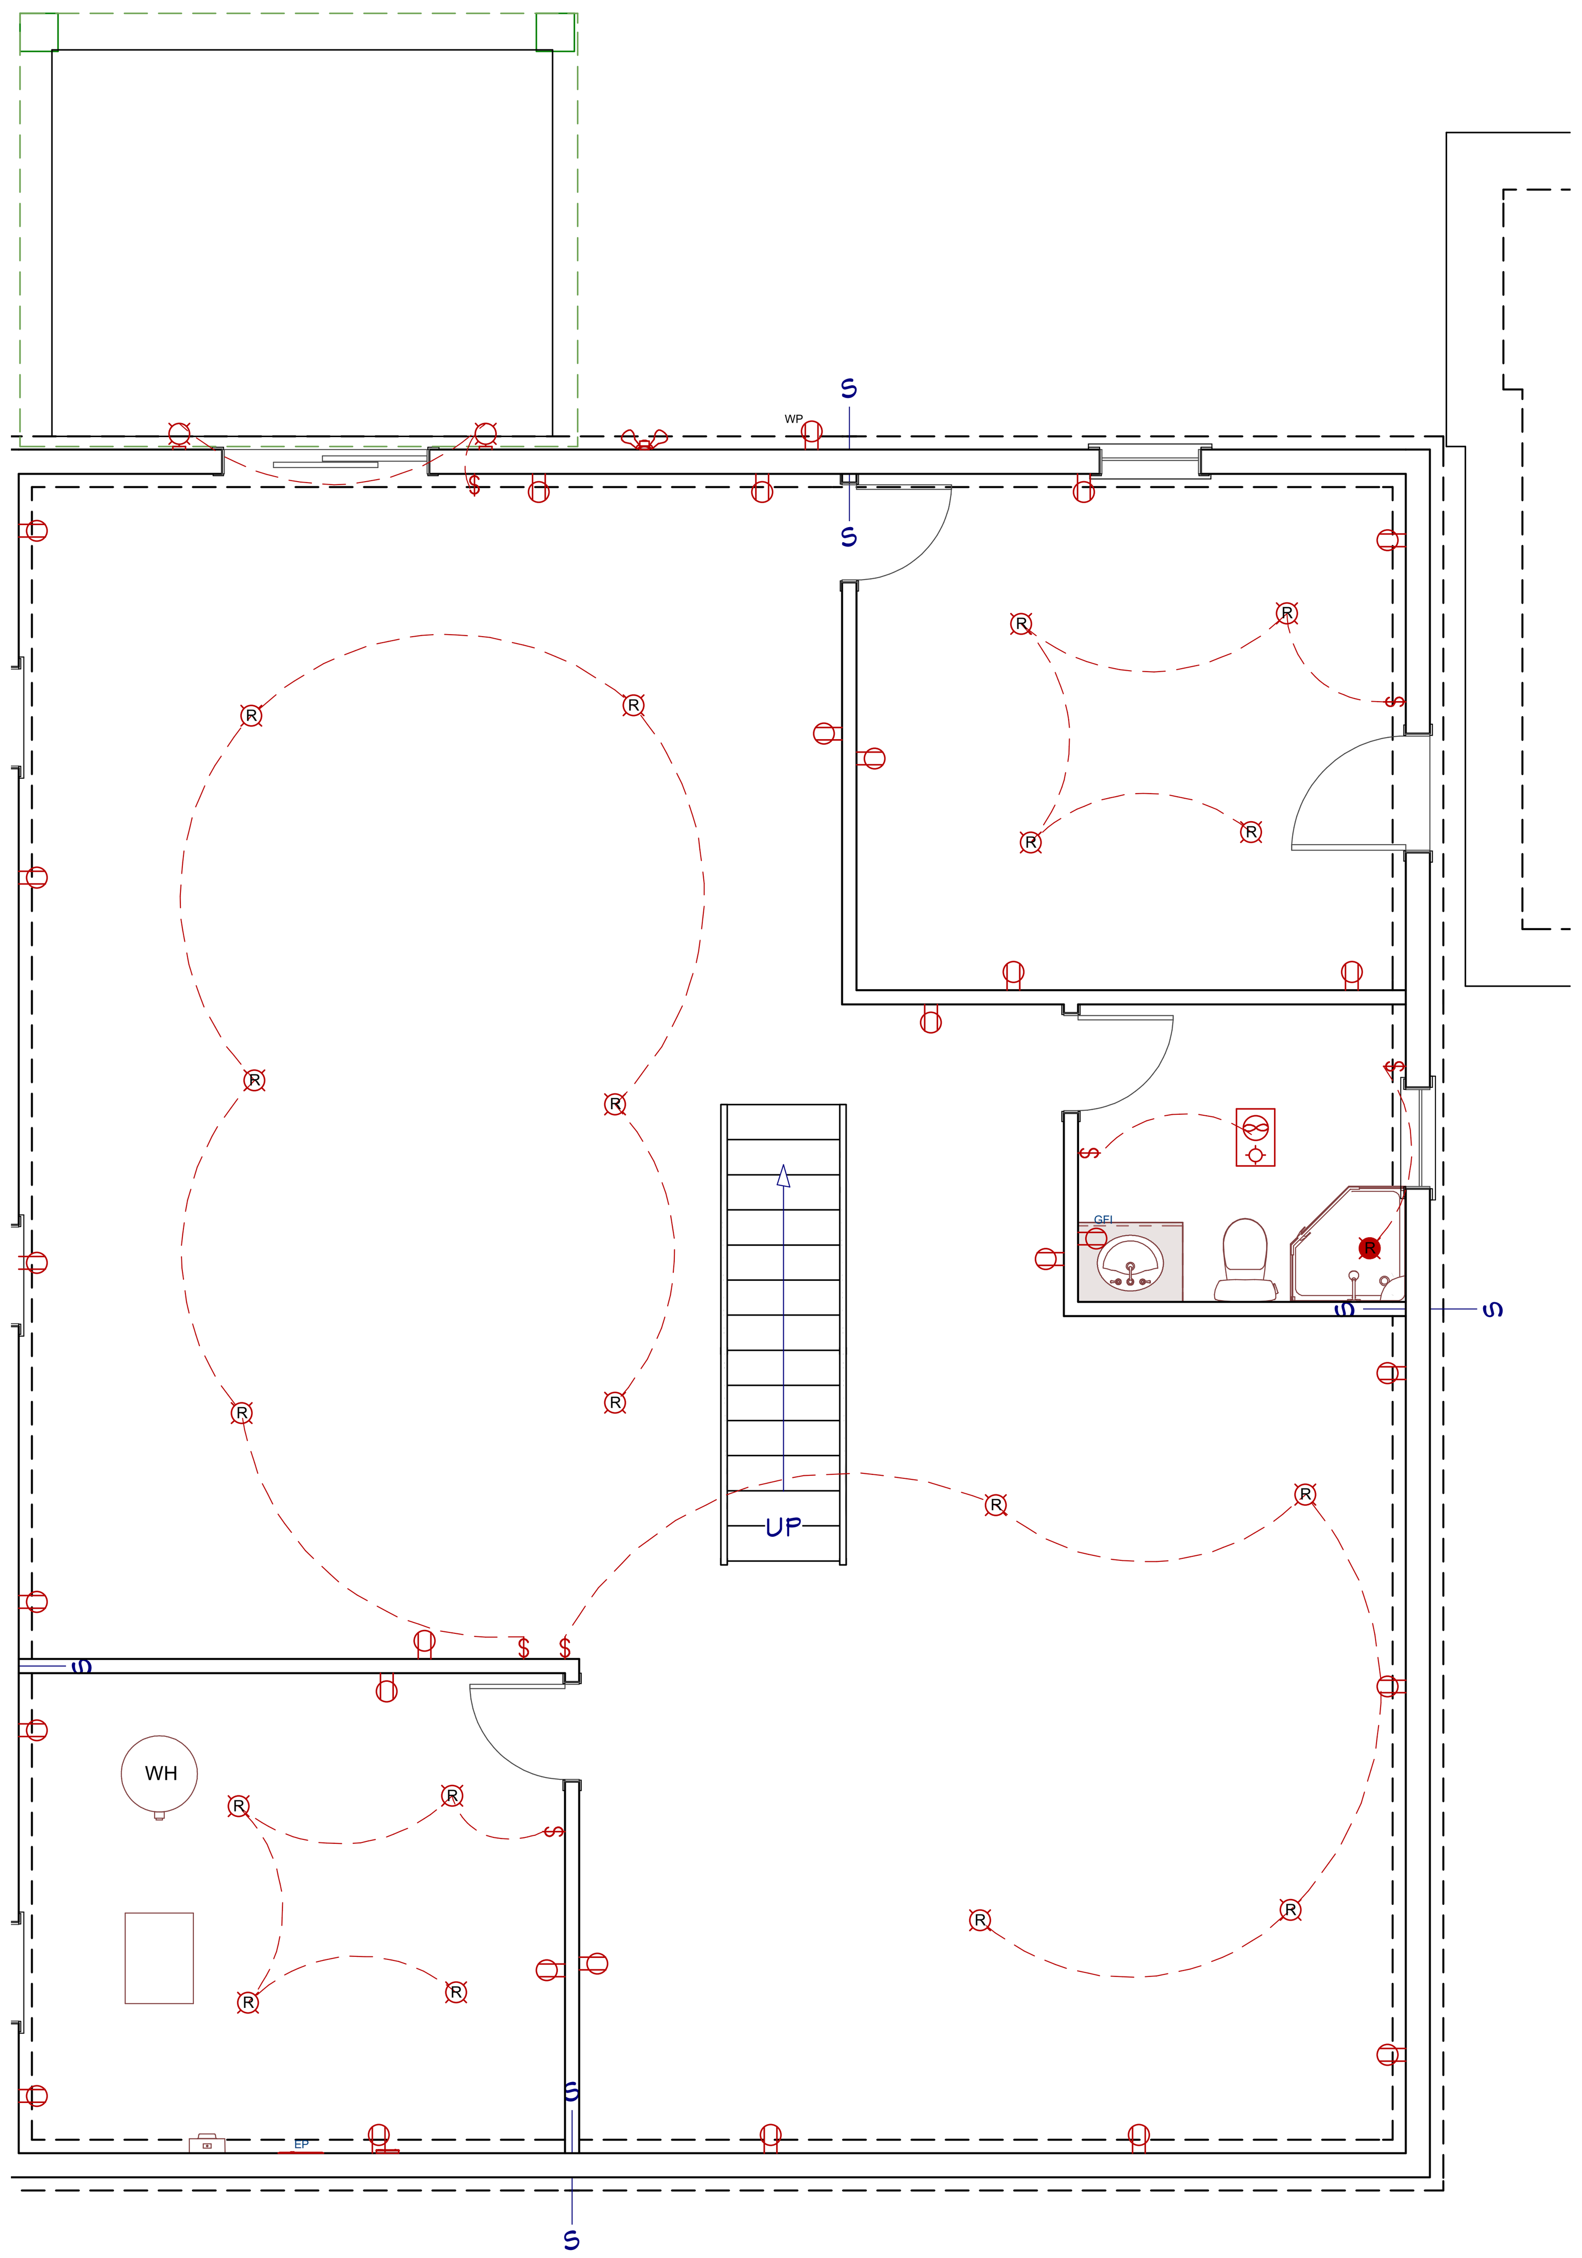

1 BASEMENT ELECTRICAL PLAN
SCALE: 1/4" =1'-0"

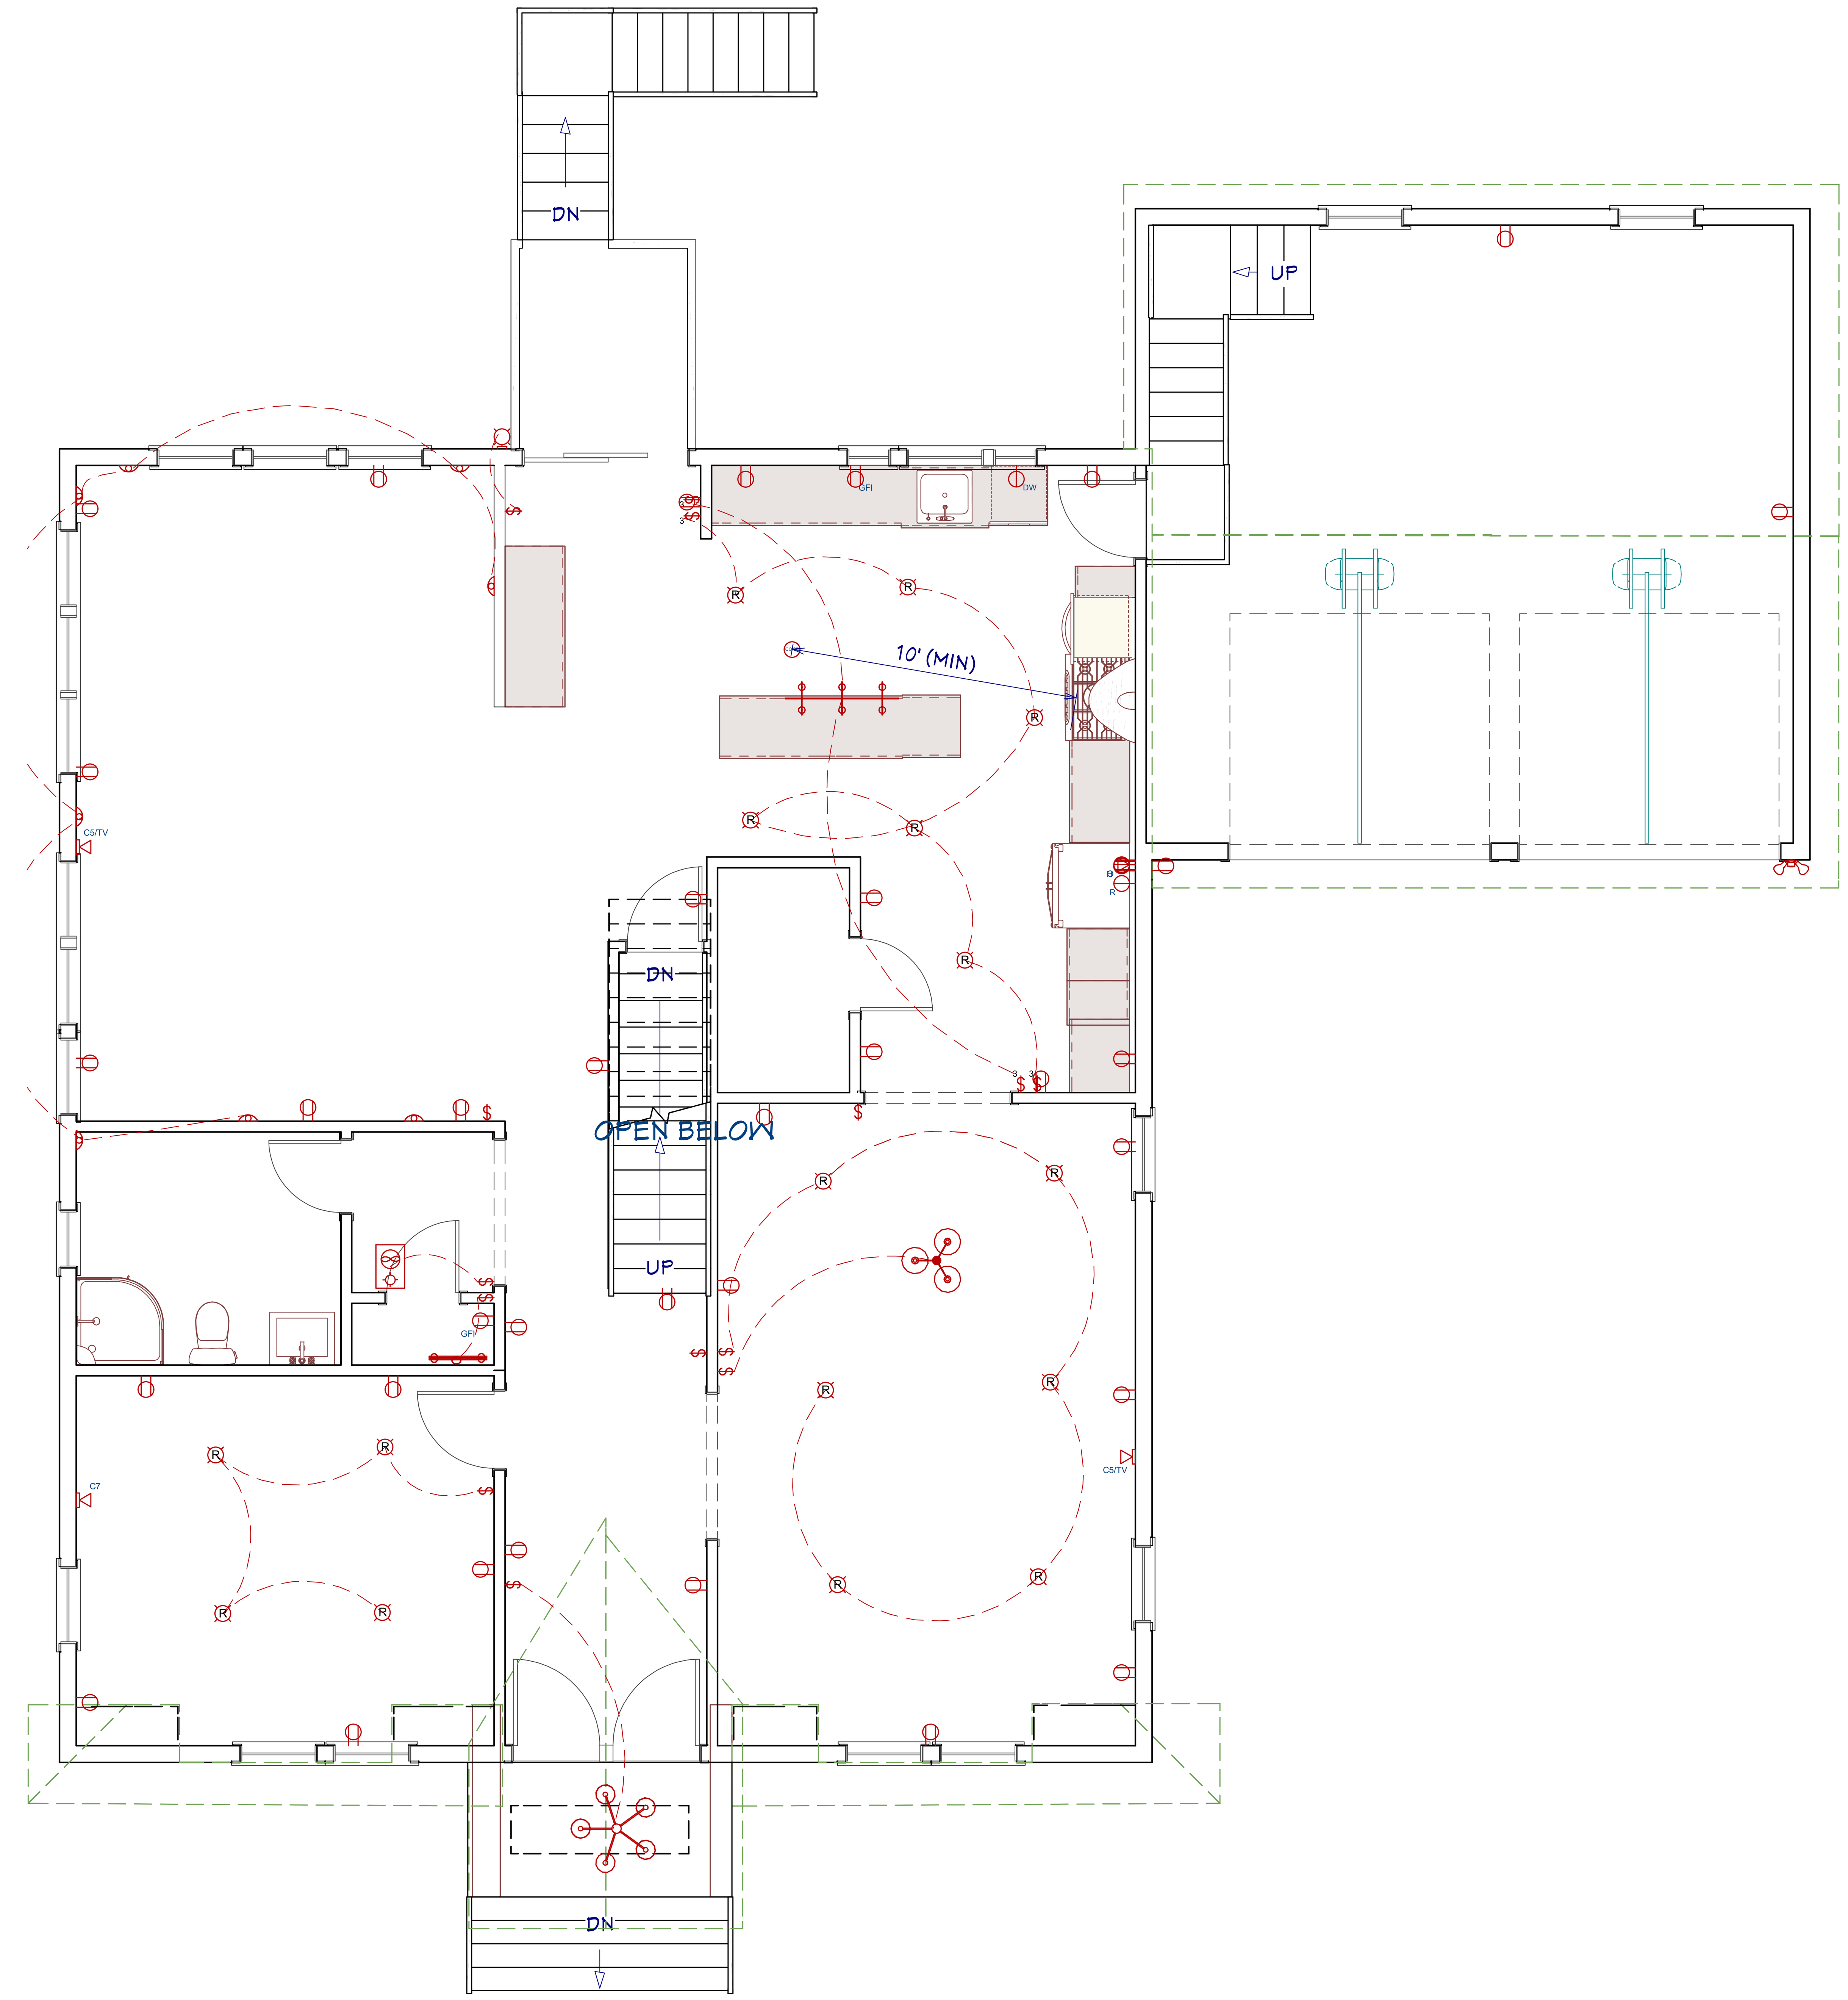

2 FIRST FLOOR ELECTRICAL PLAN
SCALE: 1/4" = 1'-0"

REVISION TABLE

NUMBER	DATE	REVISED BY	DESCRIPTION
1	7/18/2017	ALARM NOTE	
2	10/23/2019	CD	PER CONT.

PROPOSED RESIDENCE FOR THE THE ELBIYILI FAMILY 29 SMITH LANE, WAYNE, NJ

ELECTRICAL PLANS

CHRISTOPHER O. DOUGHERTY RA, AIA, LLC
PO BOX 122
WALDWICK, NJ 07463
Ph: (201) 679-8482
Email: cdough1986@yahoo.com

NJ LIC 13853

DATE: 3/16/2020
PROJECT NO. 2020-01
SCALE: NOTED
DWN BY: CD
DWG NO. A-8
SHT: 10 OF: 12

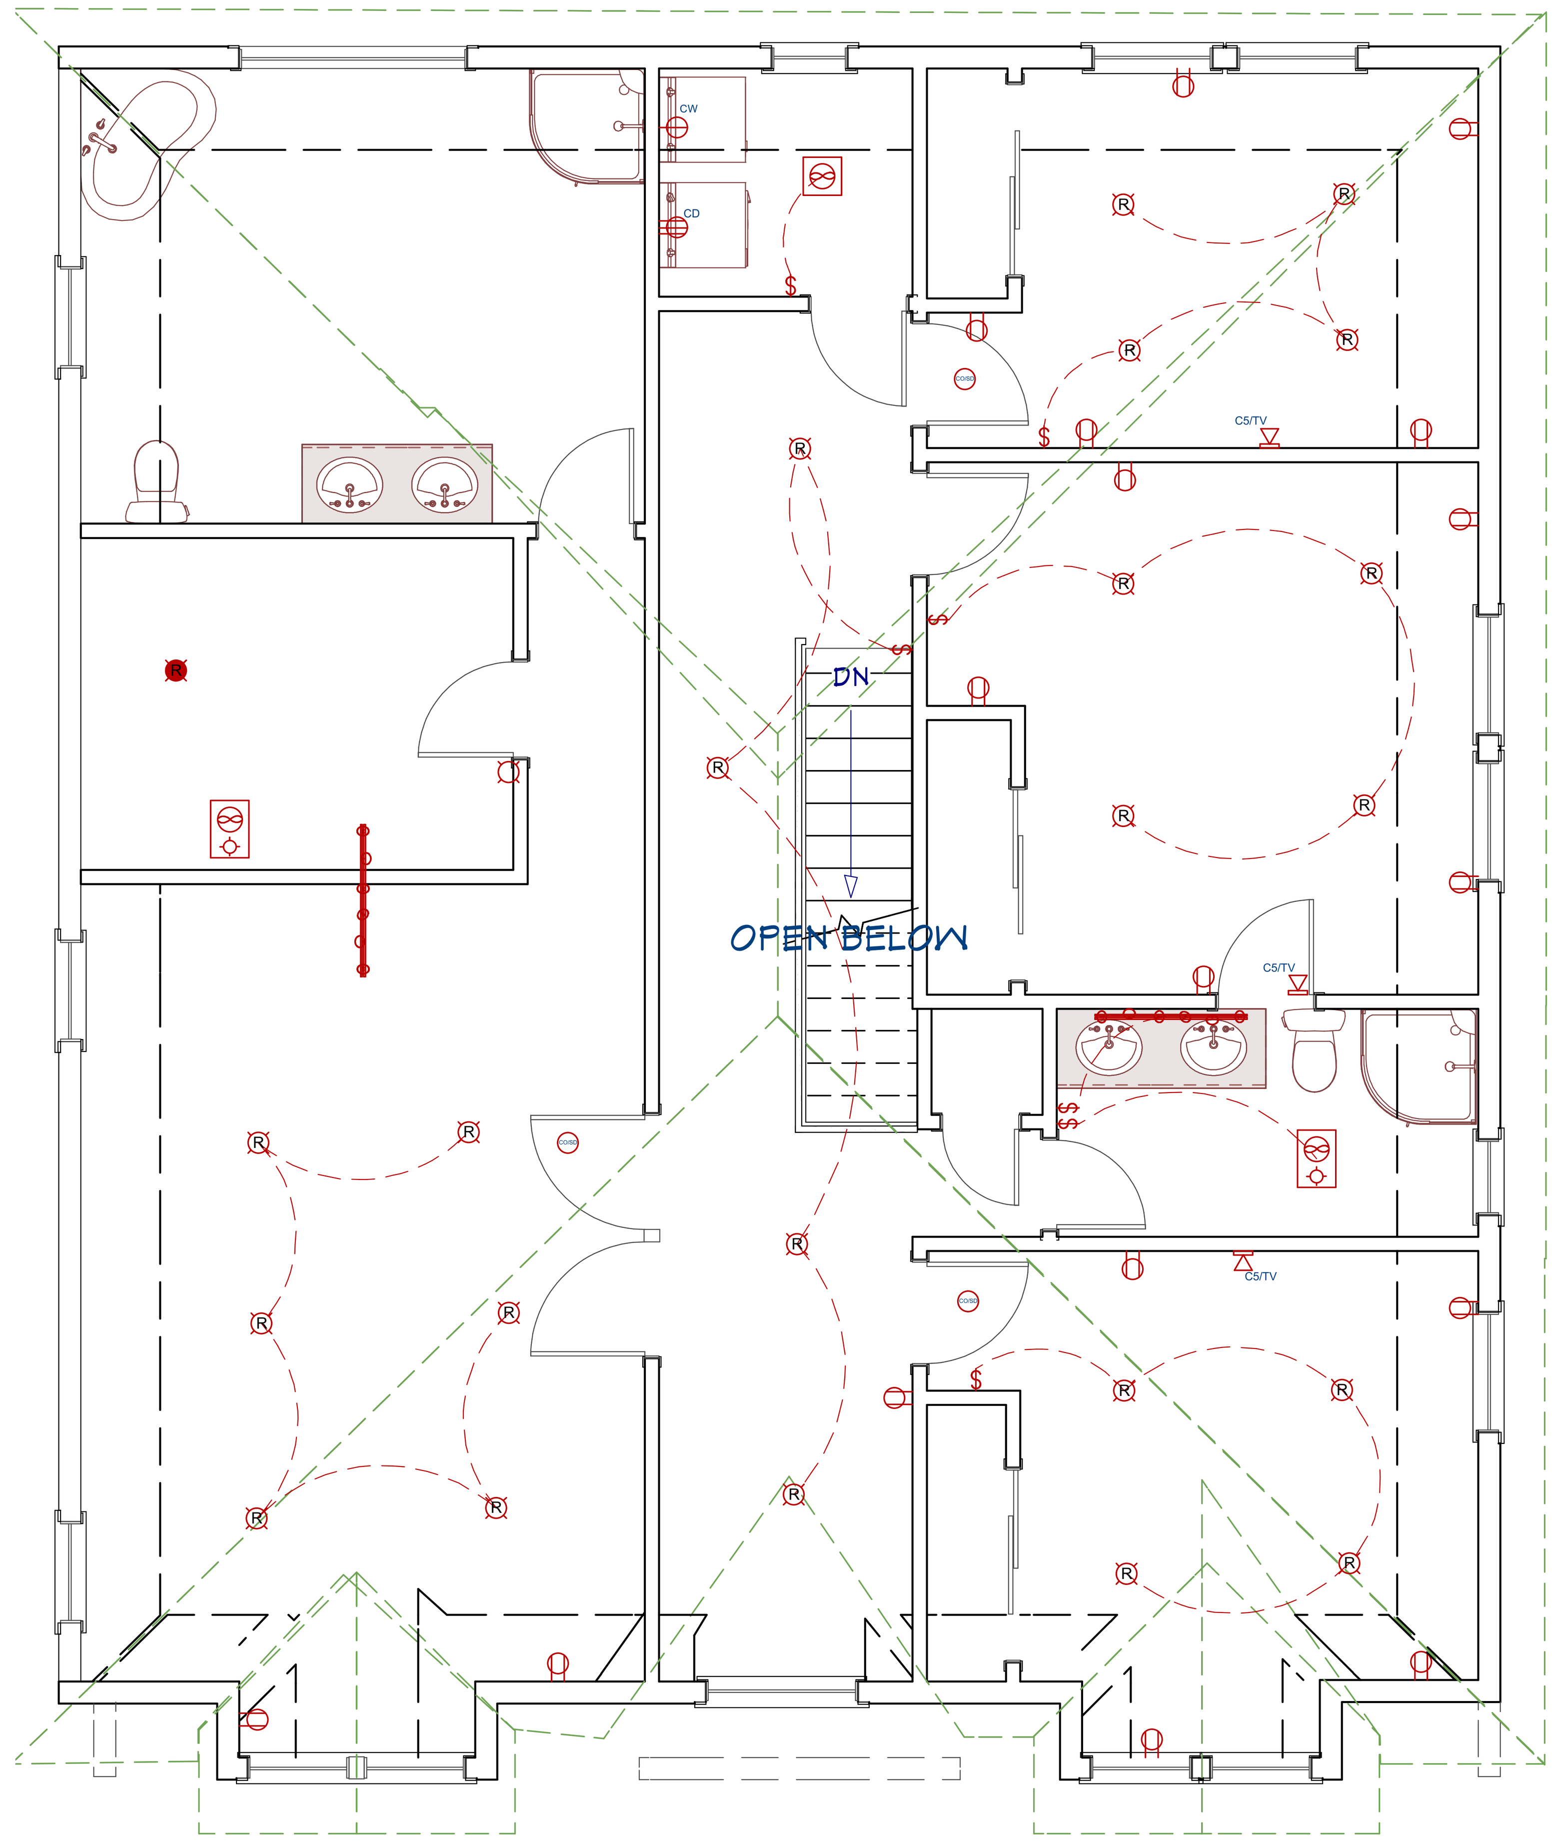

LIVING AREA
1632 SQ FT

1 SECOND FLOOR ELECTRICAL PLAN
SCALE: 1/4" = 1'-0'

SMOKE ALARM NOTE:

NEW SMOKE ALARMS SHALL BE LOCATED AND INSTALLED AS PER THE INTERNATIONAL RESIDENTIAL CODE- NEW JERSEY 2018 EDITION SECTION R314. CONTRACTORS SHALL LOCATE NEW SMOKE ALARMS IN EACH SLEEPING ROOM, VICINITY OF THE BEDROOMS, GROUND FLOOR, THE BASEMENT AND ATTIC LEVEL. ALL SMOKE ALARMS SHALL BE HARDWIRED TO THE EXISTING ELECTRICAL PANEL AND SHALL HAVE INDIVIDUAL BATTERY BACKUP. ALL SMOKE ALARMS SHALL BE INTERCONNECTED SO ACTUATION OF ONE ALARM ACTUATES ALL ALARMS.

CARBON MONOXIDE ALARM NOTE:

NEW CARBON MONOXIDE ALARMS SHALL BE LOCATED AND INSTALLED AS PER THE INDIVIDUAL RESIDENTIAL CODE - NEW JERSEY 2018 EDITION SECTION R315. NEW CARBON MONOXIDE ALARMS IN THE VICINITY OF THE BEDROOMS AND ATTIC LEVEL.

ELECTRICAL SCHEDULE

NUMBER	QTY	FLOOR	WIDTH	DEPTH	HEIGHT	ATTACHED TO	DESCRIPTION	CODE	MANUFACTURER	COMMENTS	NUMBER
E01	1	0	12 "	12 "	1 1/4 "	CEILING	EXHAUST (LIGHT)				E01
E02	2	0	13 "	15 1/8 "	22 5/8 "	WALL	EXTERIOR LANTERN 1				E02
E03	1	0	14 1/4 "	3 3/8 "	23 "	WALL	ELECTRICAL PANEL				E03
E04	1	0	14 7/16 "	6 3/16 "	7 1/16 "	WALL	SPOTLIGHT 2 MOTION SENSOR				E04
E05	1	0	2 7/8 "	7/16 "	4 9/16 "	WALL	DUPLEX (WEATHERPROOF)				E05
E06	7	0	3 "	3/4 "	5 "	WALL	SINGLE POLE				E06
E07	26	0	3 "	5/16 "	5 "	WALL	DUPLEX				E07
E08	1	0	3 "	5/16 "	5 "	WALL	GFI				E08
E09	1	0	7 1/4 "	1 1/16 "	5 1/4 "	WALL	HOME ALARM CONTROL UNIT				E09
E10	18	0	7 3/8 "	7 3/8 "	5/16 "	CEILING	RECESSED DOWN LIGHT 6				E10
E11	1	0	7 3/8 "	7 3/8 "	5/16 "	CEILING	RECESSED VAPOR LIGHT				E11
E12	1	1	11 1/4 "	13 1/4 "	23 9/16 "	WALL	EXTERIOR LANTERN 2				E12
E13	1	1	12 "	12 "	1 1/4 "	CEILING	EXHAUST (LIGHT)				E13
E14	1	1	14 7/16 "	6 3/16 "	7 1/16 "	WALL	SPOTLIGHT 2 MOTION SENSOR				E14
E15	8	1	15 "	7 3/8 "	4 "	WALL	CERAMIC BOWL SCONCE				E15
E16	1	1	24 1/2 "	26 9/16 "	29 3/16 "	CEILING	3 DOWN LIGHTS				E16
E17	1	1	24 1/4 "	4 5/8 "	4 15/16 "	CEILING	BASIC 24				E17
E18	1	1	3 "	1/4 "	5 "	WALL	CAT7				E18
E19	1	1	3 "	1/8 "	4 3/4 "	WALL	HOOD W/ VENT				E19
E20	2	1	3 "	3/4 "	5 "	WALL	CAT5 W/ TV				E20
E21	10	1	3 "	3/4 "	5 "	WALL	SINGLE POLE				E21
E22	4	1	3 "	3/4 "	5 "	WALL	THREE WAY				E22
E23	1	1	3 "	5/16 "	5 "	WALL	DISHWASHER				E23
E24	34	1	3 "	5/16 "	5 "	WALL	DUPLEX				E24
E25	2	1	3 "	5/16 "	5 "	WALL	GFI				E25
E26	1	1	3 "	5/16 "	5 "	WALL	OVEN				E26
E27	1	1	3 "	5/16 "	5 "	WALL	REFRIGERATOR				E27
E28	1	1	35 1/8 "	36 3/8 "	24 "	CEILING	VINTAGE CHANDELIER				E28
E29	1	1	47 1/4 "	13 3/4 "	35 1/16 "	CEILING	TRACK CHANDELIER				E29
E30	16	1	7 3/8 "	7 3/8 "	5/16 "	CEILING	RECESSED DOWN LIGHT 6				E30
E31	2	2	12 "	12 "	1 1/4 "	CEILING	EXHAUST (LIGHT)				E31
E32	1	2	12 "	12 "	3 13/16 "	CEILING	HALF DOME				E32
E33	3	2	3 "	3/4 "	5 "	WALL	CAT5 W/ TV				E33
E34	7	2	3 "	3/4 "	5 "	WALL	SINGLE POLE				E34
E35	1	2	3 "	5/16 "	5 "	WALL	CLOTHES DRYER				E35
E36	1	2	3 "	5/16 "	5 "	WALL	CLOTHES WASHER				E36
E37	17	2	3 "	5/16 "	5 "	WALL	DUPLEX				E37
E39	2	2	48 "	5 "	4 15/16 "	CEILING	BASIC 48				E39
E40	22	2	7 3/8 "	7 3/8 "	5/16 "	CEILING	RECESSED DOWN LIGHT 6				E40
E41	1	2	7 3/8 "	7 3/8 "	5/16 "	CEILING	RECESSED VAPOR LIGHT				E41
E42	1	2	8 1/2 "	8 1/2 "	3/4 "	CEILING	EXHAUST				E42
E43	3	2	5 "	5 "	1 1/8 "	CEILING	CO/SMOKE DETECTOR				E43
E44	1	1	5 "	5 "	1 1/8 "	CEILING	CO/SMOKE DETECTOR				E44

ELECTRICAL SCHEDULE
SCALE: N.T.S.

REVISION TABLE

NUMBER	DATE	REVISED BY	DESCRIPTION
1	10/30/2019	CD	PER CLIENT

PROPOSED RESIDENCE
FOR THE
THE ELBIYILI FAMILY
29 SMITH LANE, WAYNE, NJ

ELECTRICAL PLAN, NOTES AND SCHEDULE

CHRISTOPHER O. DOUGHERTY RA, AIA,LLC
PO BOX 122
WALDWICK, NJ 07463
Ph: (201) 679-8482
Email: cdough1986@yahoo.com
NJ LIC 13853

DATE: 3/16/2020
PROJECT NO. 2020-01
SCALE: NOTED
DWN BY: CD
DWG NO. A-9
SHT: 11 OF: 12

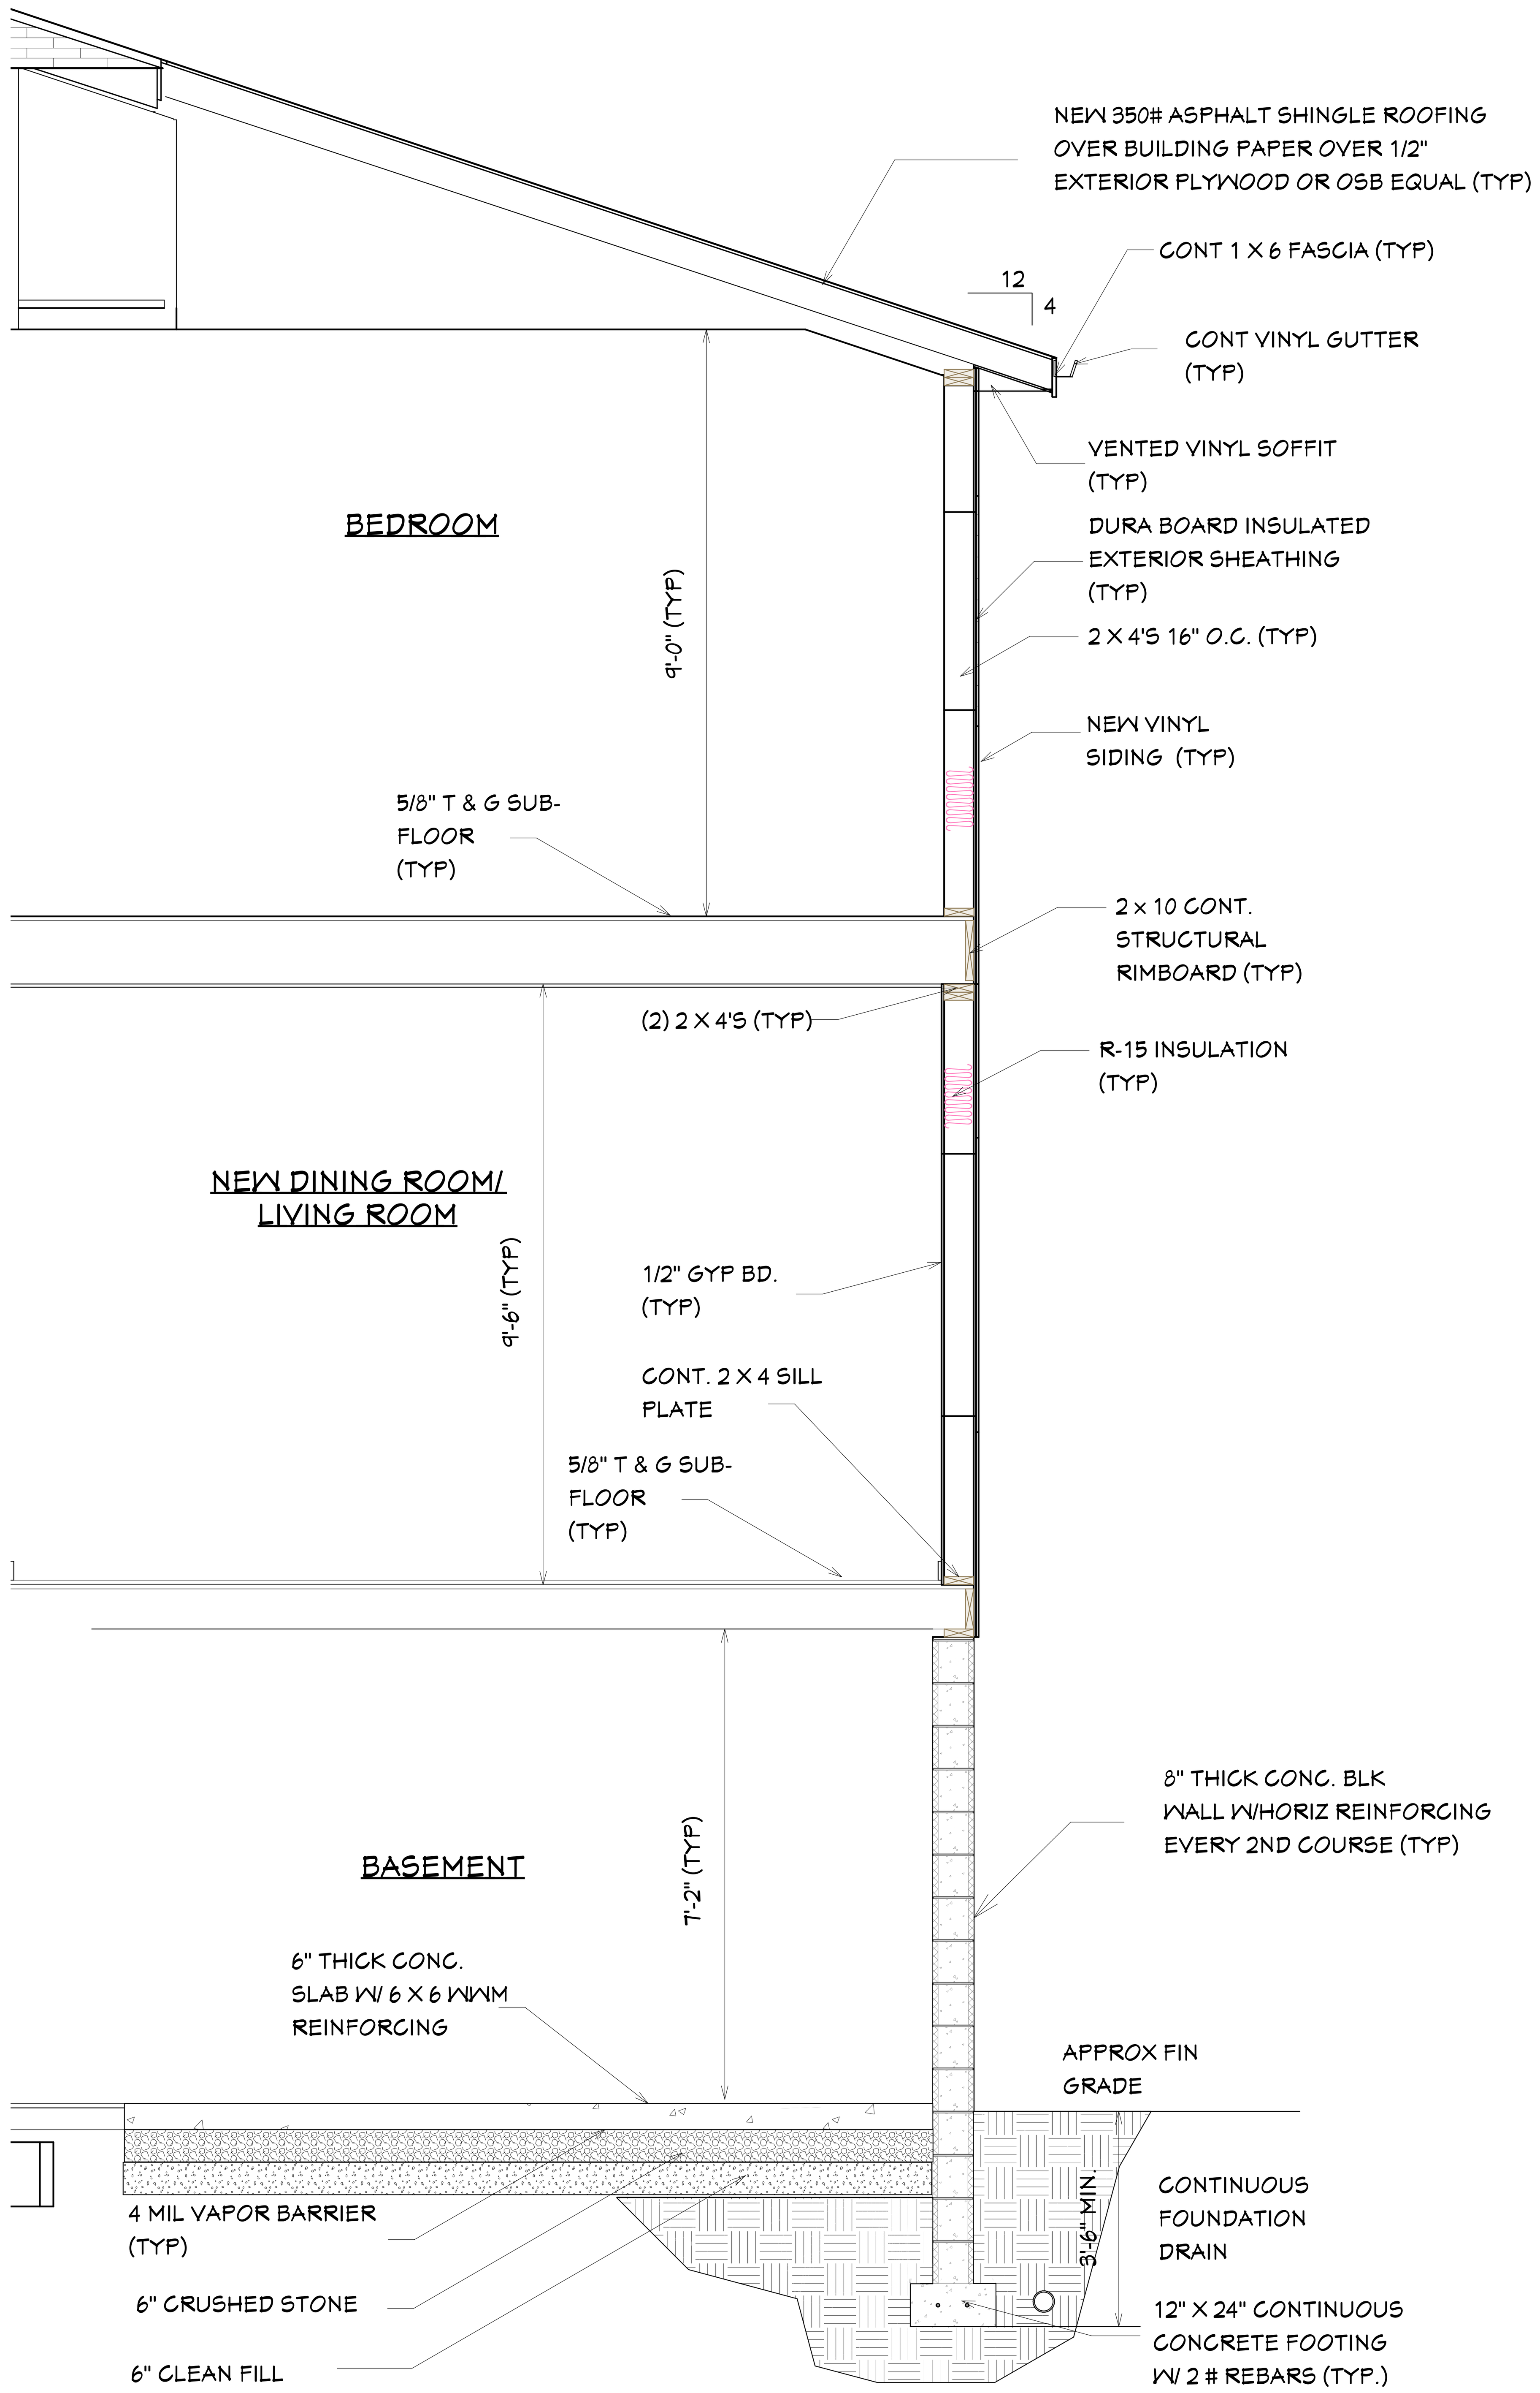

1 SECTION
SCALE: 1/2" = 1'-0"

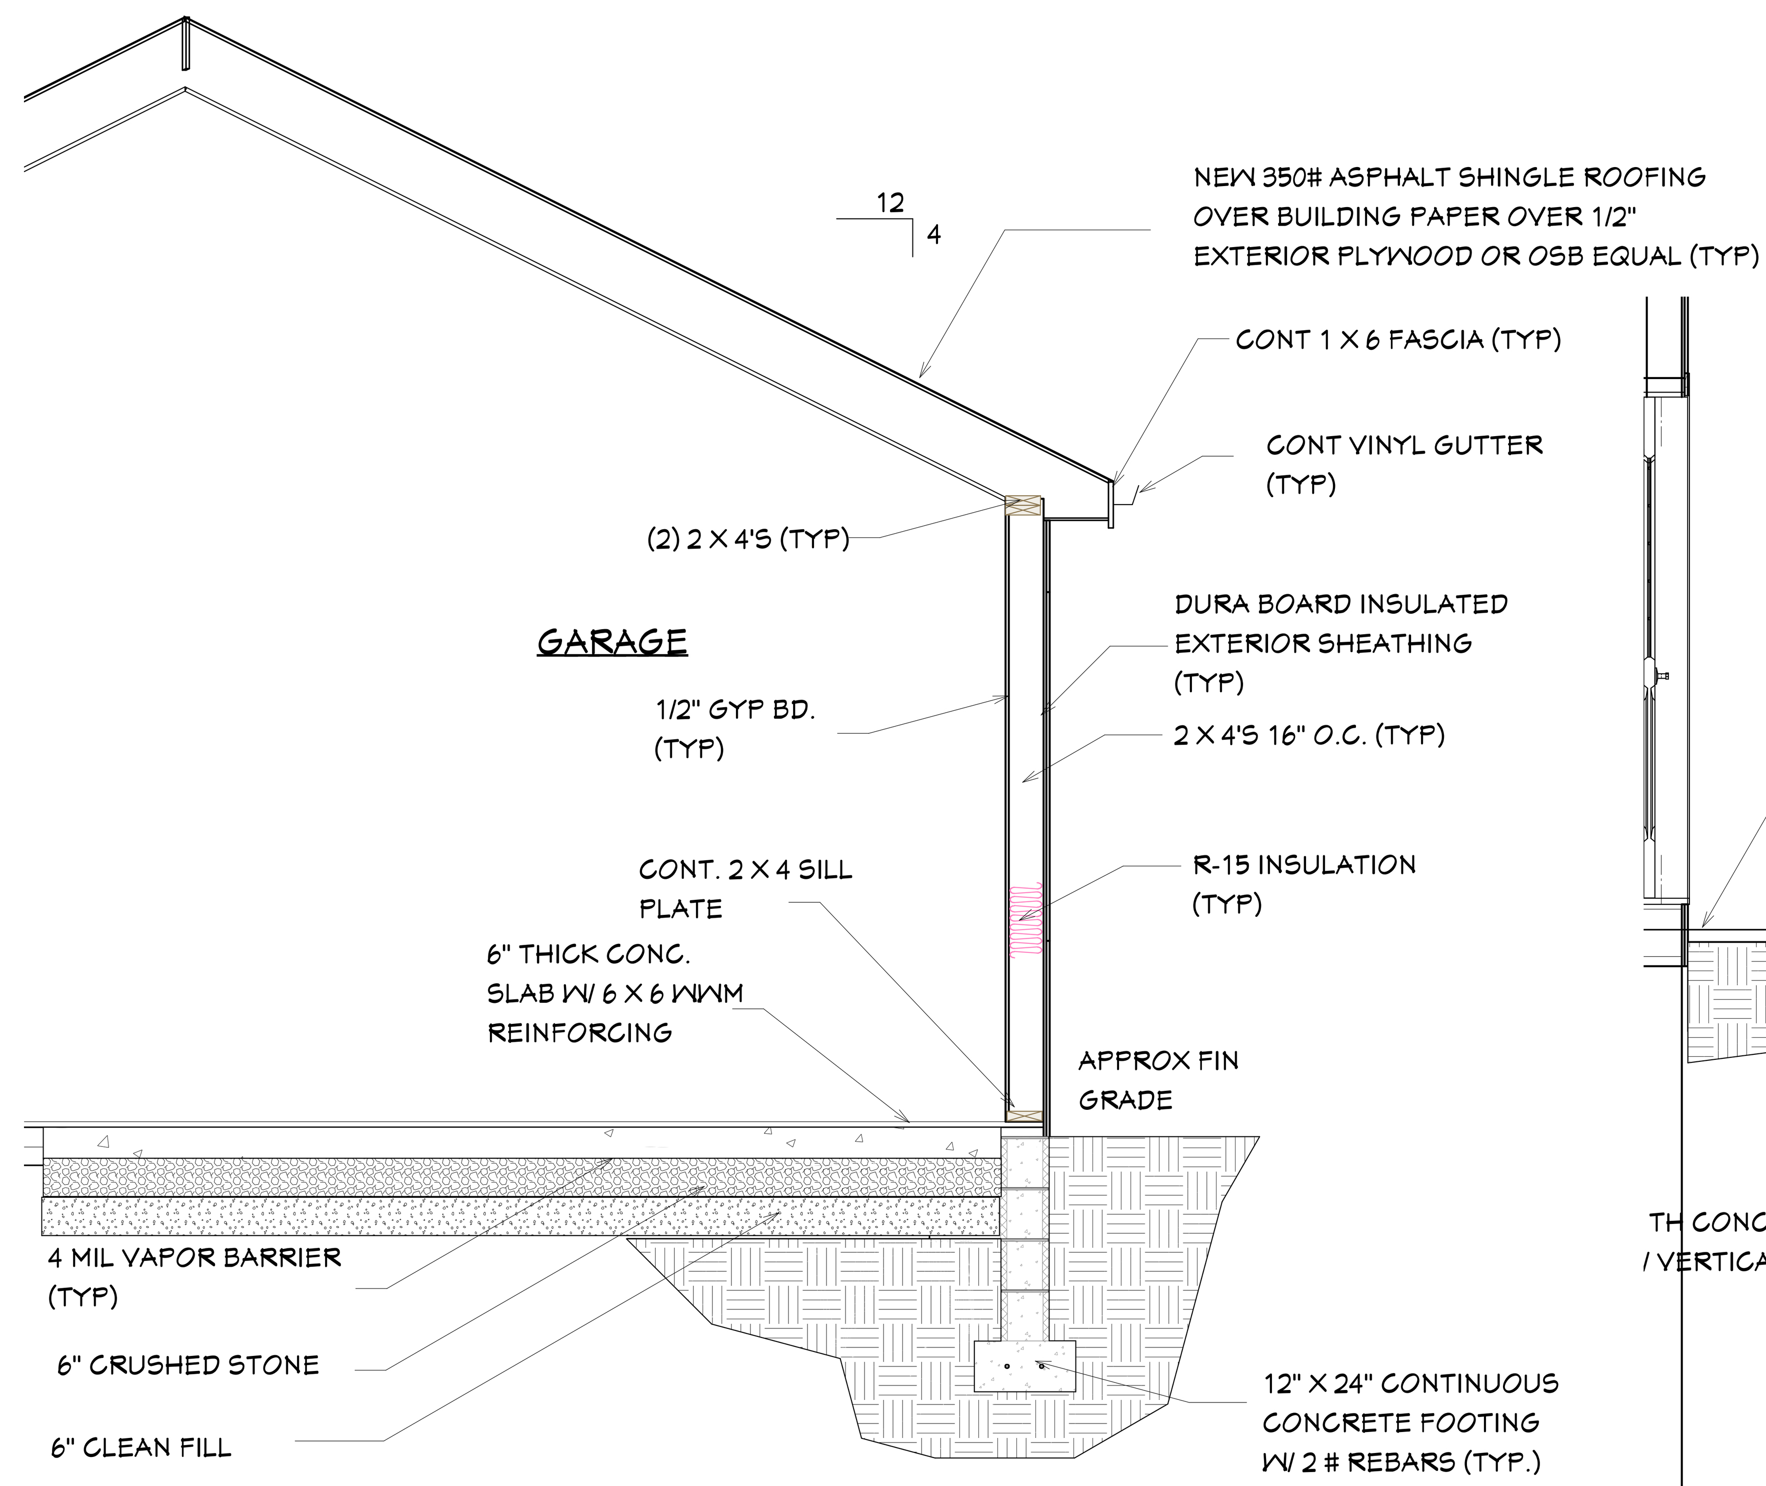

2 SECTION
SCALE: 1/2" = 1'-0"

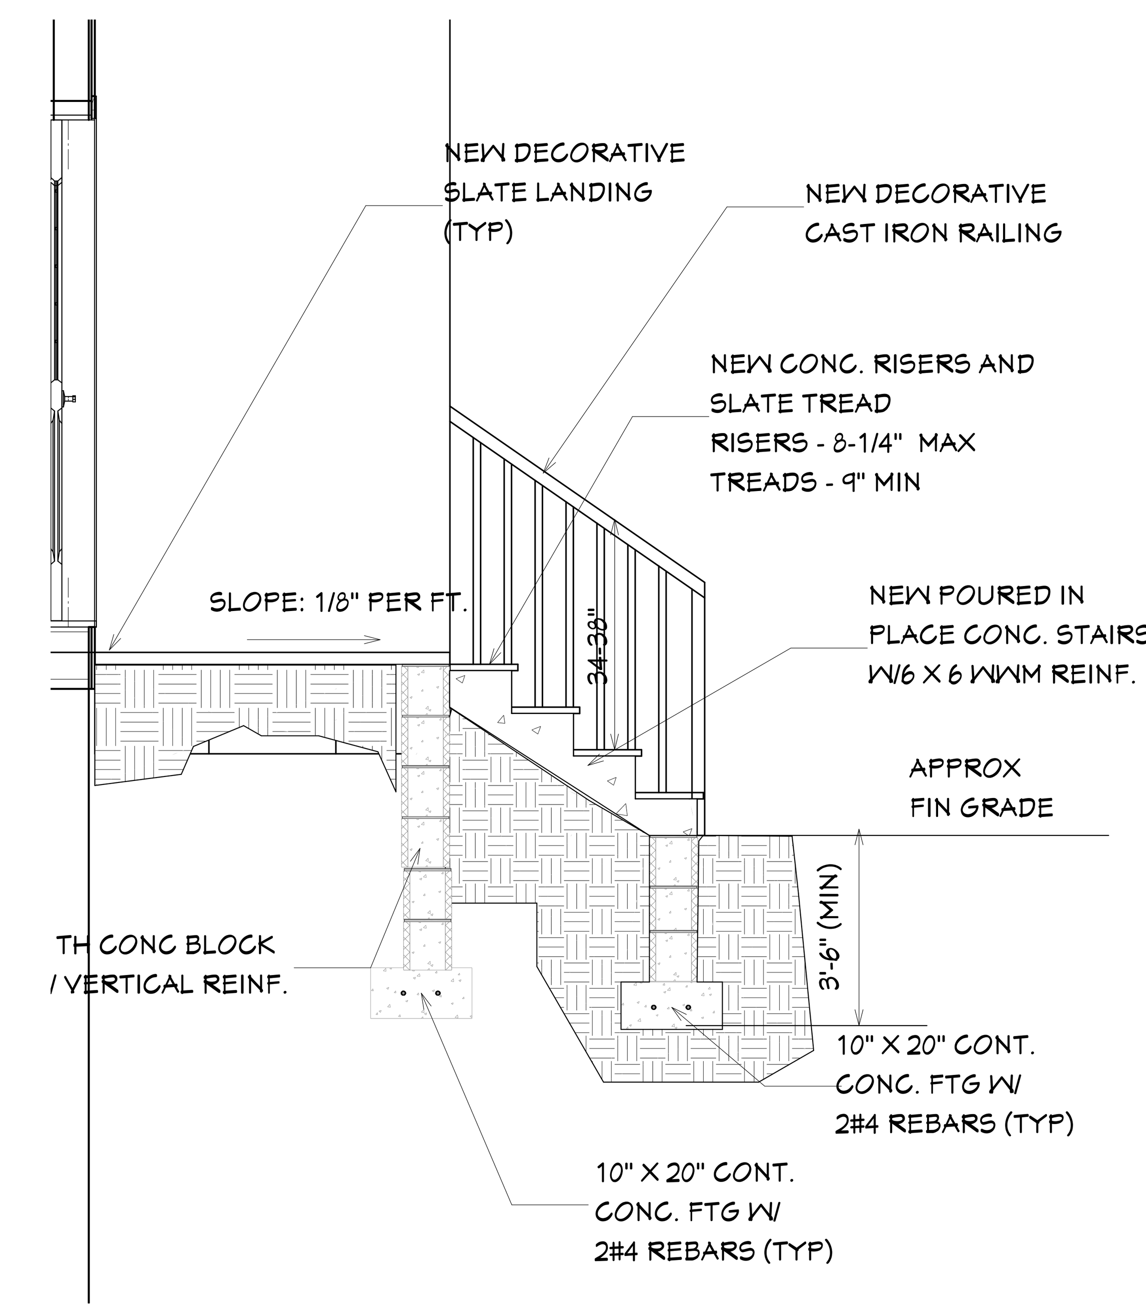

3 SECTION
SCALE: 1/2" = 1'-0"

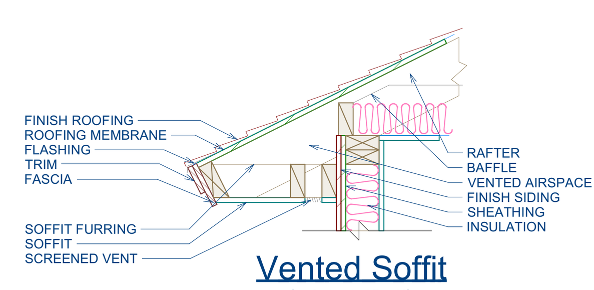

Vented Soffit
(print at 1"=1') Copyright© Chief Architect, Inc. 2006

CHIEF ARCHITECT, INC. MAKES NO WARRANTY THAT THESE DRAWINGS COMPLY WITH ANY BUILDING CODES AND PROVIDED TO YOU "AS IS". PLEASE REFER TO YOUR END USER SOFTWARE LICENSE AGREEMENT FOR MORE INFORMATION ABOUT THE TERMS AND CONDITIONS PURSUANT TO THESE DRAWINGS.
© Chief Architect 2006

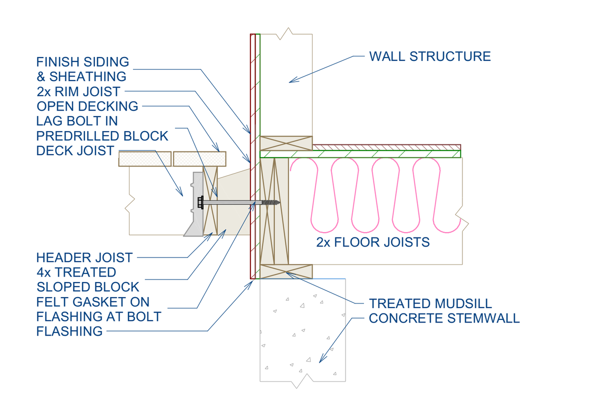

Deck Anchored to Wood Wall: 1st Floor
(print at 1"=1')

CHIEF ARCHITECT, INC. MAKES NO WARRANTY THAT THESE DRAWINGS COMPLY WITH ANY BUILDING CODES AND PROVIDED TO YOU "AS IS". PLEASE REFER TO YOUR END USER SOFTWARE LICENSE AGREEMENT FOR MORE INFORMATION ABOUT THE TERMS AND CONDITIONS PURSUANT TO THESE DRAWINGS.
© Chief Architect 2006

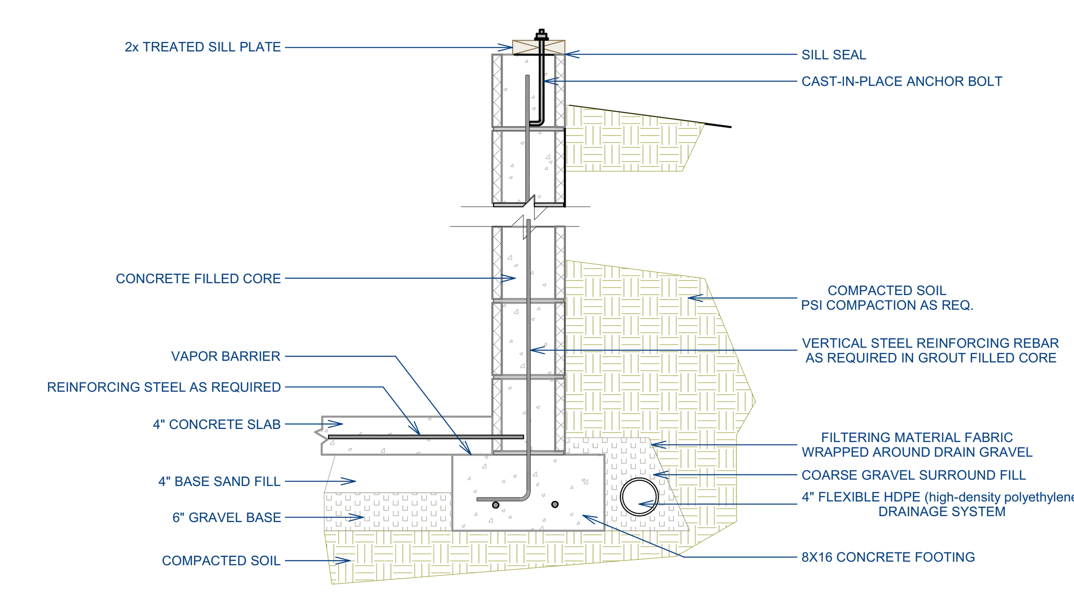

CMU Basement Foundation - R
Scale:

CHIEF ARCHITECT, INC. MAKES NO WARRANTY THAT THESE DRAWINGS COMPLY WITH ANY BUILDING CODES AND PROVIDED TO YOU "AS IS". PLEASE REFER TO YOUR END USER SOFTWARE LICENSE AGREEMENT FOR MORE INFORMATION ABOUT THE TERMS AND CONDITIONS PURSUANT TO THESE DRAWINGS.
© Chief Architect 2010

DETAILS
SCALE: N.T.S.

REVISION TABLE

NUMBER	DATE	REVISED BY	DESCRIPTION
1	7/18/2017	ALARM NOTE	

PROPOSED RESIDENCE
FOR THE
THE ELBIYILI FAMILY
29 SMITH LANE, WAYNE, NJ

SECTIONS AND
DETAILS

CHRISTOPHER O. DOUGHERTY RA, AIA,LLC
PO BOX 122
WALDWICK, NJ 07463
Ph: (201) 679-8482
Email: cdough1986@yahoo.com
NJ LIC 13853

DATE: 3/16/2020
PROJECT NO. 2020-01
SCALE: NOTED
DWN BY: CD
DWG NO. A-10

1 VIEW INTO MASTER BEDROOM
SCALE: N.T.S.

2 VIEW THROUGH MASTER BEDROOM TO STAIRS
SCALE: N.T.S.

REVISION TABLE		
NUMBER	DATE	REVISED BY	DESCRIPTION

PROPOSED RESIDENCE FOR THE THE ELBIYILI FAMILY
29 SMITH LANE, WAYNE, NJ

INTERIOR ELEVATIONS

CHRISTOPHER O. DOUGHERTY RA, AIA,LLC
PO BOX 122
WALDWICK, NJ 07463
Ph: (201) 679-8482
Email: cdough1986@yahoo.com

NJ LIC 13853

DATE: 3/16/2020
PROJECT NO. 2020-01
SCALE: NOTED
DWN BY: CD
DWG NO.
SHT: OF: 12

1 OVERVIEW FRONT ELEVATION
SCALE: N.T.S.

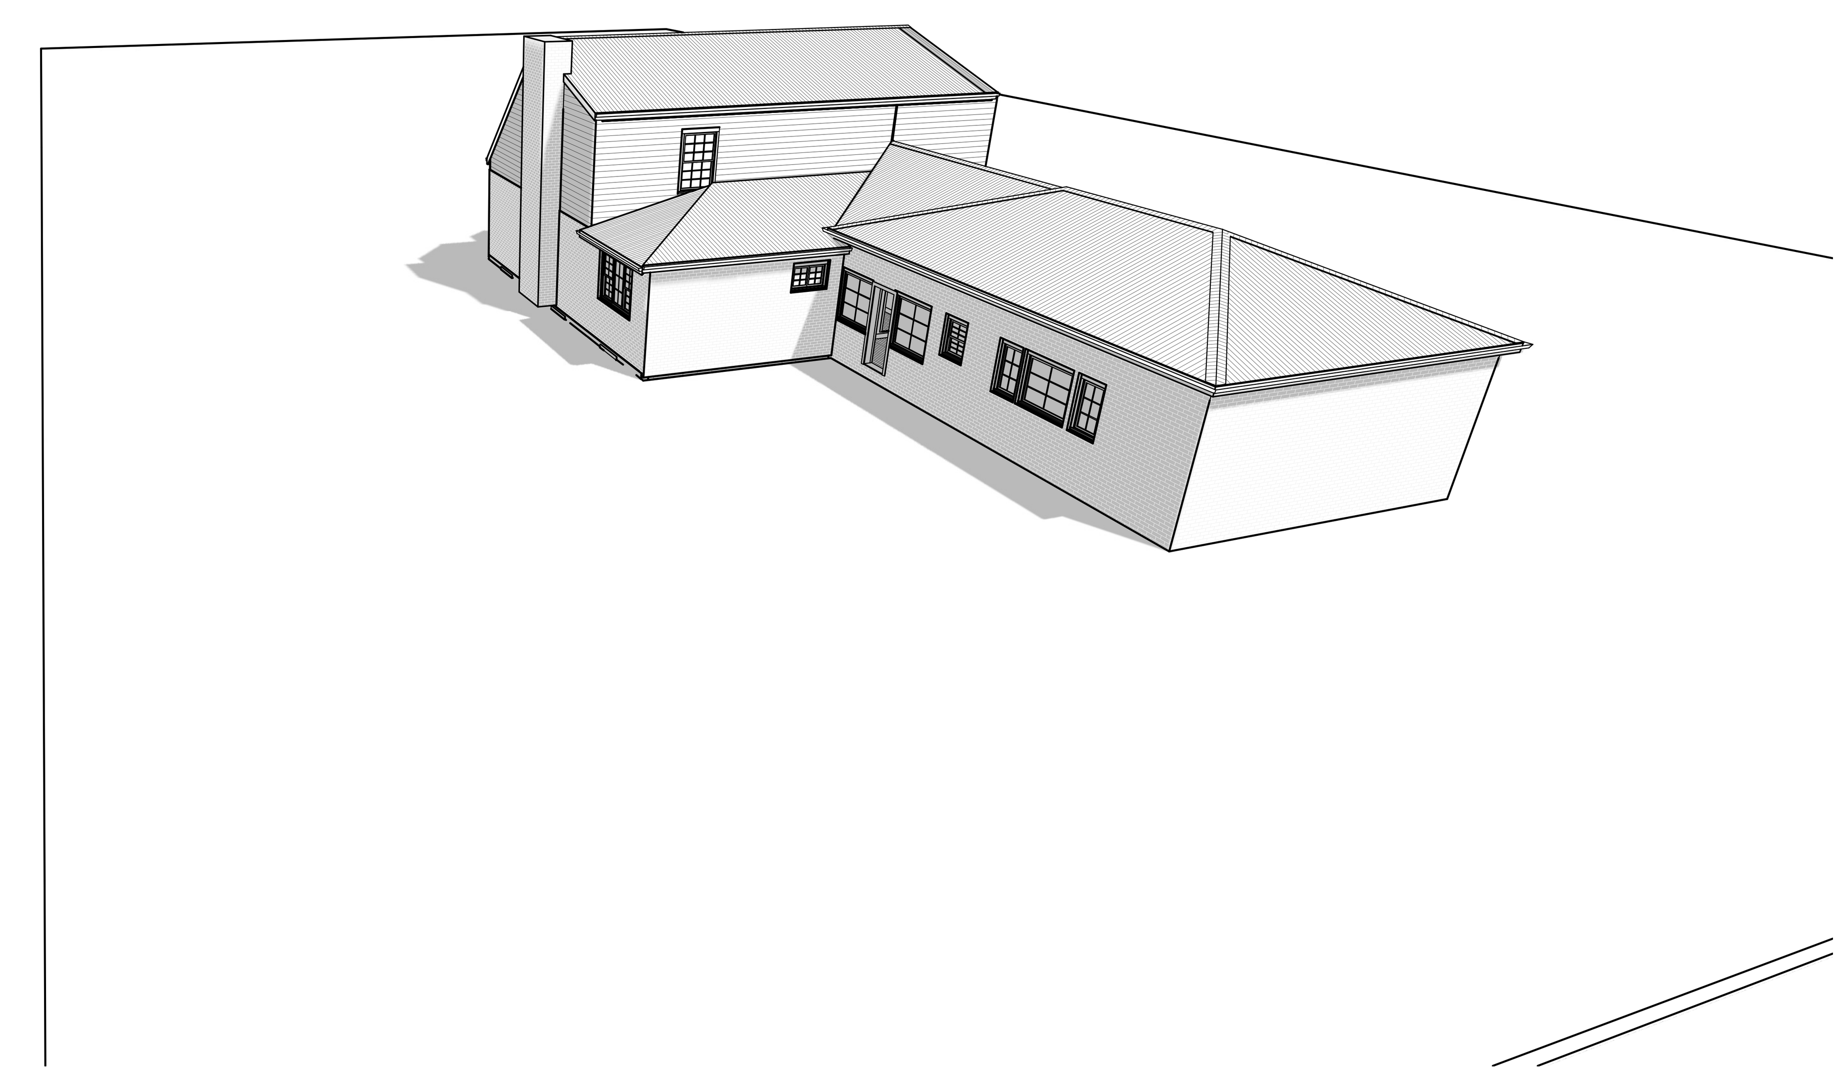

2 OVERVIEW REAR ELEVATION
SCALE: N.T.S.

REVISION TABLE		
NUMBER	DATE	REVISED BY	DESCRIPTION

PROPOSED RESIDENCE
FOR THE
THE ELBIYILI FAMILY
29 SMITH LANE, WAYNE, NJ

CHRISTOPHER O. DOUGHERTY RA, AIA,LLC
PO BOX 122
WALDWICK, NJ 07463
Ph: (201) 679-8482
Email: cdough1986@yahoo.com
NJ LIC 13853

DATE: 3/16/2020
PROJECT NO. 2020-01
SCALE: NOTED
DWN BY: CD
DWG NO.
SHT: OF: 12

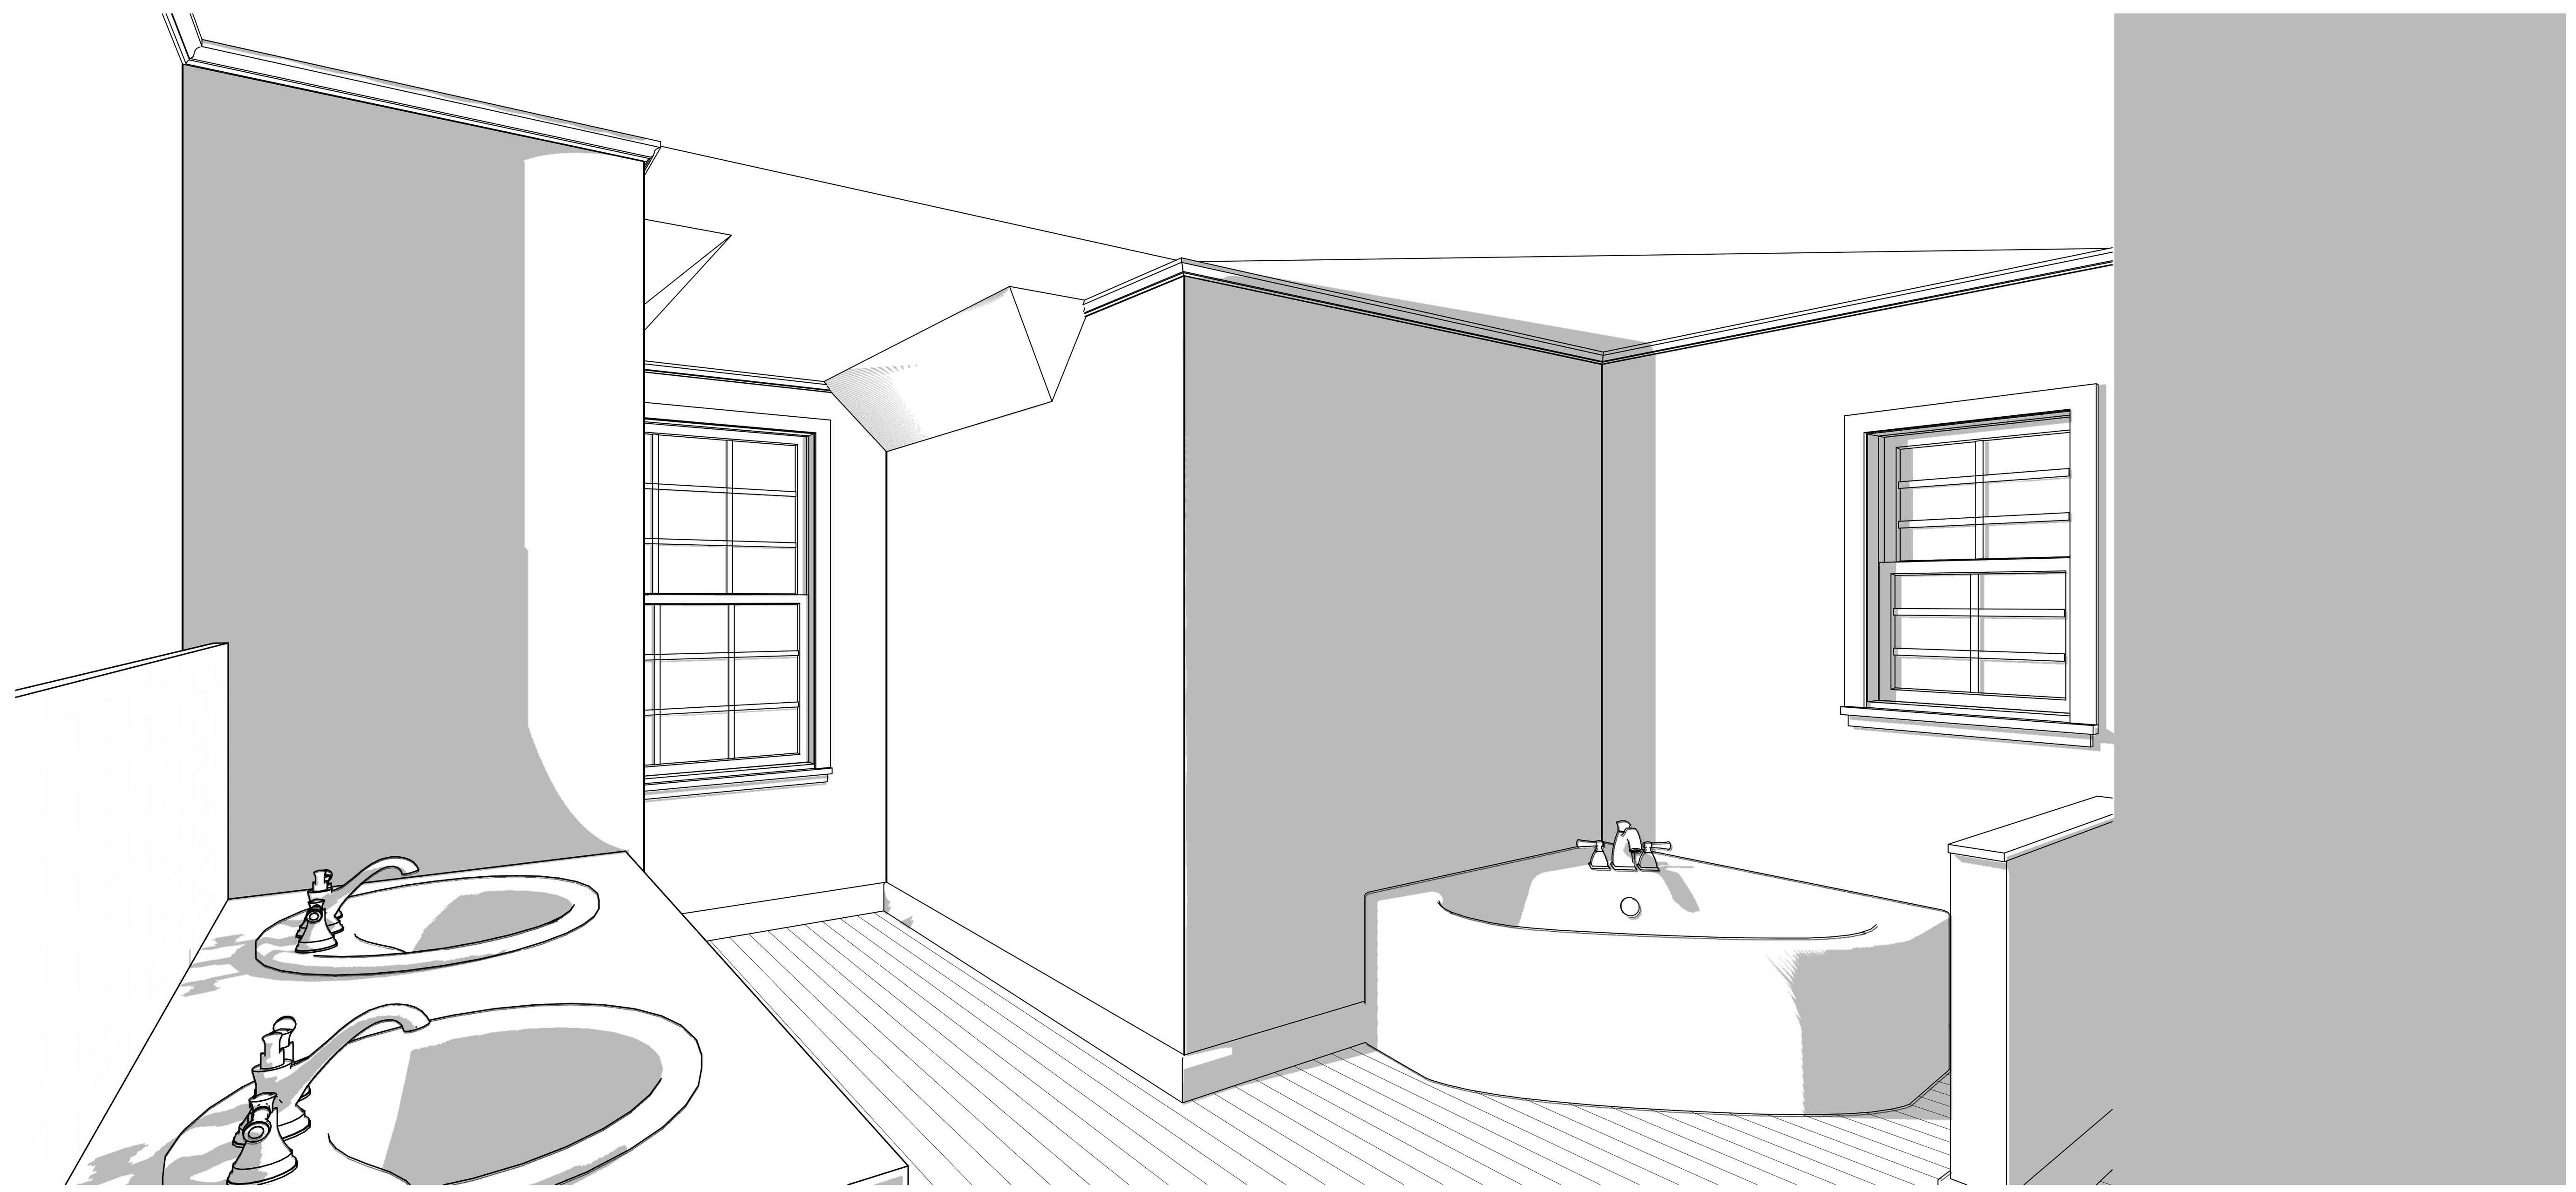

1 VIEW INTO MASTER BEDROOM
SCALE: N.T.S.

1

REVISION TABLE		
NUMBER	DATE	REVISED BY	DESCRIPTION

PROPOSED RESIDENCE FOR THE THE ELBIYILI FAMILY 29 SMITH LANE, WAYNE, NJ

CHRISTOPHER O. DOUGHERTY RA, AIA,LLC
PO BOX 122
WALDWICK, NJ 07463
Ph: (201) 679-8482
Email: cdough1986@yahoo.com
NJ LIC 13853

DATE: 3/16/2020
PROJECT NO. 2020-01
SCALE: NOTED
DWN BY: CD
DWG NO.
SHT: OF: 12