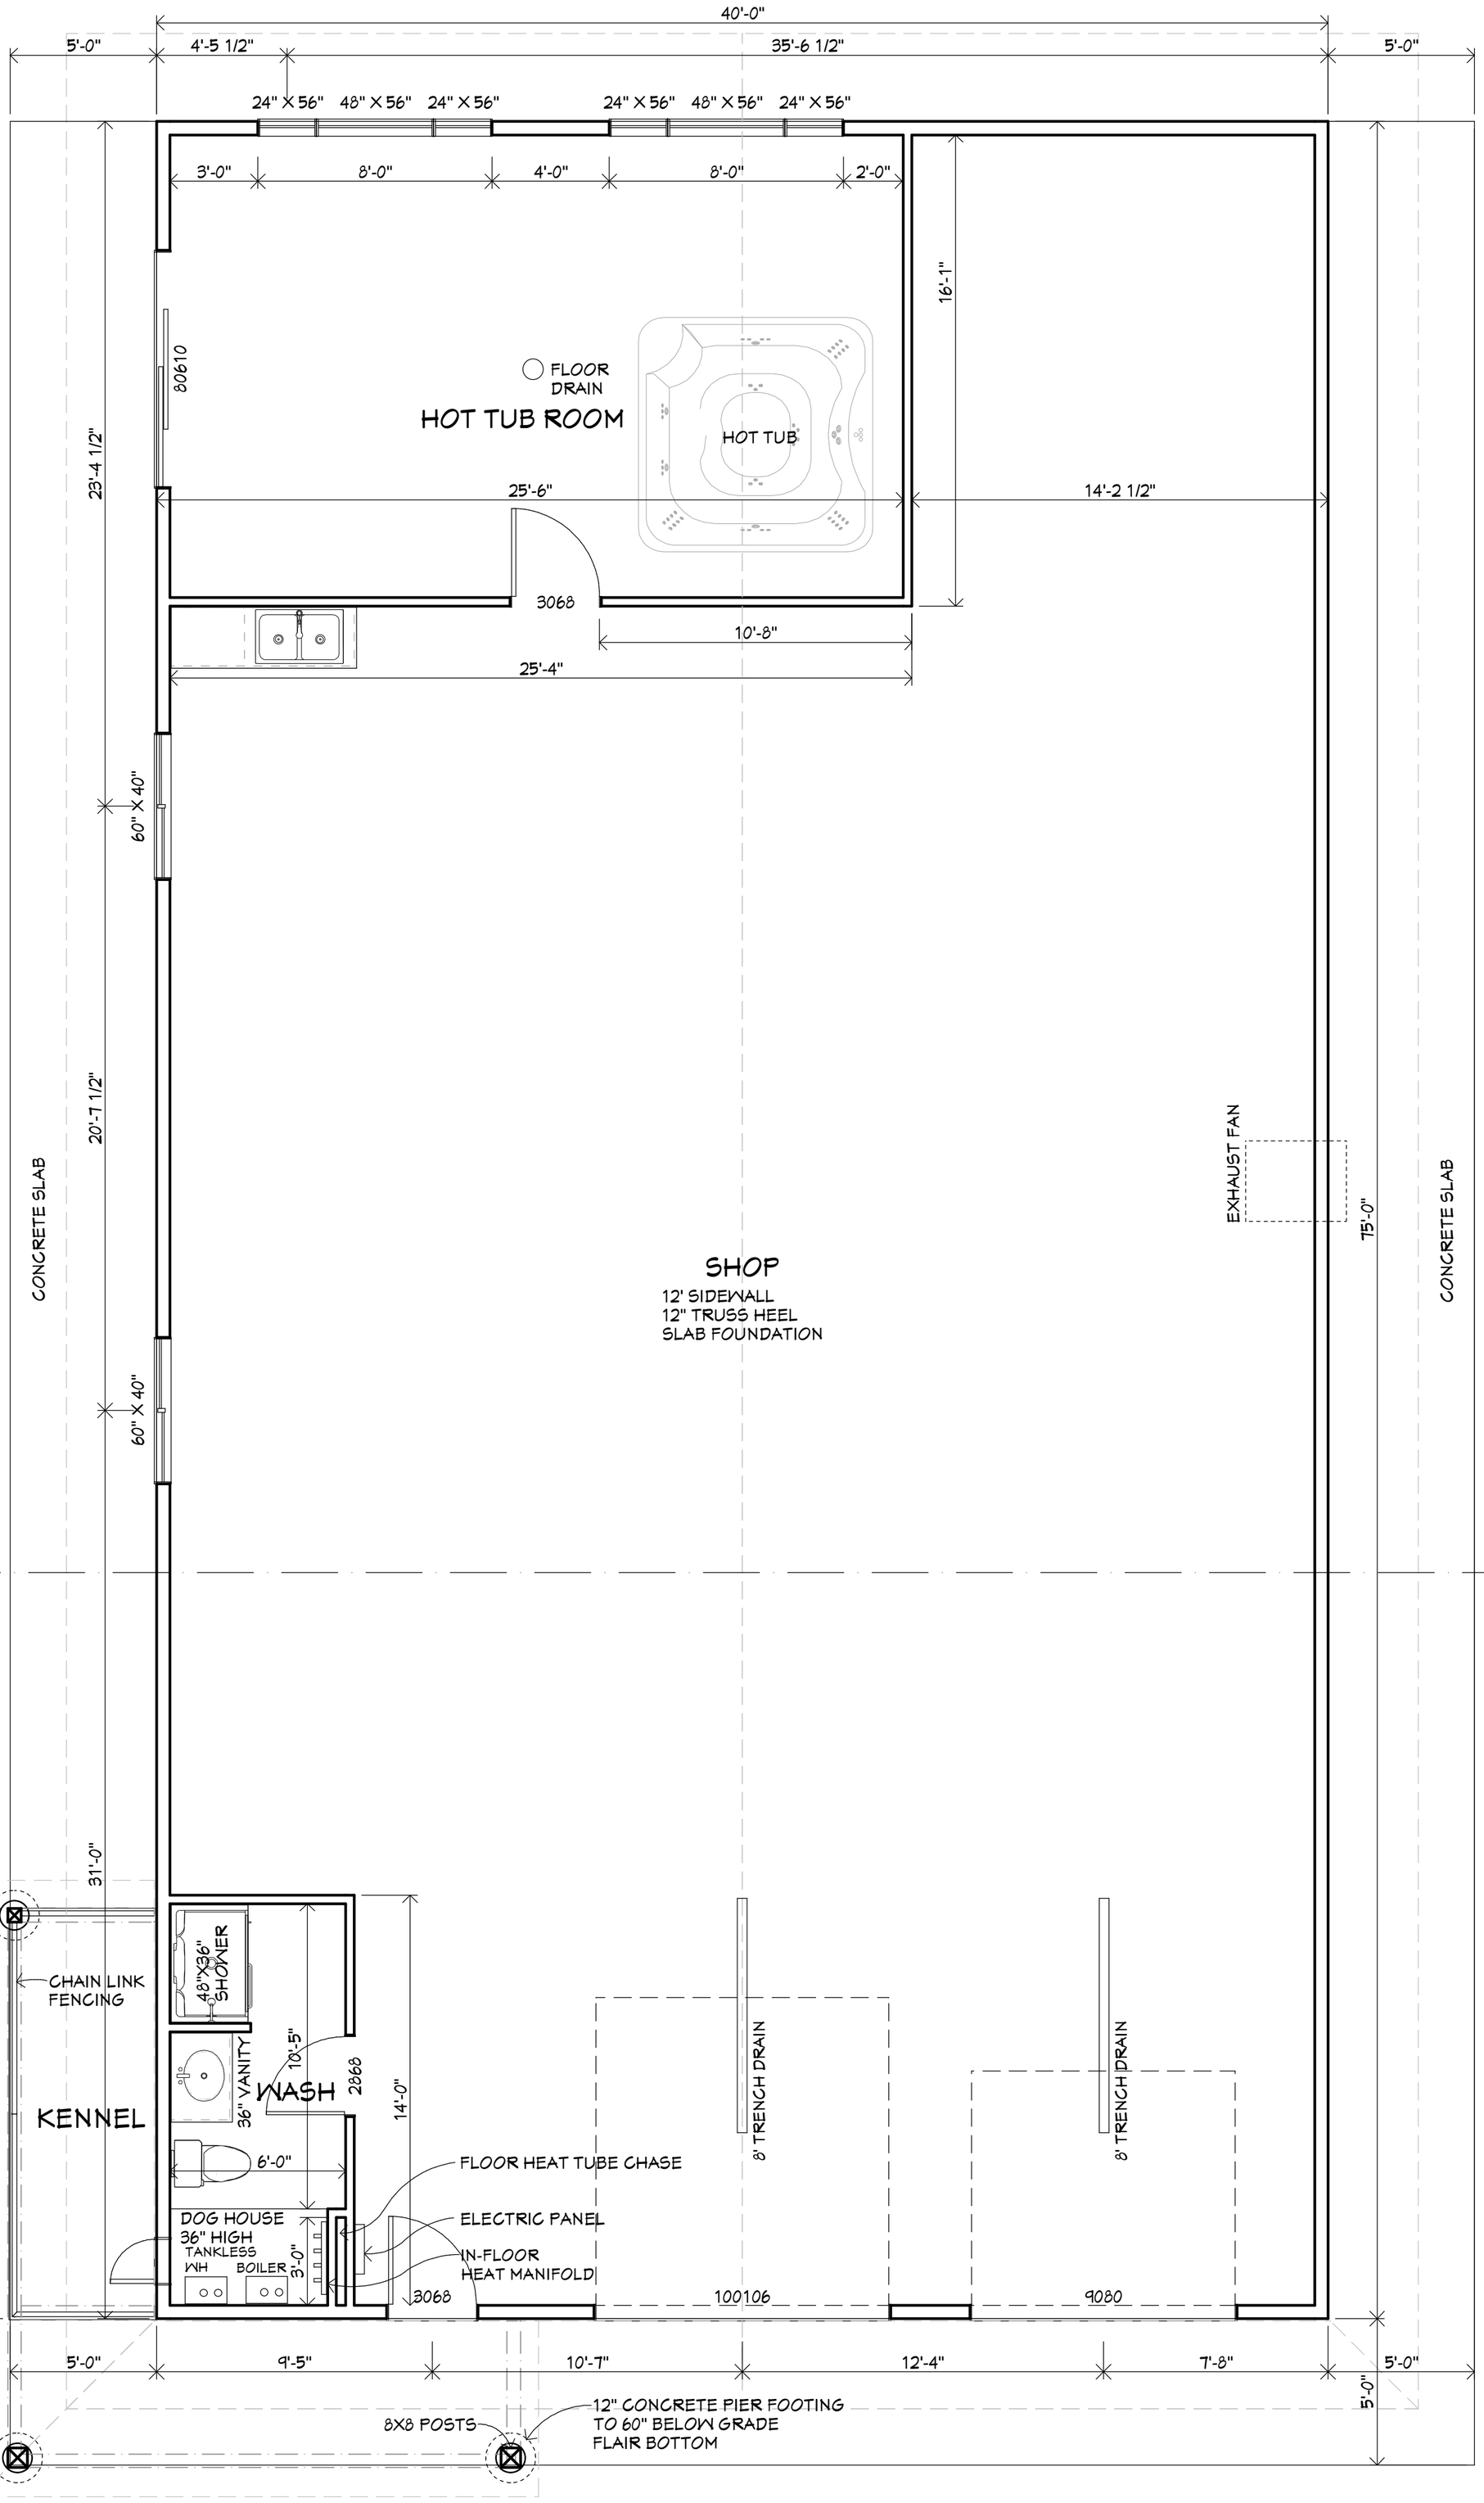


FLOOR PLAN

MAIN LEVEL

MAIN LEVEL - 3000 SF

1/4"=1'-0"

NORTH

PLAN DATE: 4/13/20

PROJECT #:

DRAWN BY: DANN J HEID

Dan J. Heid - Planning & Design LLC

Designer of Unique Homes & Creative Structures

22463 Otremba Road, Pierz, MN 56364 Phone: 218-851-7091

djhplanning@centurylink.net www.djhplanning.com

DAN J. HEID - PLANNING & DESIGN LLC IS NOT AN ARCHITECTURAL OR ENGINEERING SERVICE. PLANS AND SPECIFICATIONS ARE BASED UPON THE BEST CONSTRUCTION PRACTICES AND STANDARDS. DAN J. HEID - PLANNING & DESIGN LLC DOES NOT WARRANT THAT THE PLANS PROVIDED COMPLY WITH ARCHITECTURAL STANDARDS. USE OF THESE PLANS AND SPECIFICATIONS IS AT YOUR OWN RISK. AND DAN J. HEID - PLANNING & DESIGN LLC DISCLAIMS RESPONSIBILITY FOR ANY ERRORS IN THE PLANS. THE GENERAL CONTRACTOR IS RESPONSIBLE FOR INTERNATIONAL BUILDING CODE AND LOCAL BUILDING CODE COMPLIANCE AND FOR THE STRUCTURAL INTEGRITY AND STABILITY OF THE BUILDING. ALL PLANS ARE SUBJECT TO THE GENERAL NOTES AND CONDITIONS ON THE COVER SHEET OF THESE DRAWINGS.

PROJECT NAME

SCHULTZ


TODD COUNTY - CUSHING, MN

COPYRIGHT 2020 - DAN J. HEID - PLANNING & DESIGN LLC

SHEET

A1

OF 3

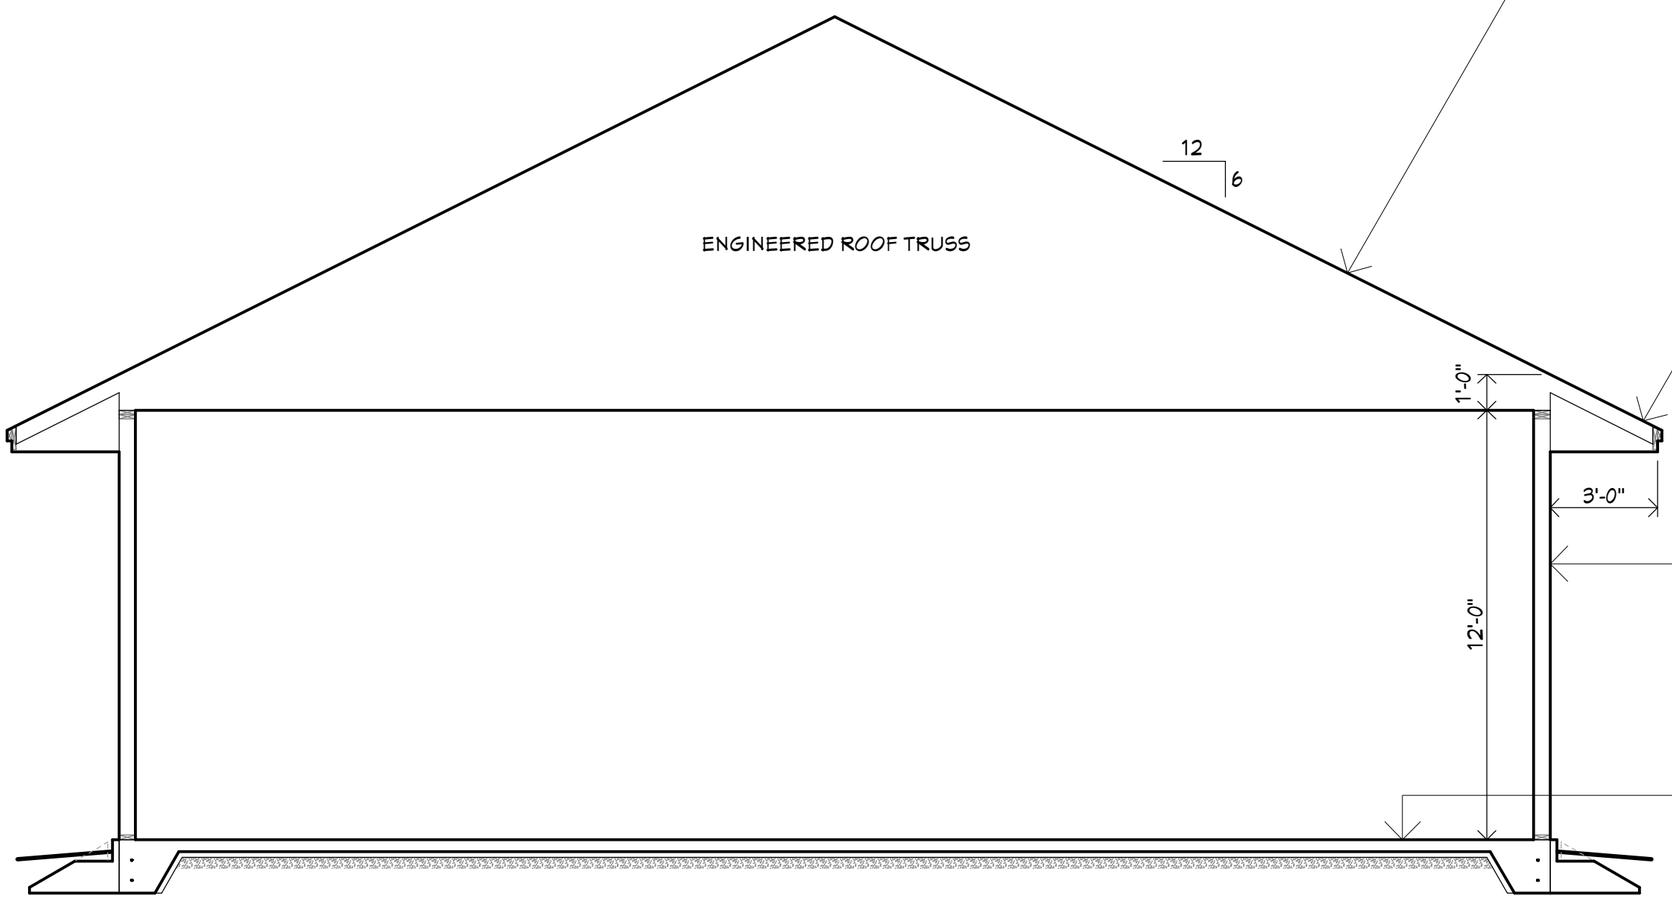

ROOF ASSEMBLY

CONTINUOUS RIDGE VENT
STANDING SEAM METAL ROOFING
CONCEALED FASTENERS
INSTALLED PER MANUFACTURES INSTRUCTIONS
15# FELT
1/2" OSB SHEATHING
W/PLYWOOD CLIPS
ENGINEERED ROOF TRUSS
@24" OC
HURRICANE TIE DOWN BRACKETS
AIR CHUTES @ EACH RAFTER SPACE
R-49 INSULATION
6 MIL POLY VAPOR BARRIER
INTERIOR FINISH

EAVE ASSEMBLY

COLORED METAL ROOF EDGE
2X4 SHADOW BOARD COVERED W/ COLORED METAL
2X8 SUBFASCIA COVERED W/COLORED METAL
2X12 SUBFASCIA AT GABLES
COLORED VENTED ALUMINUM SOFFIT


EXTERIOR WALL ASSEMBLY

RIBBED COLORED METAL STEEL SIDING
WIND WASH BARRIER
2X4 PURLINS @24" OC
2X6 STUDS @16" OC
R-21 INSULATION
VAPOR BARRIER
INTERIOR FINISH

FOUNDATION ASSEMBLY

TROWEL FINISH
4" CONCRETE SLAB W/STEEL OR FIBER MESH
12"X18" THICKENED EDGE SLAB FOOTING W/2-#4 BARS
1/2" DIA. ANCHOR BOLTS 6' OC
MONO SLAB EZ FORM ARCTIC FOOTING FORM
INSTALLED PER MANUFACTURES INSTRUCTIONS
VERTICAL INSULATION PROTECTION
TO 6" MIN. BELOW GRADE
IN-FLOOR HEATING
2" RIGID INSULATION
6 MIL POLY
COMPACTED FILL

1/A1 SECTION 1/4"=1'-0"

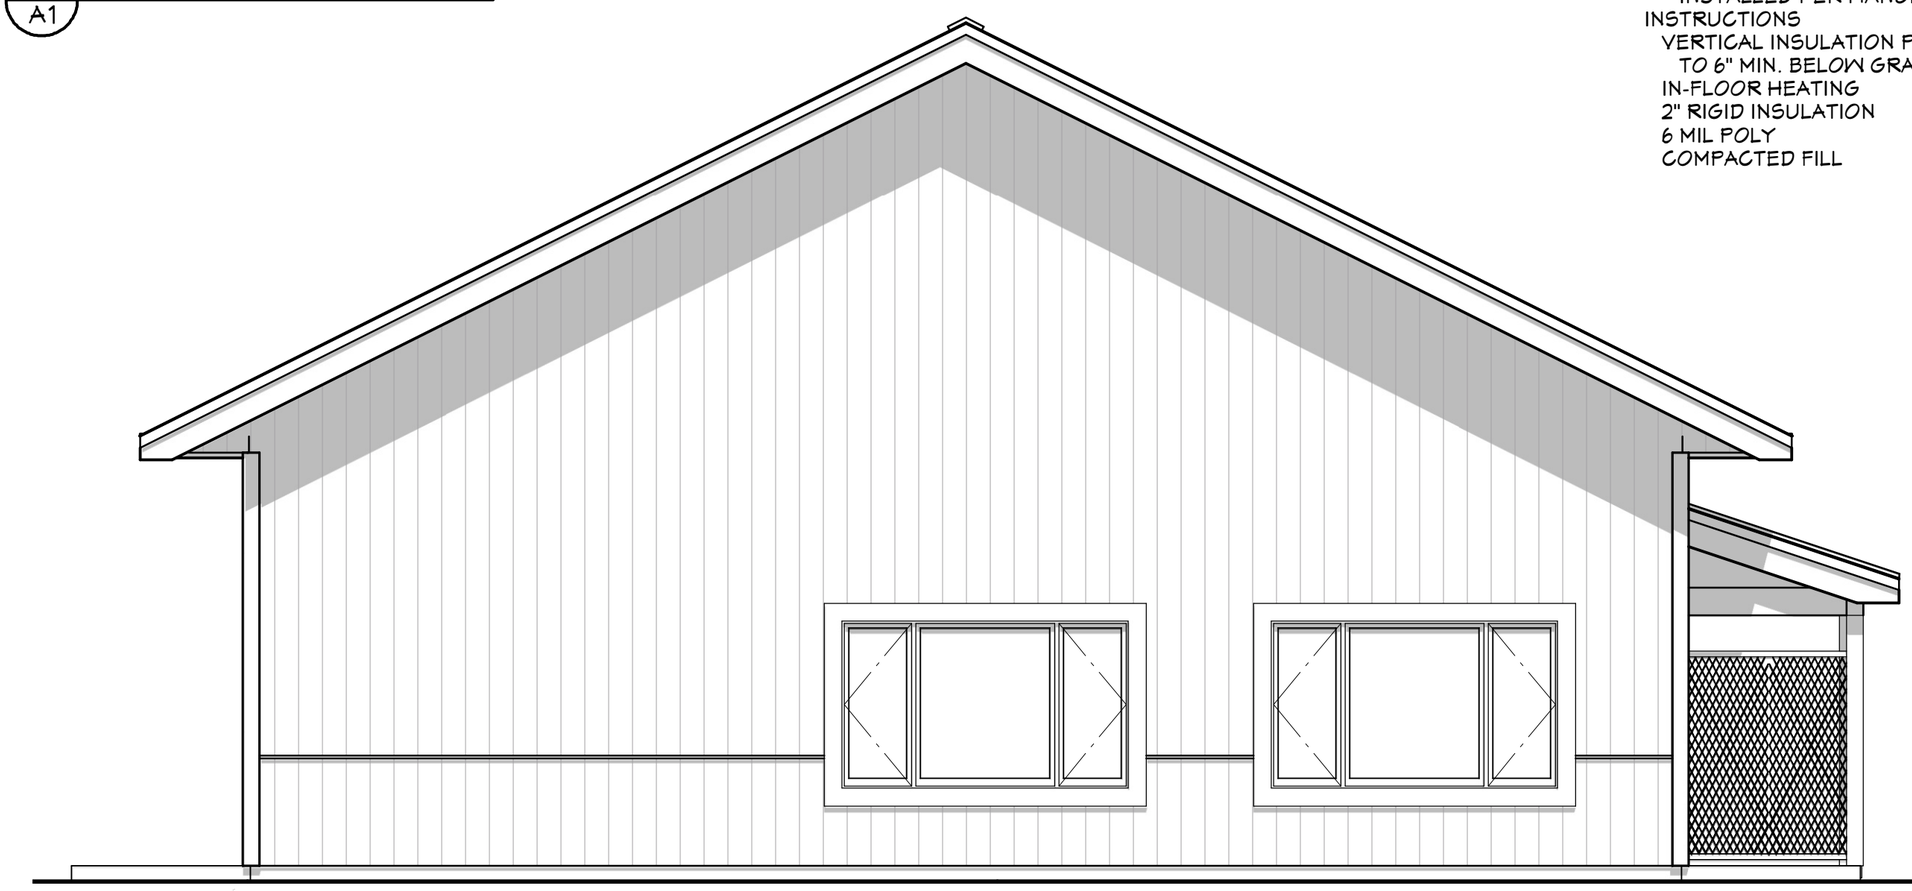

ELEVATION

VIEW FROM WEST 1/4"=1'-0"



ELEVATION

VIEW FROM EAST 1/4"=1'-0"

PLAN DATE: 4/13/20

PROJECT #:

DRAWN BY: DANN J HEID

Dan J. Heid - Planning & Design LLC
Designer of Unique Homes & Creative Structures
22463 Otremba Road, Pierz, MN 56364 Phone: 218-851-7091
djhplanning@centurylink.net www.djhplanning.com

DAN J. HEID - PLANNING & DESIGN LLC IS NOT AN ARCHITECTURAL OR ENGINEERING SERVICE. PLANS AND SPECIFICATIONS ARE BASED UPON THE BEST CONSTRUCTION PRACTICES AND STANDARDS. DAN J. HEID - PLANNING & DESIGN LLC DOES NOT WARRANT THAT THE PLANS PROVIDED COMPLY WITH ARCHITECTURAL STANDARDS. USE OF THESE PLANS AND SPECIFICATIONS IS AT YOUR OWN RISK. AND DAN J. HEID - PLANNING & DESIGN LLC DISCLAIMS RESPONSIBILITY FOR ANY ERRORS IN THE PLANS. THE GENERAL CONTRACTOR IS RESPONSIBLE FOR INTERNATIONAL BUILDING CODE AND LOCAL BUILDING CODE COMPLIANCE AND FOR THE STRUCTURAL INTEGRITY AND STABILITY OF THE BUILDING. ALL PLANS ARE SUBJECT TO THE GENERAL NOTES AND CONDITIONS ON THE COVER SHEET OF THESE DRAWINGS.

PROJECT NAME

SCHULTZ

TODD COUNTY - CUSHING, MN

COPYRIGHT 2020 - DAN J. HEID - PLANNING & DESIGN LLC

SHEET
A2
OF 3