
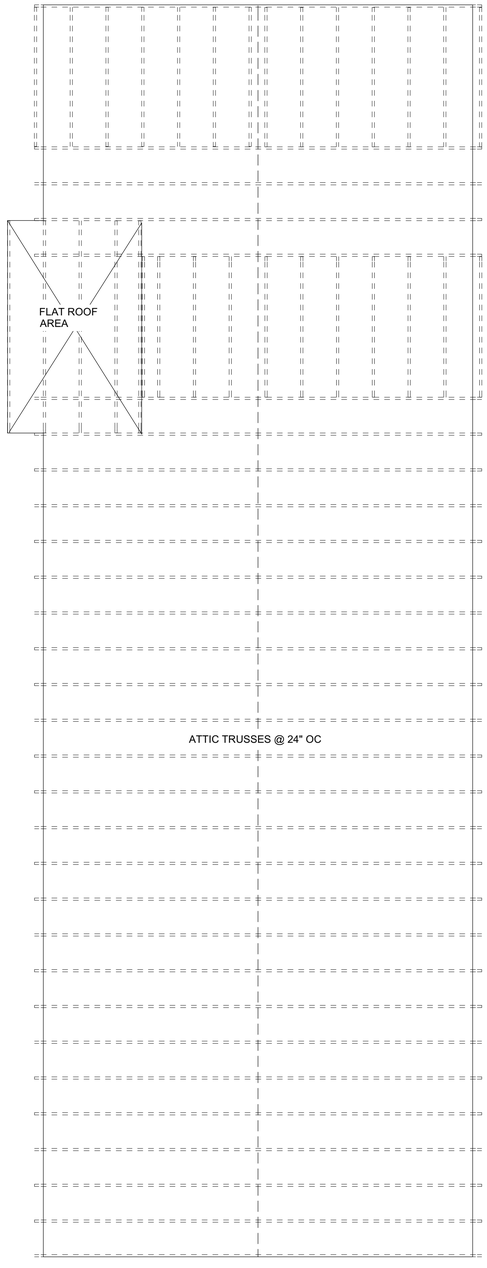


ROOF FRAMING PLAN
SCALE 1/4"= 1' 0"

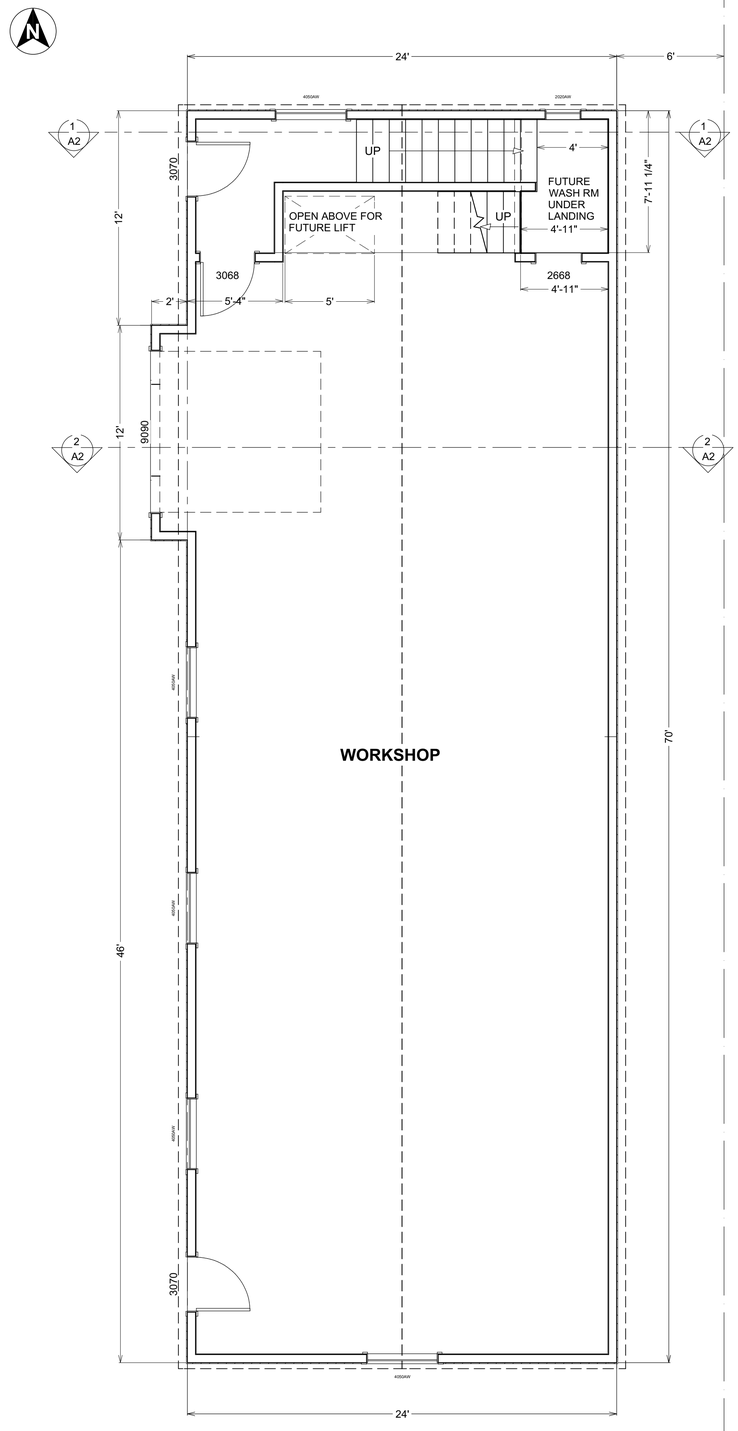

SOUTH ELEVATION
SCALE 1/4"= 1' 0"

BAY CITY
PROJECTS
18114 96 AVE. SURREY, B.C.
V4N 4A8
604-328-7144

REVISIONS

WORKSHOP
22072 88 AVE
LANGLEY, B.C.

TITLE:

FLOOR PLAN

DATE: 8/25/2021


DRAWN BY: RJB

SCALE: **VARIES**


JOB NUMBER:

A2


Bay City D size

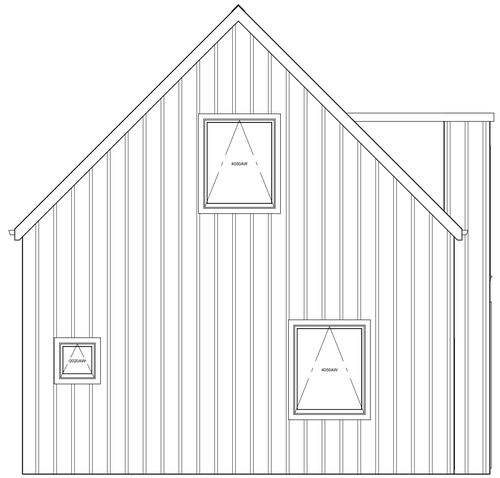


NORTH ELEVATION
SCALE 1/4"= 1' 0"

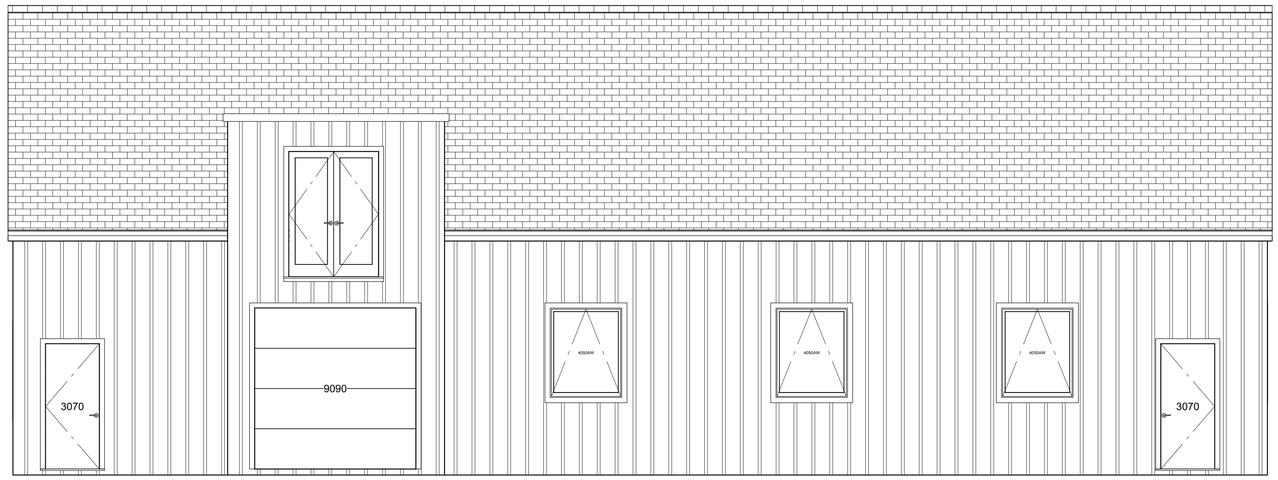

WEST ELEVATION
SCALE 1/4"= 1' 0"

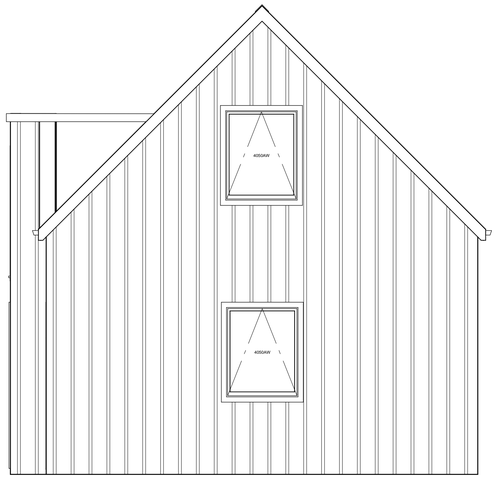

SOUTH ELEVATION
SCALE 1/4"= 1' 0"

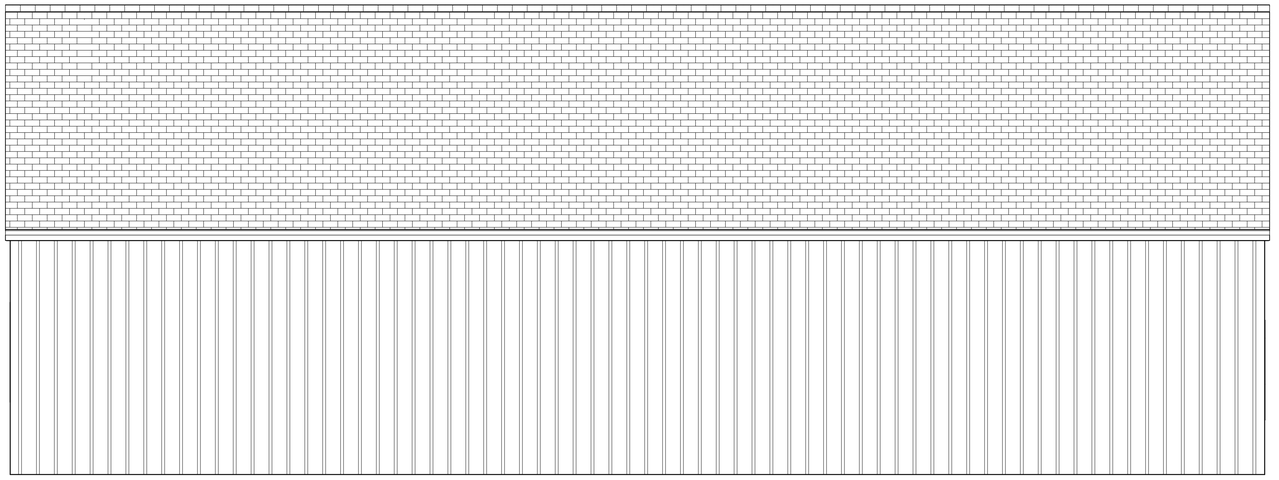

EAST ELEVATION
SCALE 1/4"= 1' 0"

BAY CITY PROJECTS
18114 96 AVE. SURREY, B.C.
V4N 4A8
604-328-7144

REVISIONS

WORKSHOP
22072 88 AVE
LANGLEY, B.C.

TITLE:
ELEVATIONS

DATE: 8/25/2021


DRAWN BY: RJB

SCALE: **1/4" = 1'-0"**

JOB NUMBER:


A3

Bay City D size

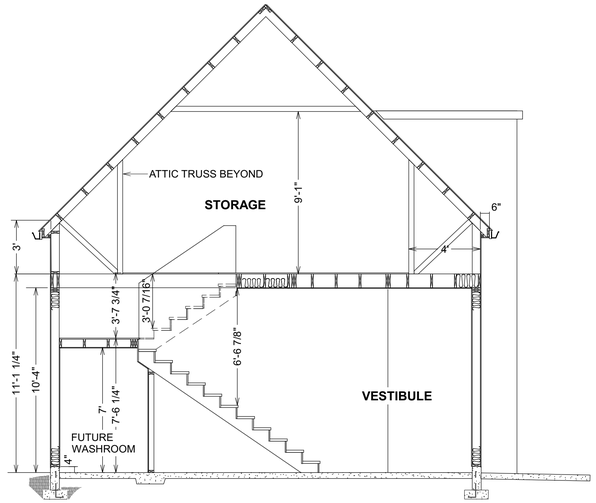

SECTION 1 / A2

SCALE 1/4" = 1'-0"

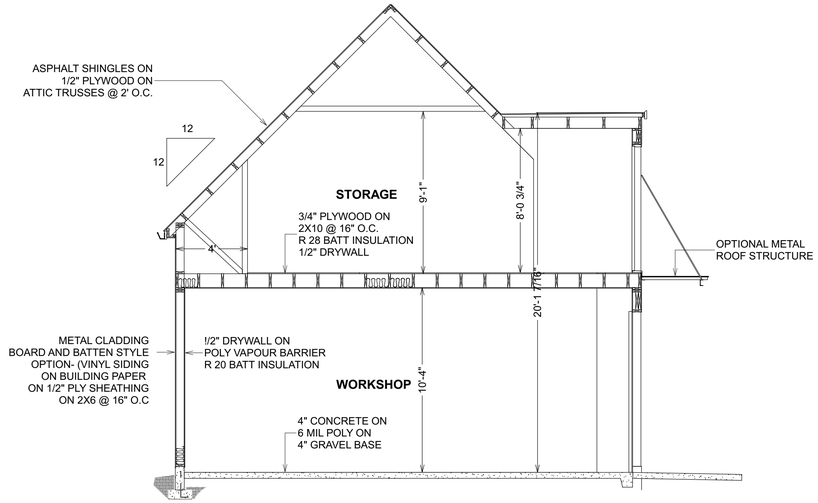

SECTION 2 / A2

SCALE 1/4" = 1'-0"

BAY CITY PROJECTS
18114 96 AVE. SURREY, B.C.
V4N 4A8
604-328-7144

REVISIONS

REVISED JUNE 9,2015

WORKSHOP

22072 88 AVE
LANGLEY, B.C.

TITLE:
SECTIONS

DATE: 8/25/2021

DRAWN BY: RJB

SCALE: **VARIES**

JOB NUMBER:

A4

Bay City D size