

CONCEPTUAL FOUNDATION PLAN 1/4" = 1' SCALE

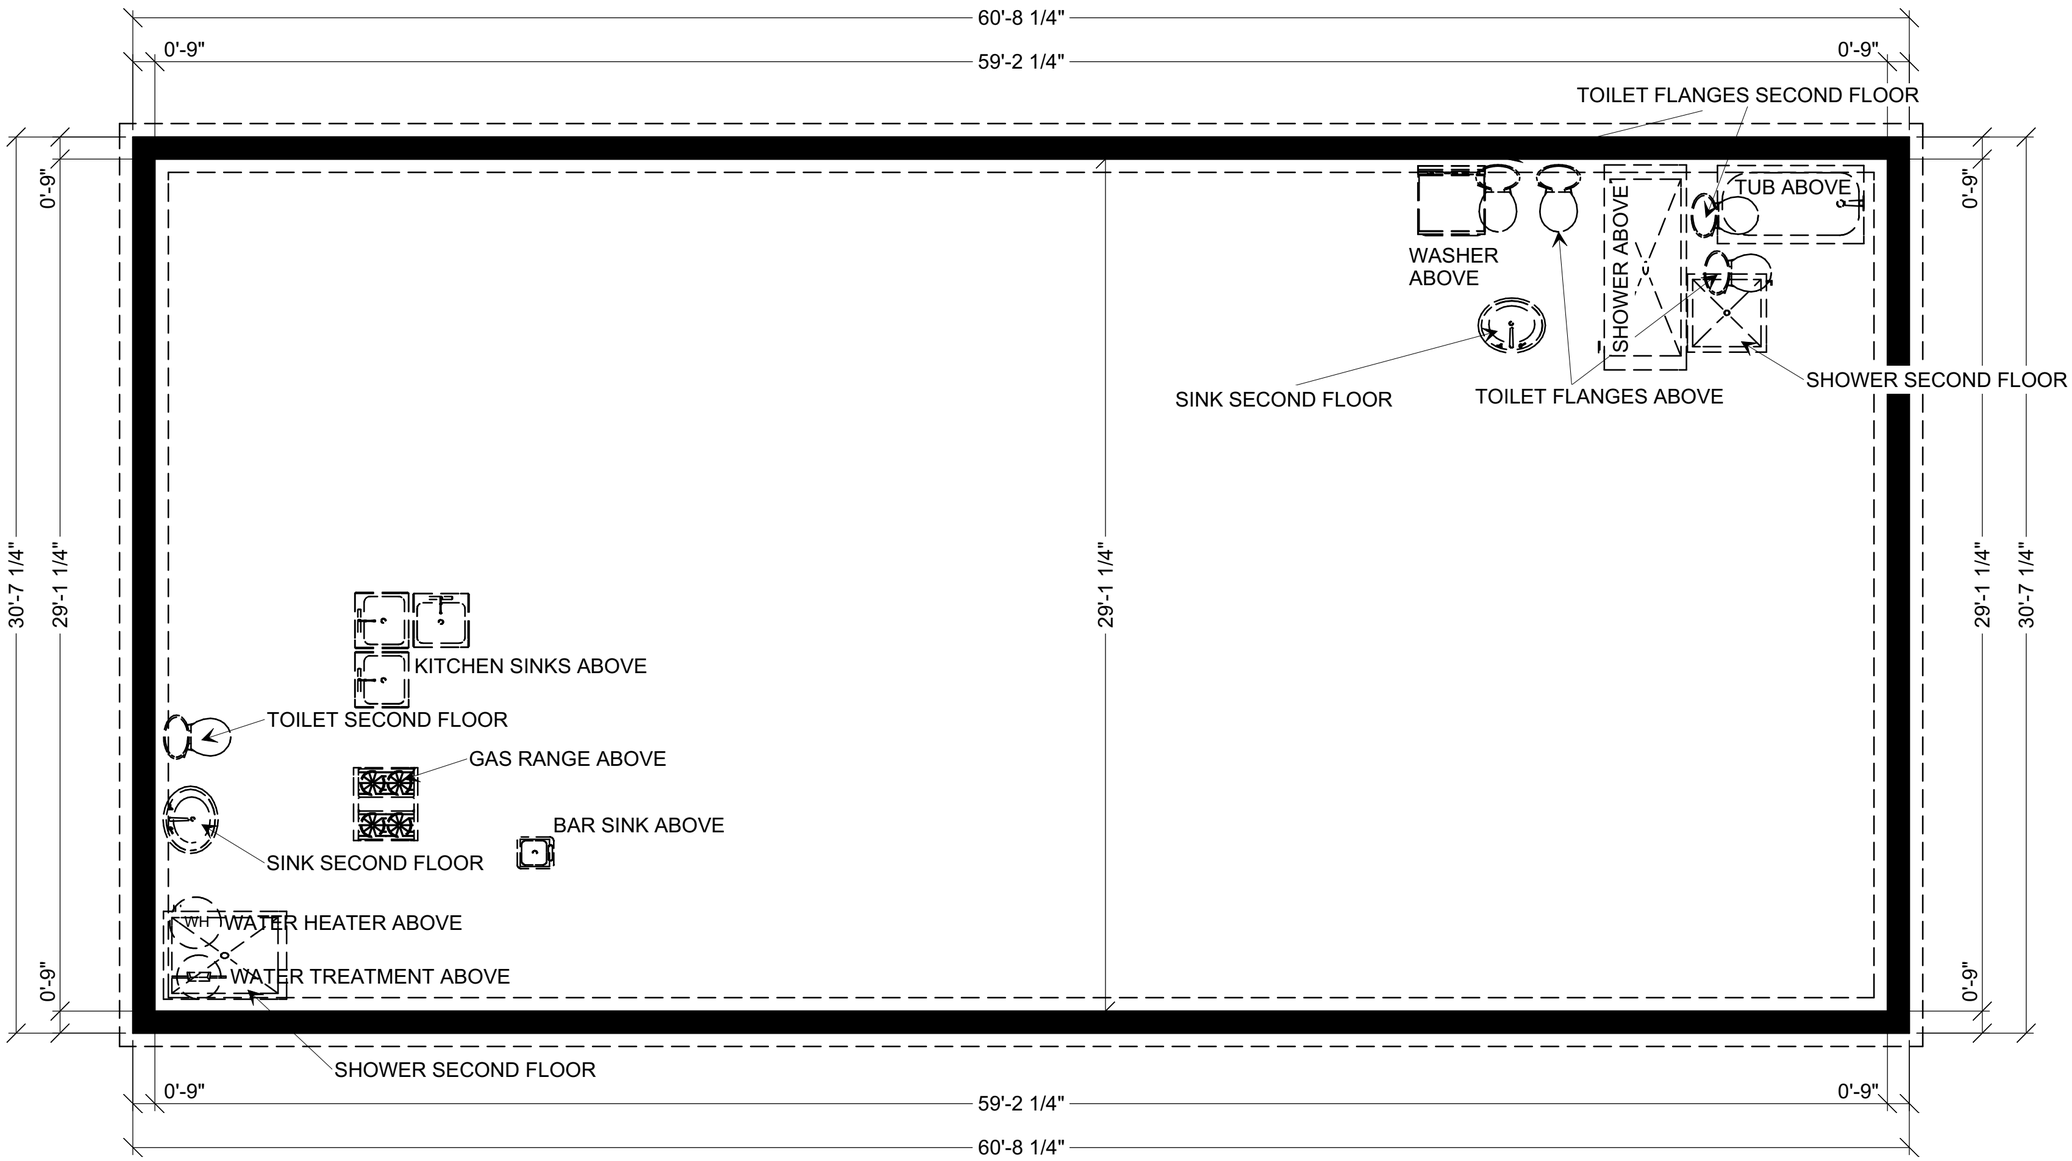

FOR PROPER SCALING THIS PRINT LAYOUT IS FORMATTED FOR ANSI "C" PAPER (17" X 22")

FIRST FLOOR PLAN 1/4" = 1' SCALE

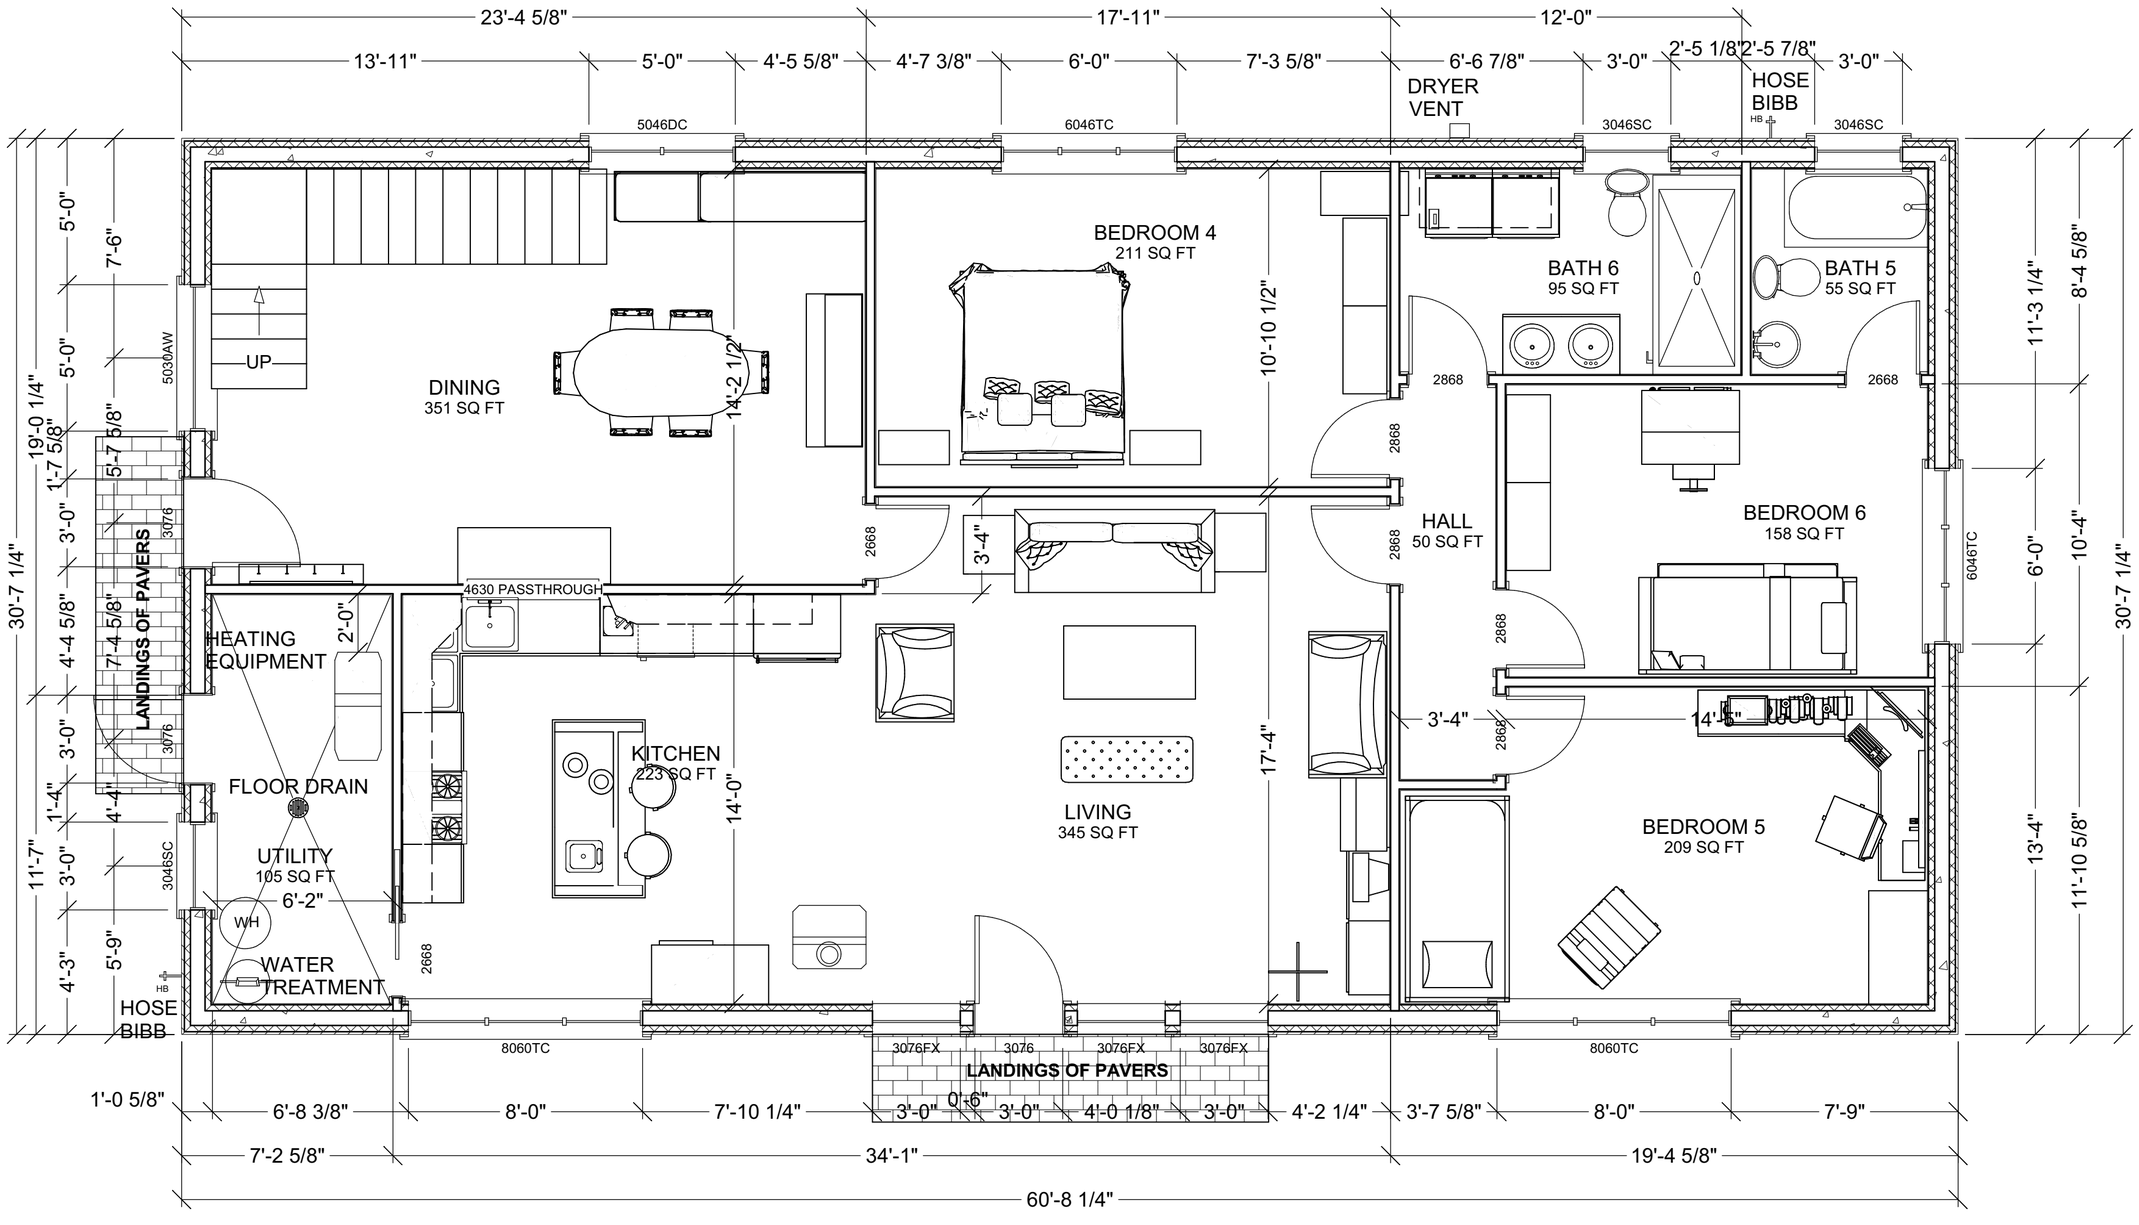


NOTE:
ALL WINDOW HEADER HEIGHTS ARE 90" BOTH FLOORS

NOTE:
ALL EXTERIOR DOORS ARE 90" TALL TO MATCH THE WINDOWS


FOR PROPER SCALING THIS PRINT LAYOUT IS FORMATTED FOR ANSI "C" PAPER (17" X 22")

SECOND FLOOR PLAN 1/4" = 1' SCALE

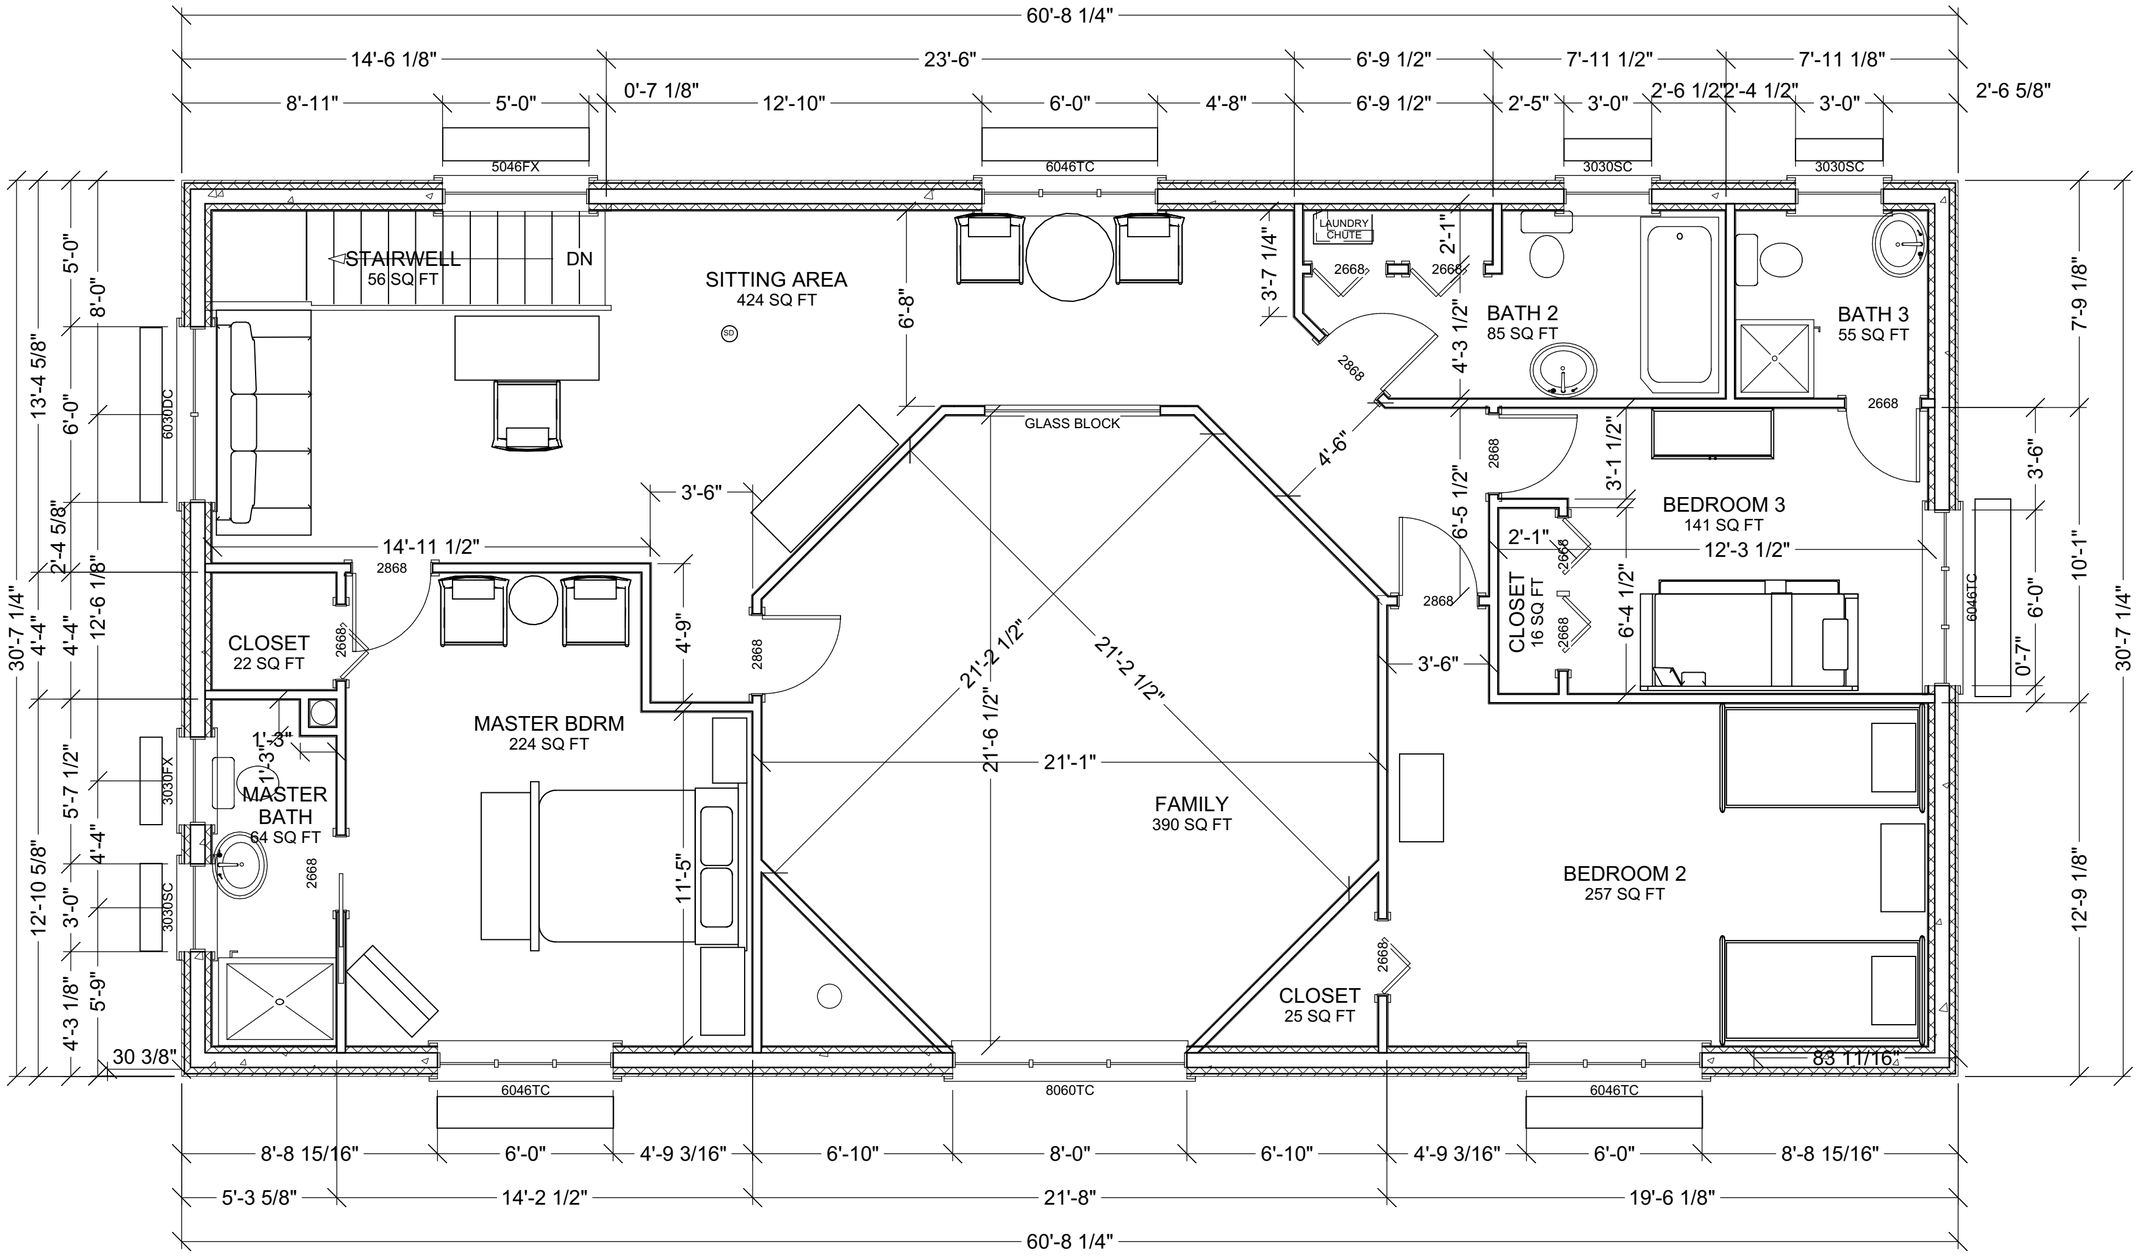


NOTE:
ALL WINDOW HEADER HEIGHTS ARE 90" BOTH FLOORS

FOR PROPER SCALING THIS PRINT LAYOUT IS FORMATTED FOR ANSI "C" PAPER (17" X 22")

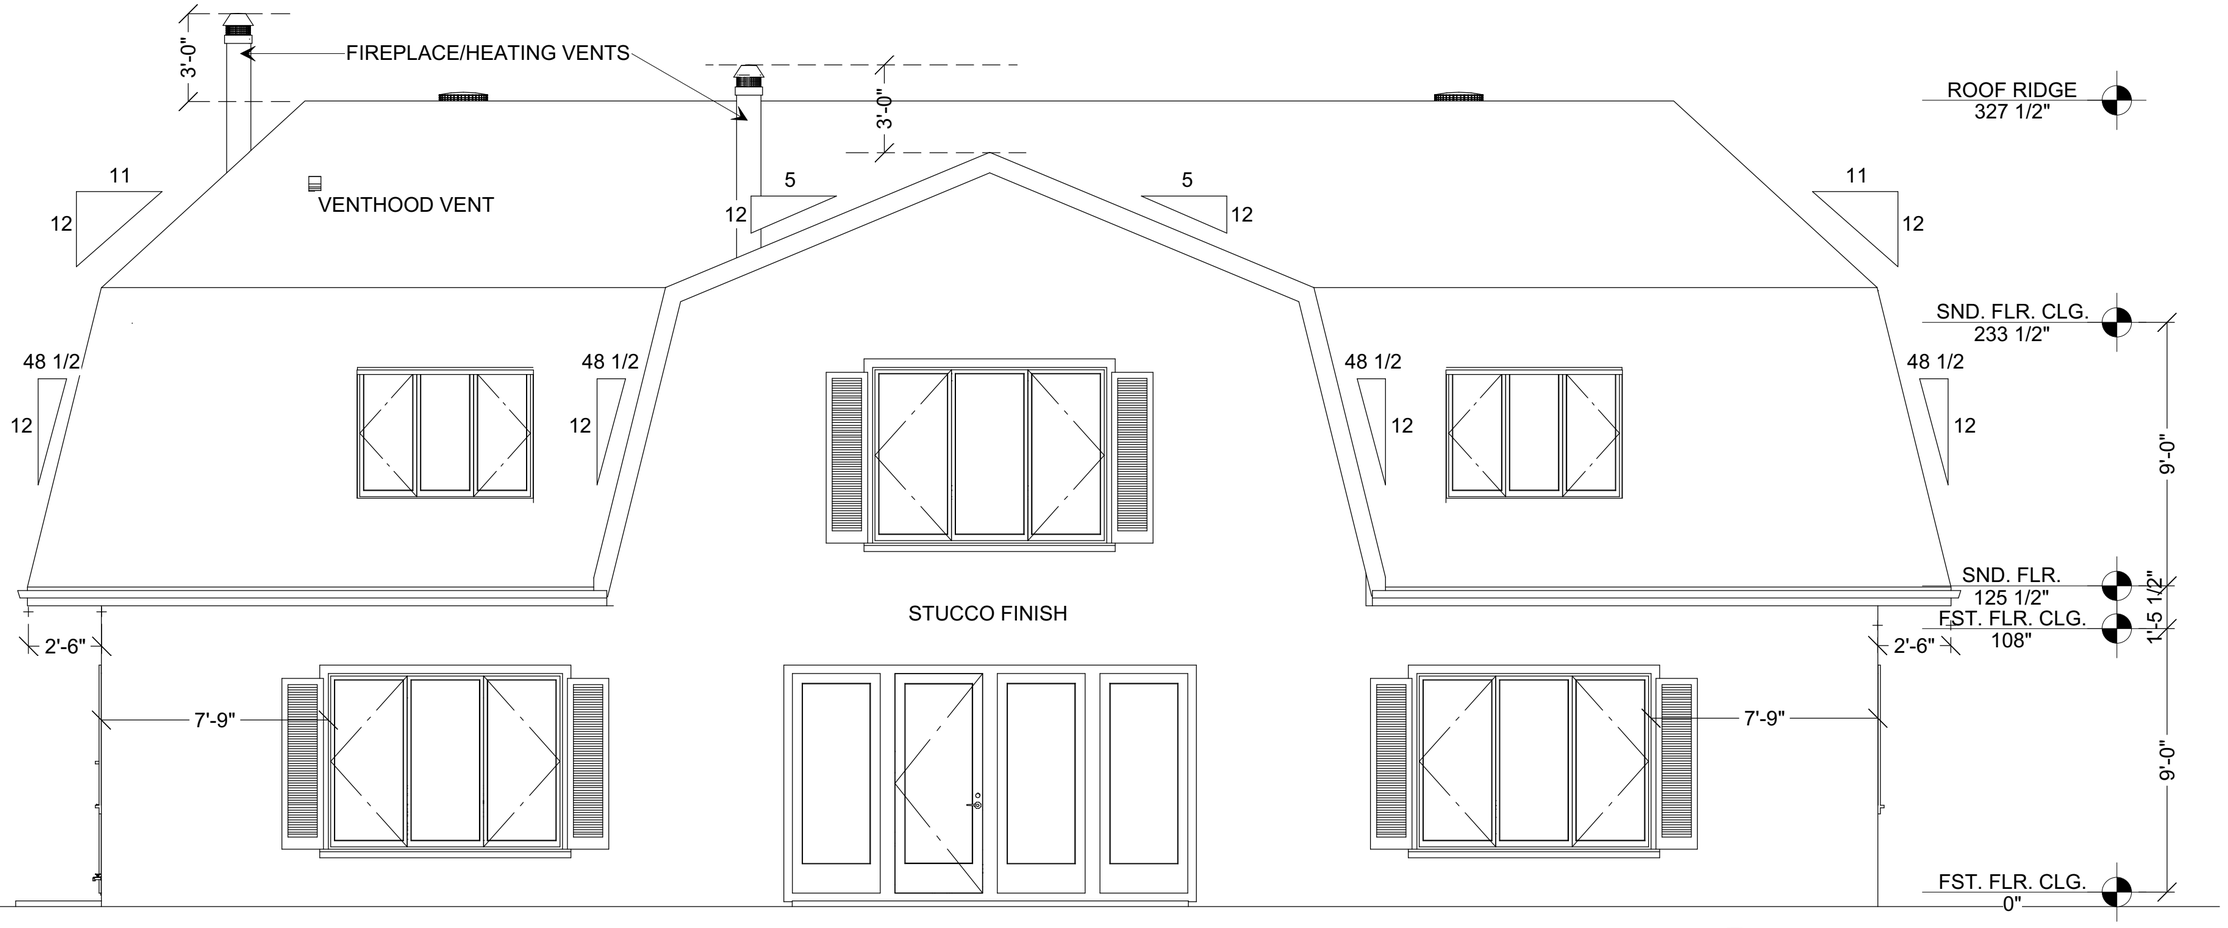


FRONT ELEVATION 1/4" = 1' - 0"

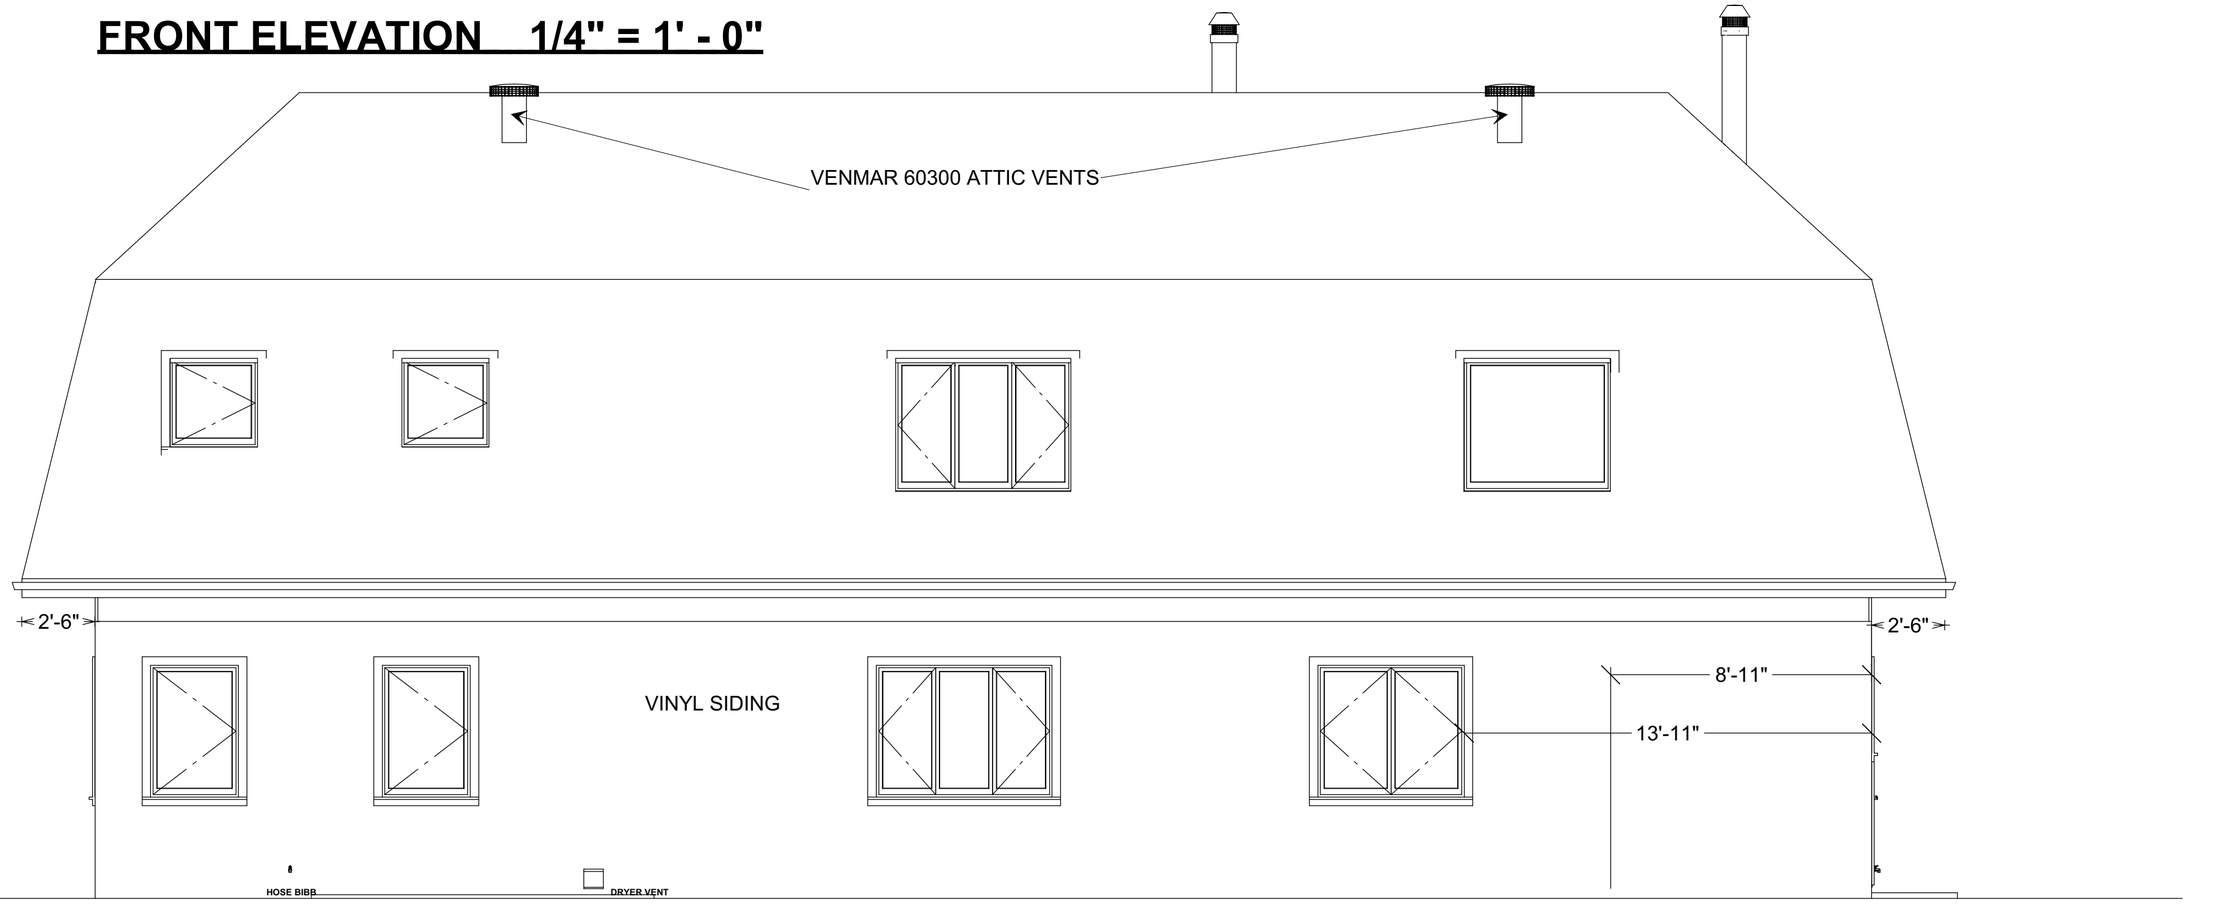


REAR ELEVATION 1/4" = 1' - 0"

FOR PROPER SCALING THIS PRINT LAYOUT IS FORMATTED FOR ANSI "C" PAPER (17" X 22")

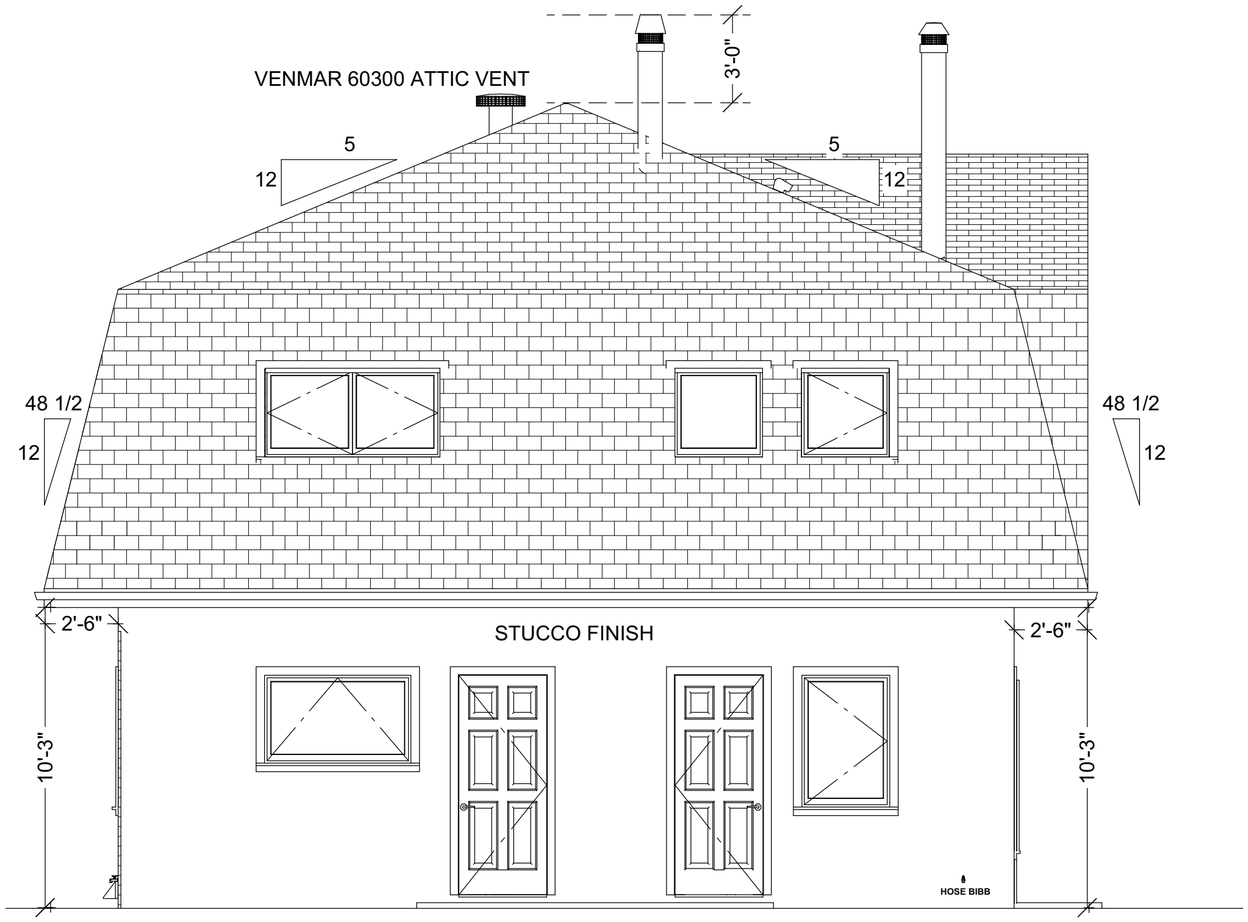


LEFT ELEVATION 1/4" = 1' - 0"

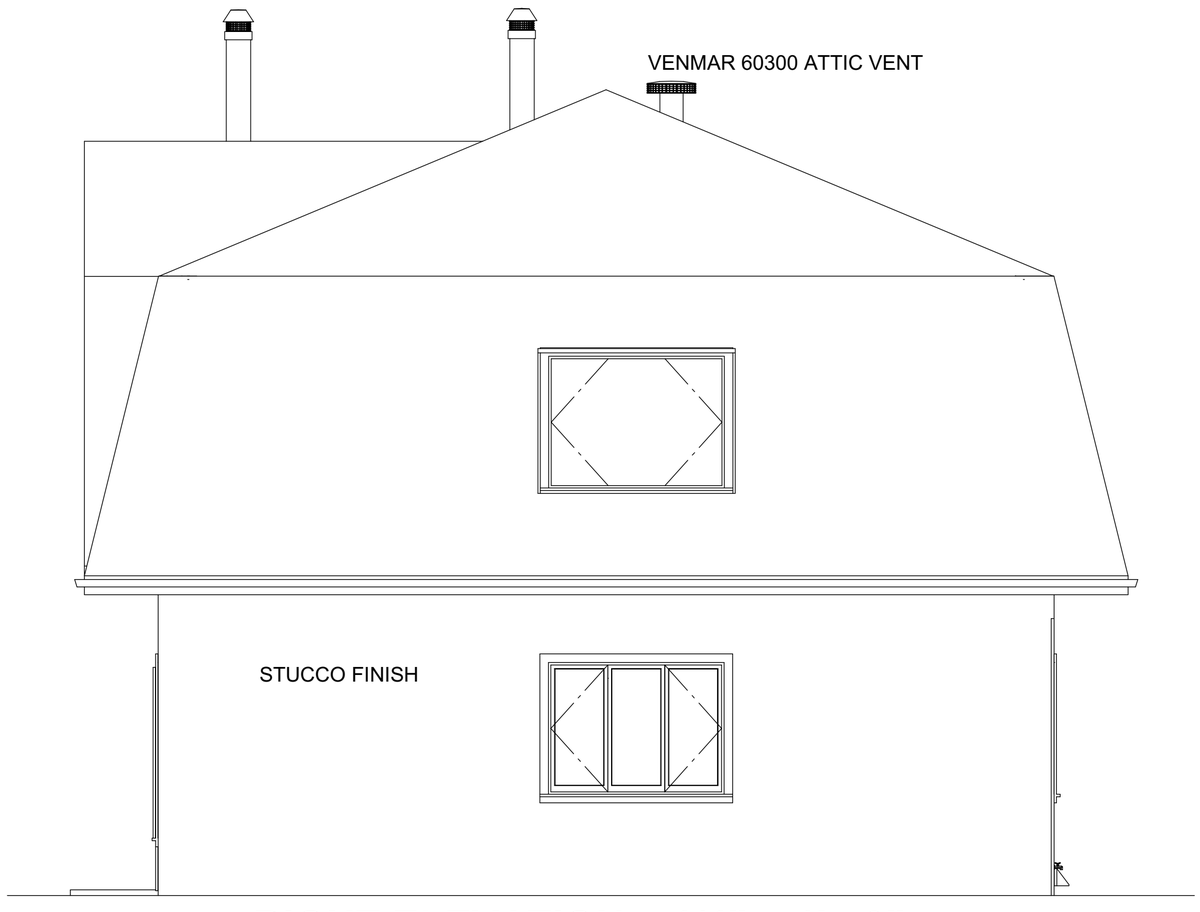

RIGHT ELEVATION 1/4" = 1' - 0"

FOR PROPER SCALING THIS PRINT LAYOUT IS FORMATTED FOR ANSI "C" PAPER (17" X 22")

CROSS SECTION AA-1 1/4" = 1' SCALE

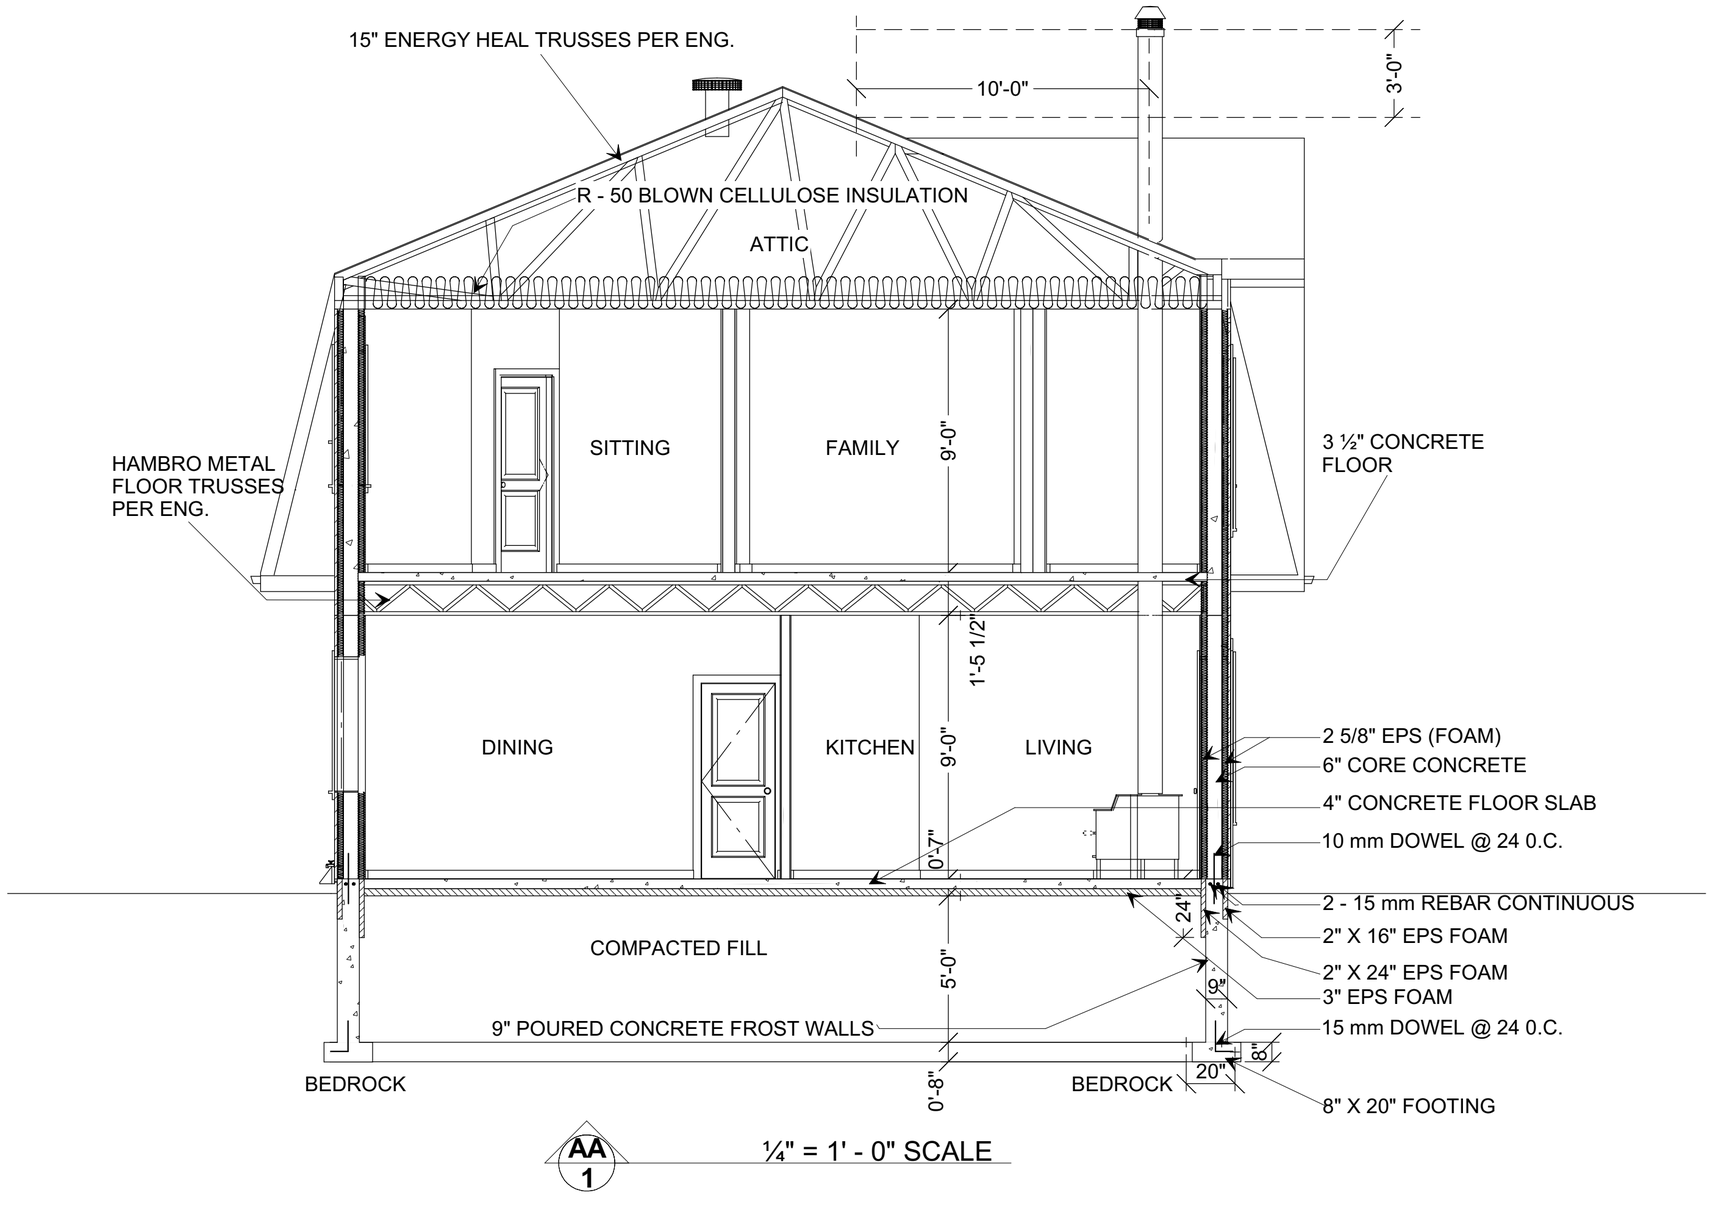


AA
1

¼" = 1' - 0" SCALE


FOR PROPER SCALING THIS PRINT LAYOUT IS FORMATTED FOR ANSI "C" PAPER (17" X 22")

CROSS SECTION AA-2 1/4" = 1' SCALE

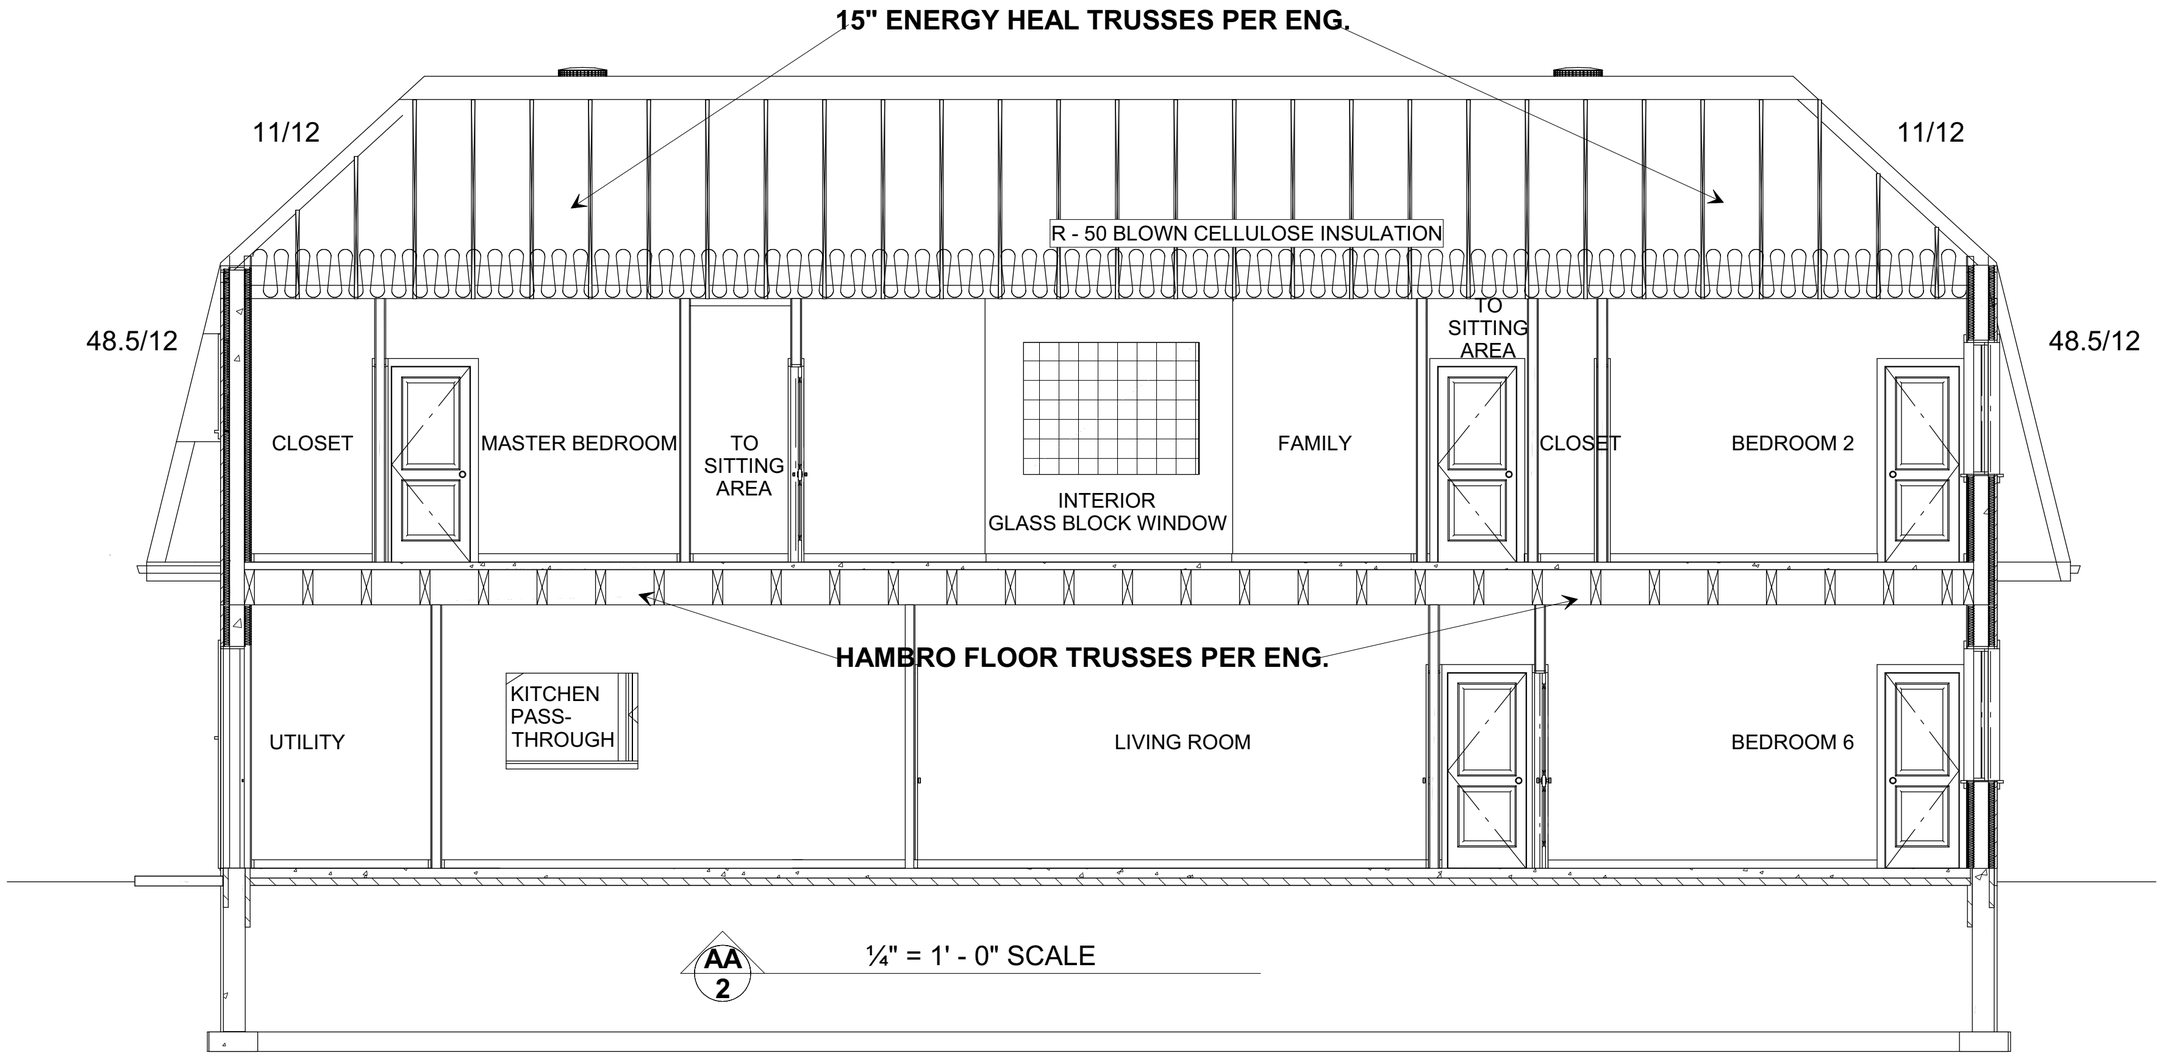

FOR PROPER SCALING THIS PRINT LAYOUT IS FORMATTED FOR ANSI "C" PAPER (17" X 22")

ROOF OVERVIEW 1/4" = 1' SCALE

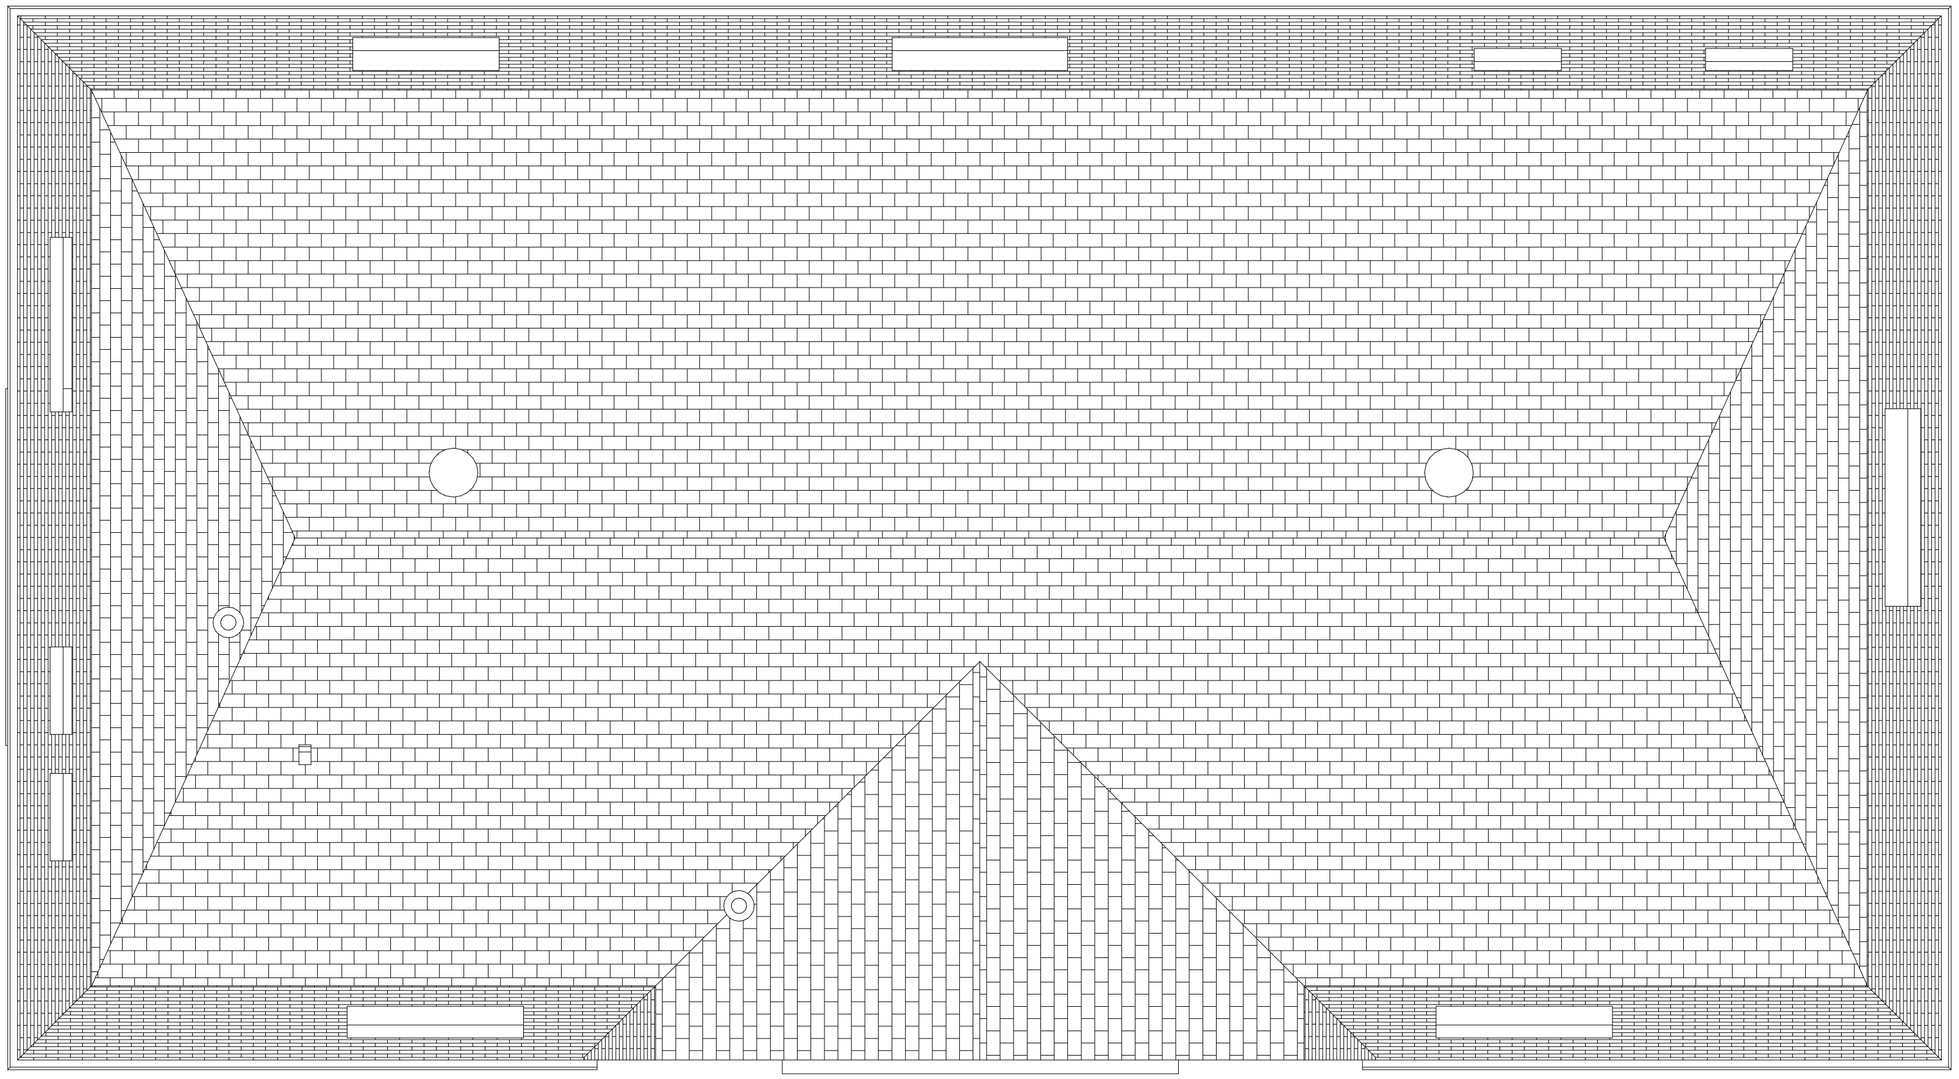

FOR PROPER SCALING THIS PRINT LAYOUT IS FORMATTED FOR ANSI "C" PAPER (17" X 22")