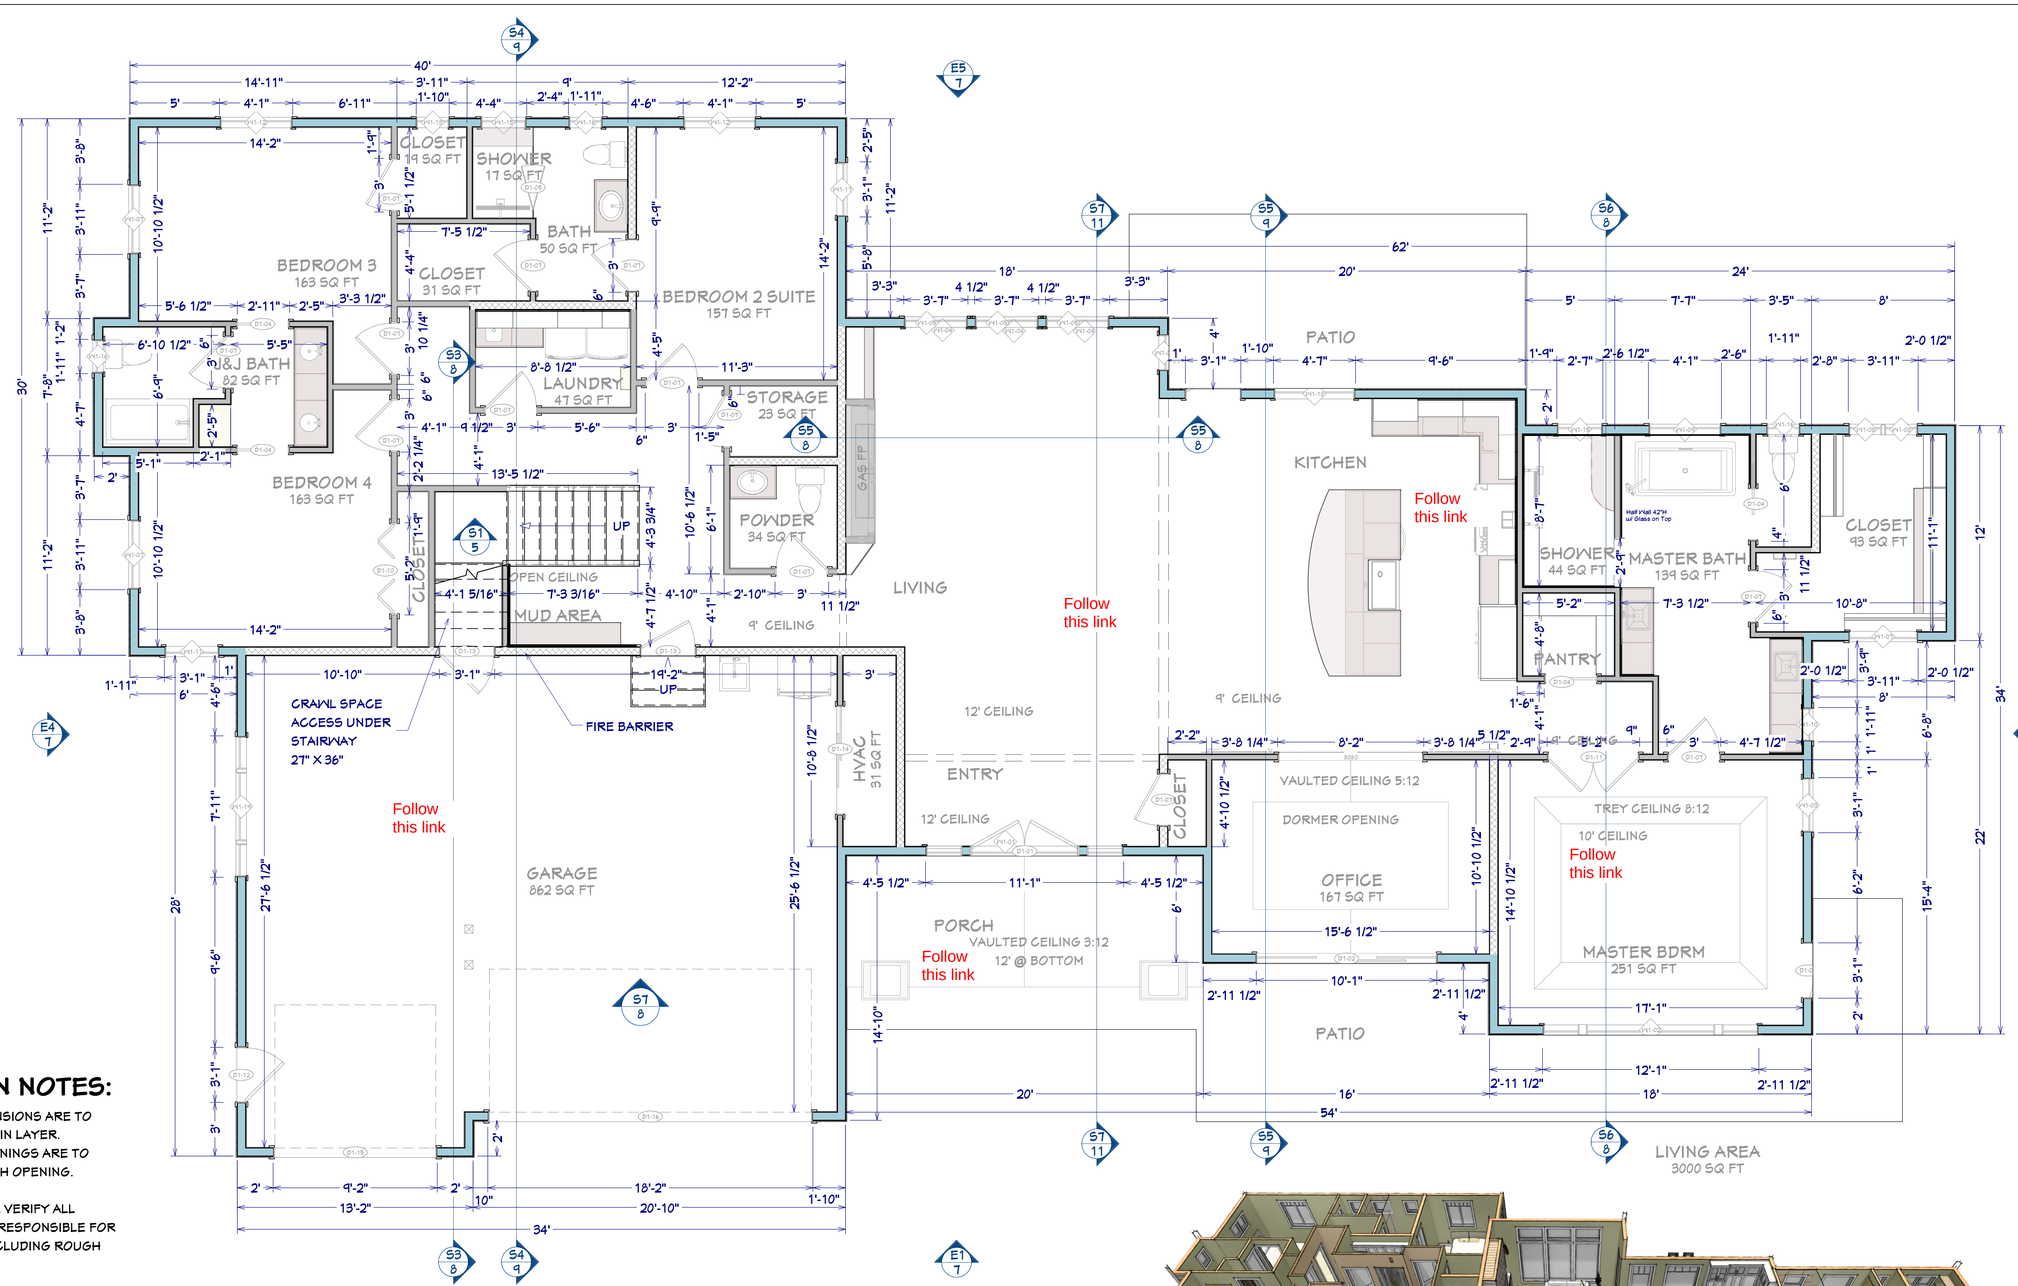


FLOOR PLAN NOTES:

1. ALL EXTERIOR DIMENSIONS ARE TO THE FRAMING OR MAIN LAYER. DIMENSIONS TO OPENINGS ARE TO THE FRAMING, ROUGH OPENING.
2. CONTRACTOR SHALL VERIFY ALL DIMENSIONS AND IS RESPONSIBLE FOR ALL DIMENSIONS (INCLUDING ROUGH OPENINGS).

WALL LEGEND

- ROOM DIVIDER / RAILING WALL
- 4" INTERIOR WALL
- 6" INTERIOR WALL
- 3/8" GLASS SHOWER, TEMPERED
- 6" EXTERIOR WALL, LAP SIDING
- 6" EXTERIOR WALL BOARD & BATTEN SIDING
- 6" EXTERIOR WALL, SHAKE SIDING
- 6" OR 8 CONCRETE STEM WALL & 4" FURRED WALL
- FOUNDATION PONY WALL
- 6" OR 8" CONCRETE STEM WALL

FLOOR PLAN - MAIN FLOOR

1/4"=1'



OVERVIEW RENDERING

FOR ILLUSTRATION ONLY NO SCALE

SHEET NUMBER 4 Revision #:

SCALE @ 24" X 36"

DATE: 2.20.2017

DRAWN BY: S.H.

MAIN FLOOR PLAN

1910 E GRANDVIEW DR.

GRANDVIEW

© 2016

Chief Architect®
6500 N. Mineral Dr. Coeur d'Alene, ID. 83815
208.292.3400 chiefarchitect.com