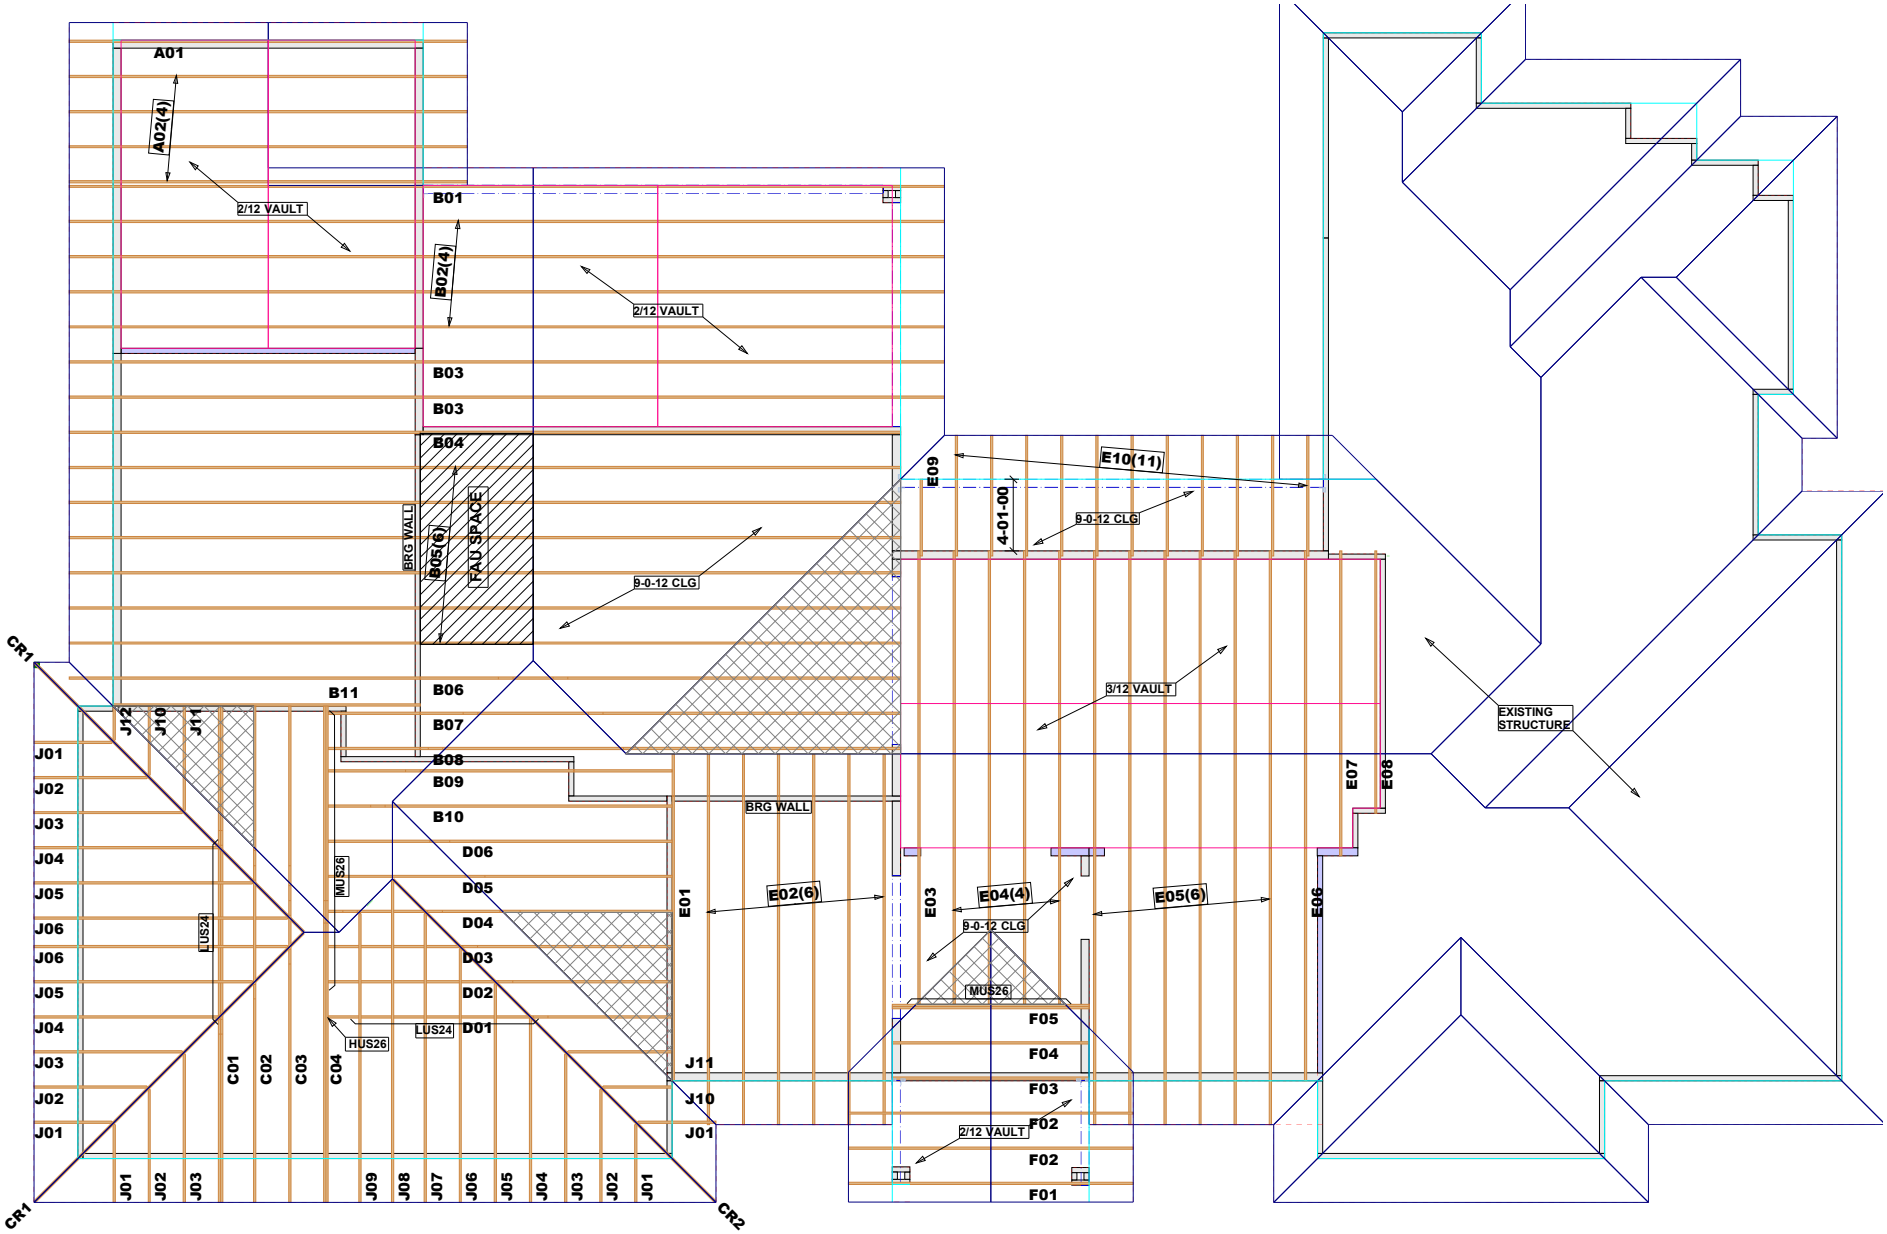

CUSTOMER:	LEWIS CUSTOM CLASSICS	DESIGNER: JOHN BERRY
PROJECT:	ANDERSON RES	SCALE: N.T.S.
PLAN:	CUSTOM	
ADDRESS:	4150 LOS COCHES WAY, SACRAMENTO, CA	
JOB #:	B16-024	

PRECISION TRUSS, INC.
EXCELLENCE IN COMPONENT DESIGN