



ELEVATION F / A2

SCALE 1/4" = 1'-0"

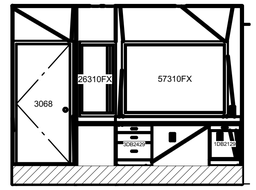


ELEVATION E / A2

SCALE 1/4" = 1'-0"

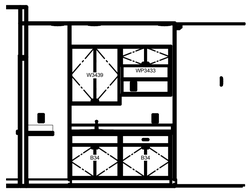


ELEVATION G / A2

SCALE 1/4" = 1'-0"

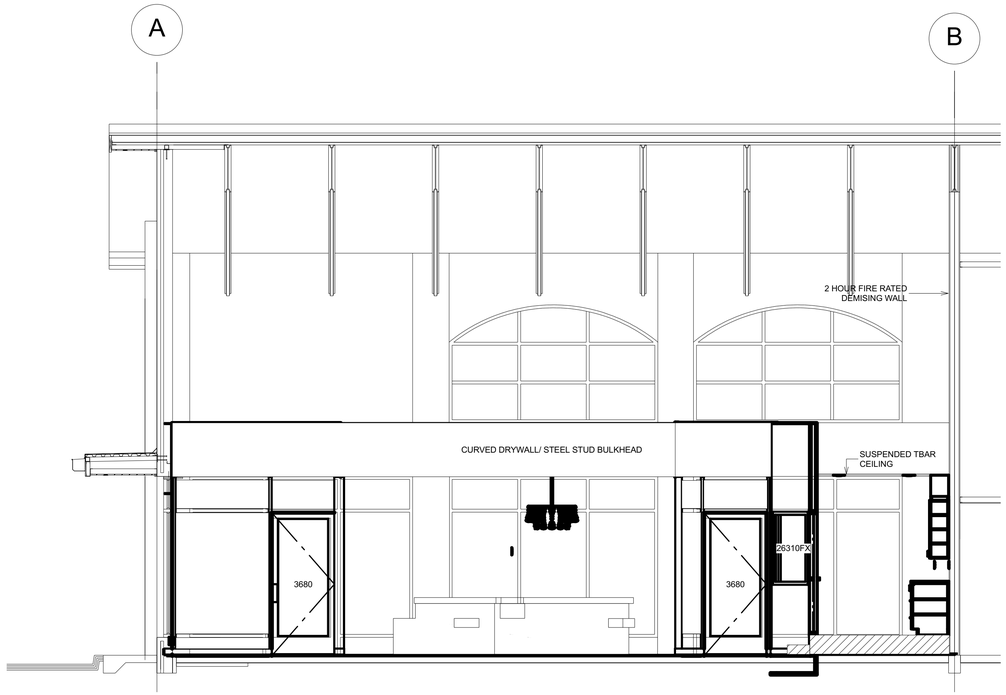

ELEVATION / SECTION A / A2

SCALE 1/4" = 1'-0"

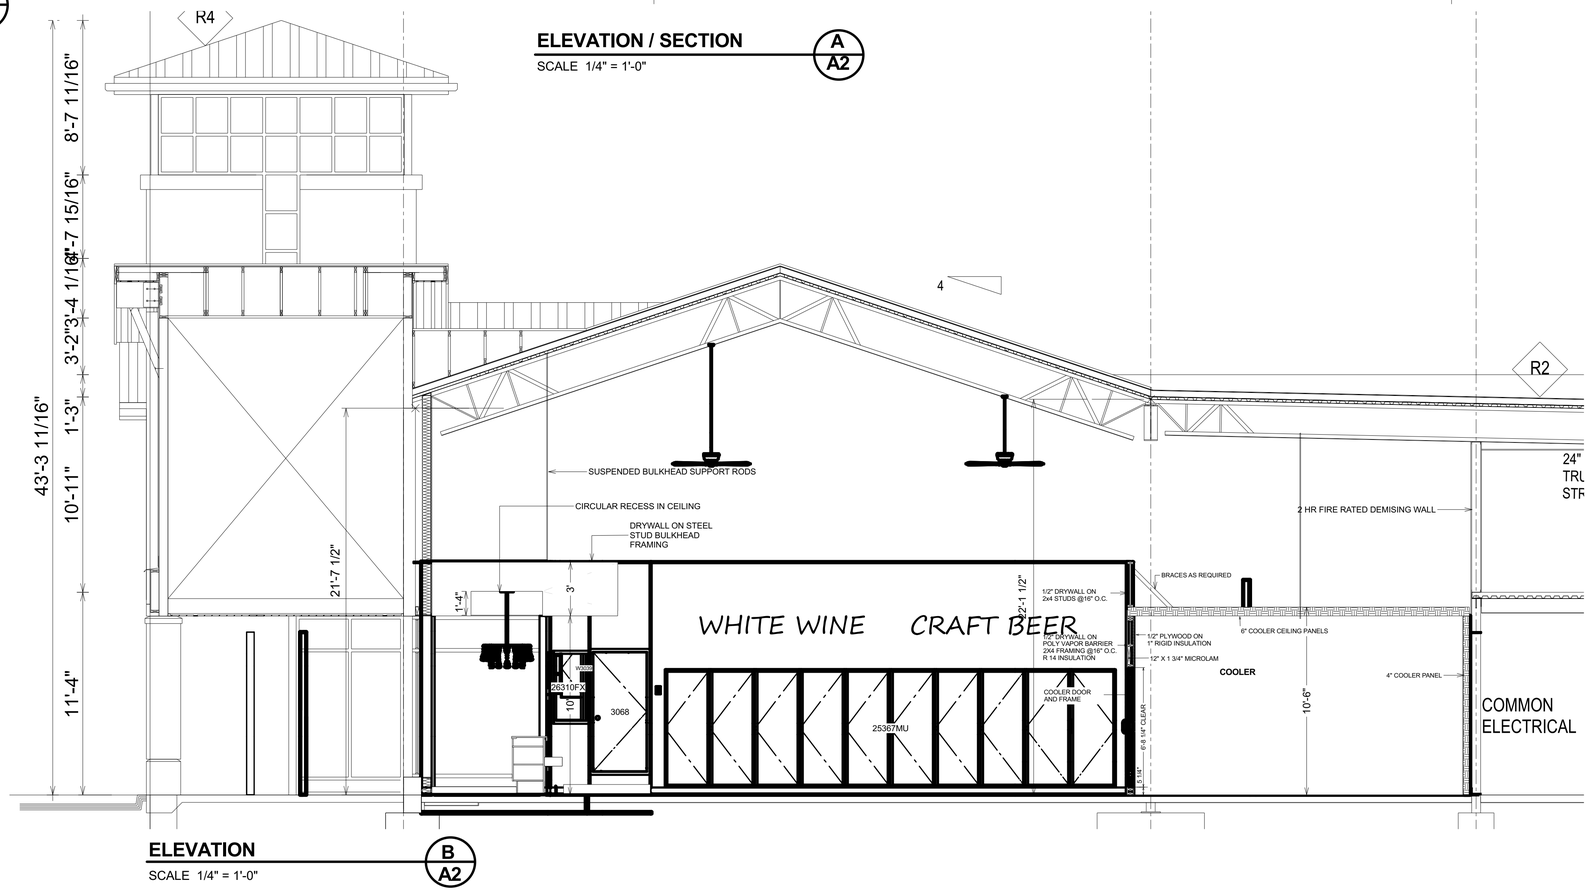

ELEVATION B / A2

SCALE 1/4" = 1'-0"

BAY CITY PROJECTS
18114 96 AVE. SURREY, B.C.
V4N 4A8
604-328-7144

REVISIONS

ISSUED FOR REVIEW
OCT 16, 2016

LAKEVIEW LIQUOR STORE
ANDERS RD
WEST KELOWNA, B.C.

TITLE:
ELEVATIONS SECTIONS

DATE: 10/16/2016

DRAWN BY: RJB

SCALE: **1/4" = 1'-0"**

JOB NUMBER:

A3

Bay City D size