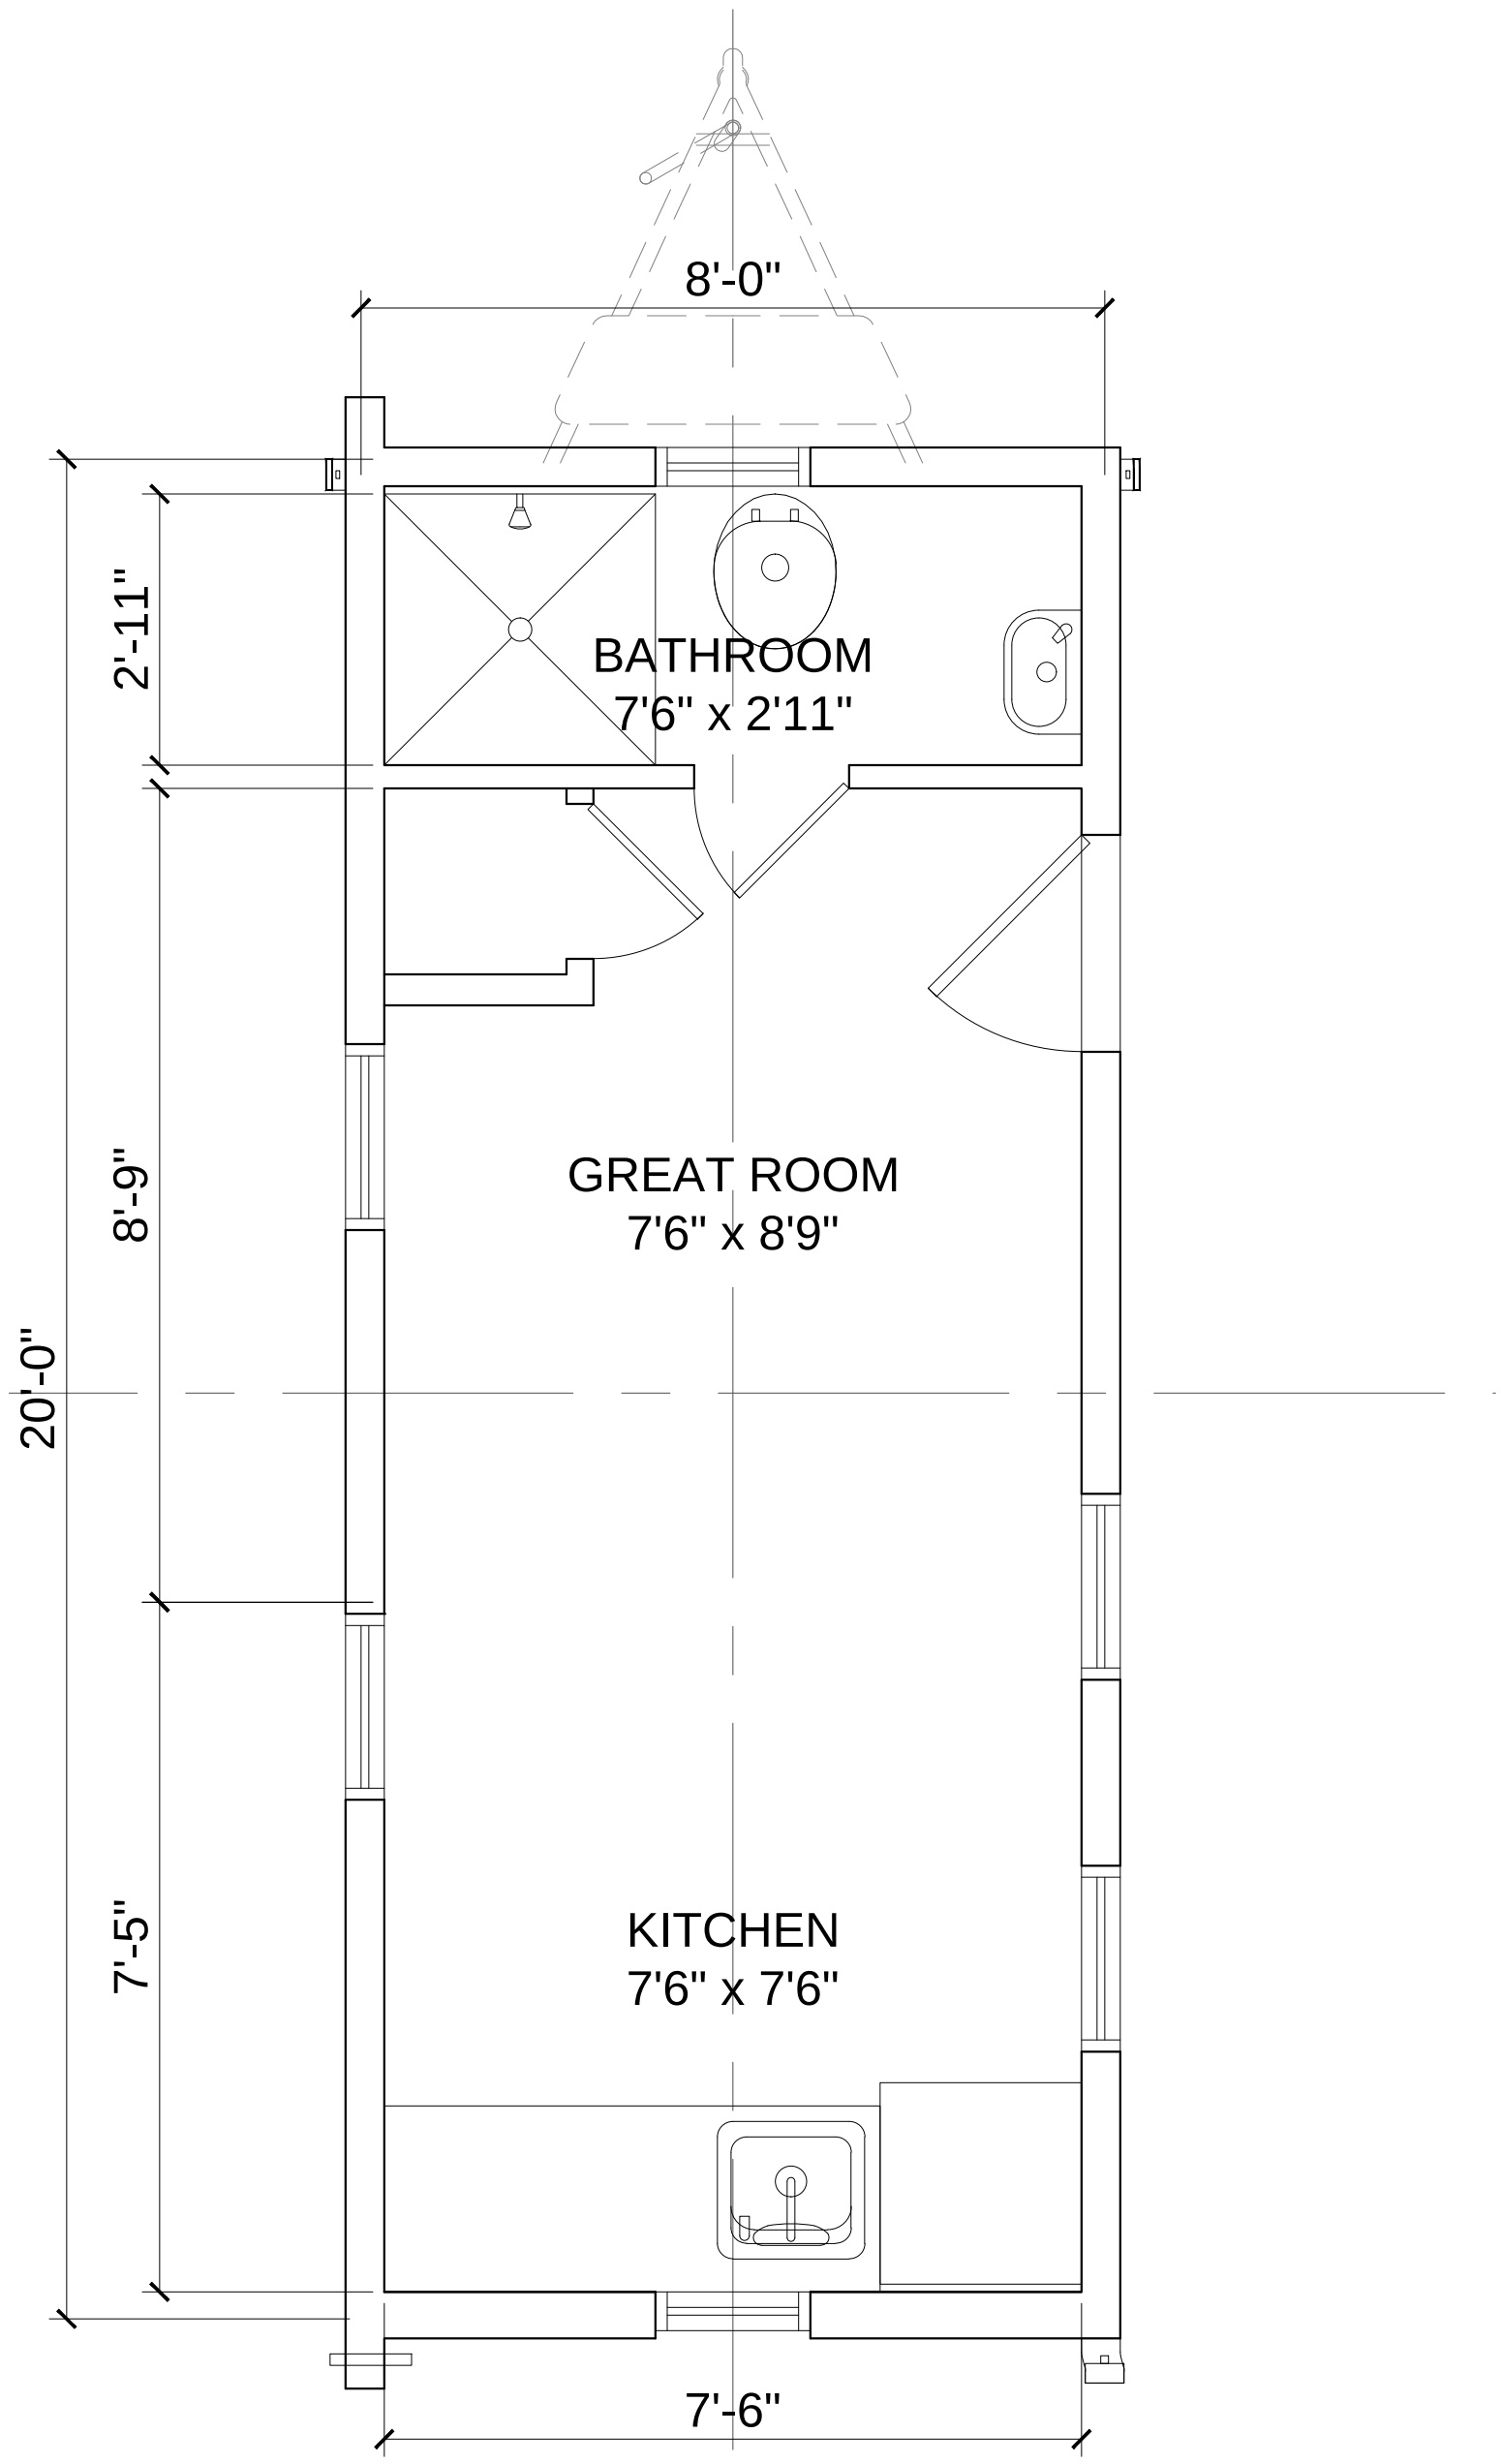

FLOOR PLAN

Gregory A. Black and Associates

Sheet No. 1 of 15

Remarks:

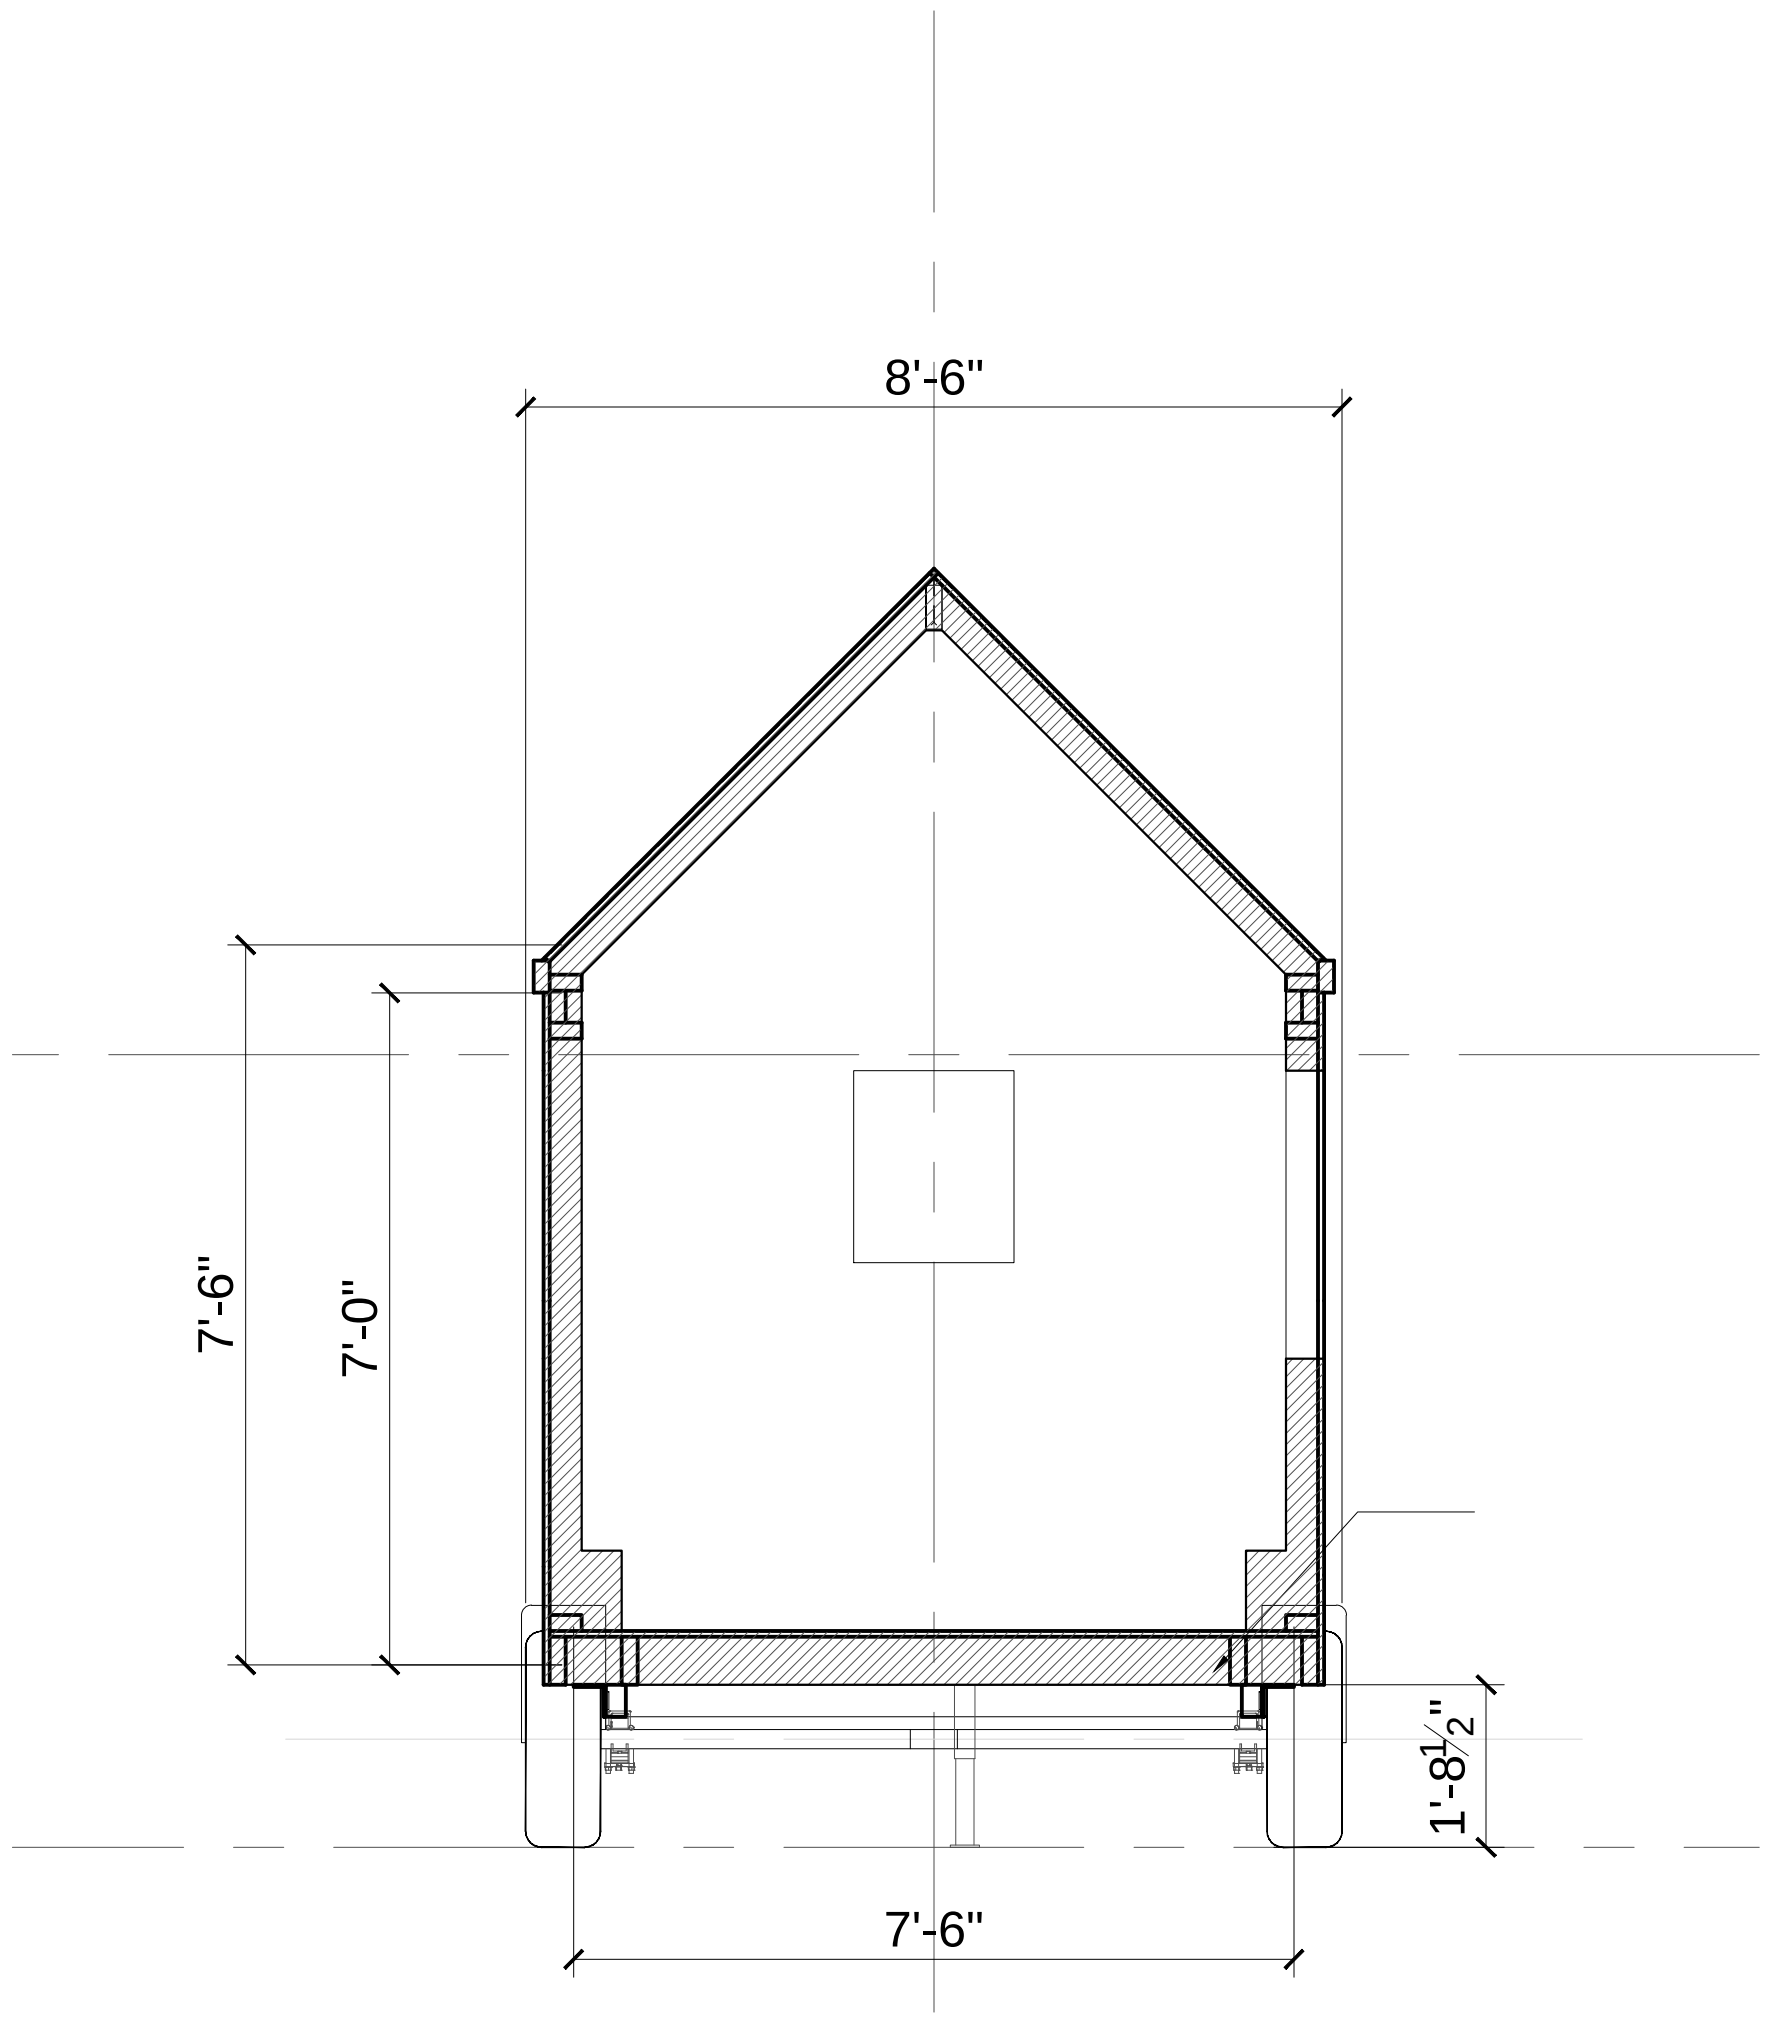

SECTION

	Gregory A. Black and Associates		Sheet No. 2 of 15
			Remarks:

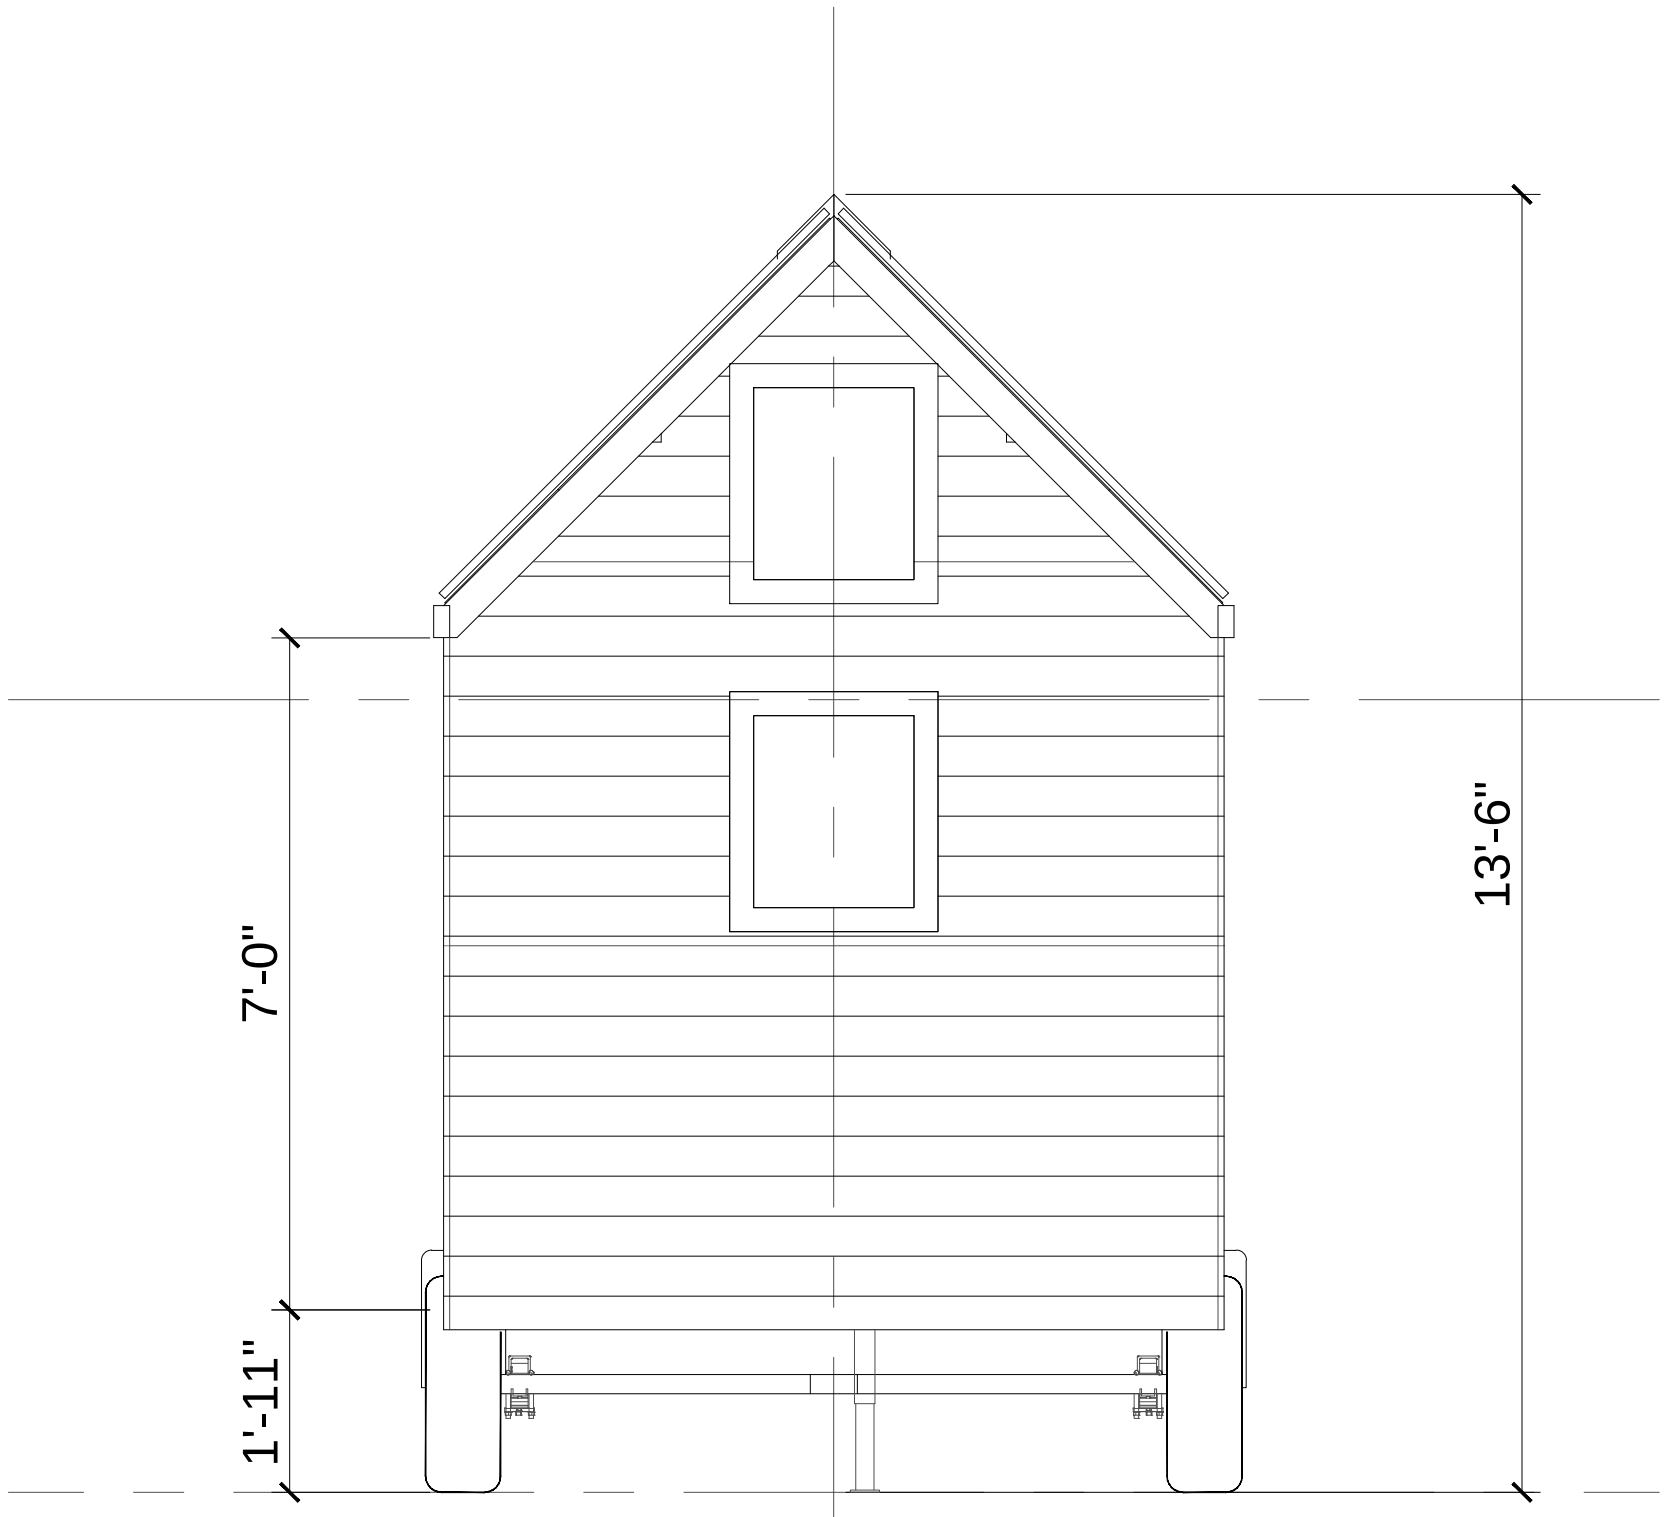

FRONT ELEVATION

Gregory A. Black and Associates

Sheet No. 5 of 15

Remarks:

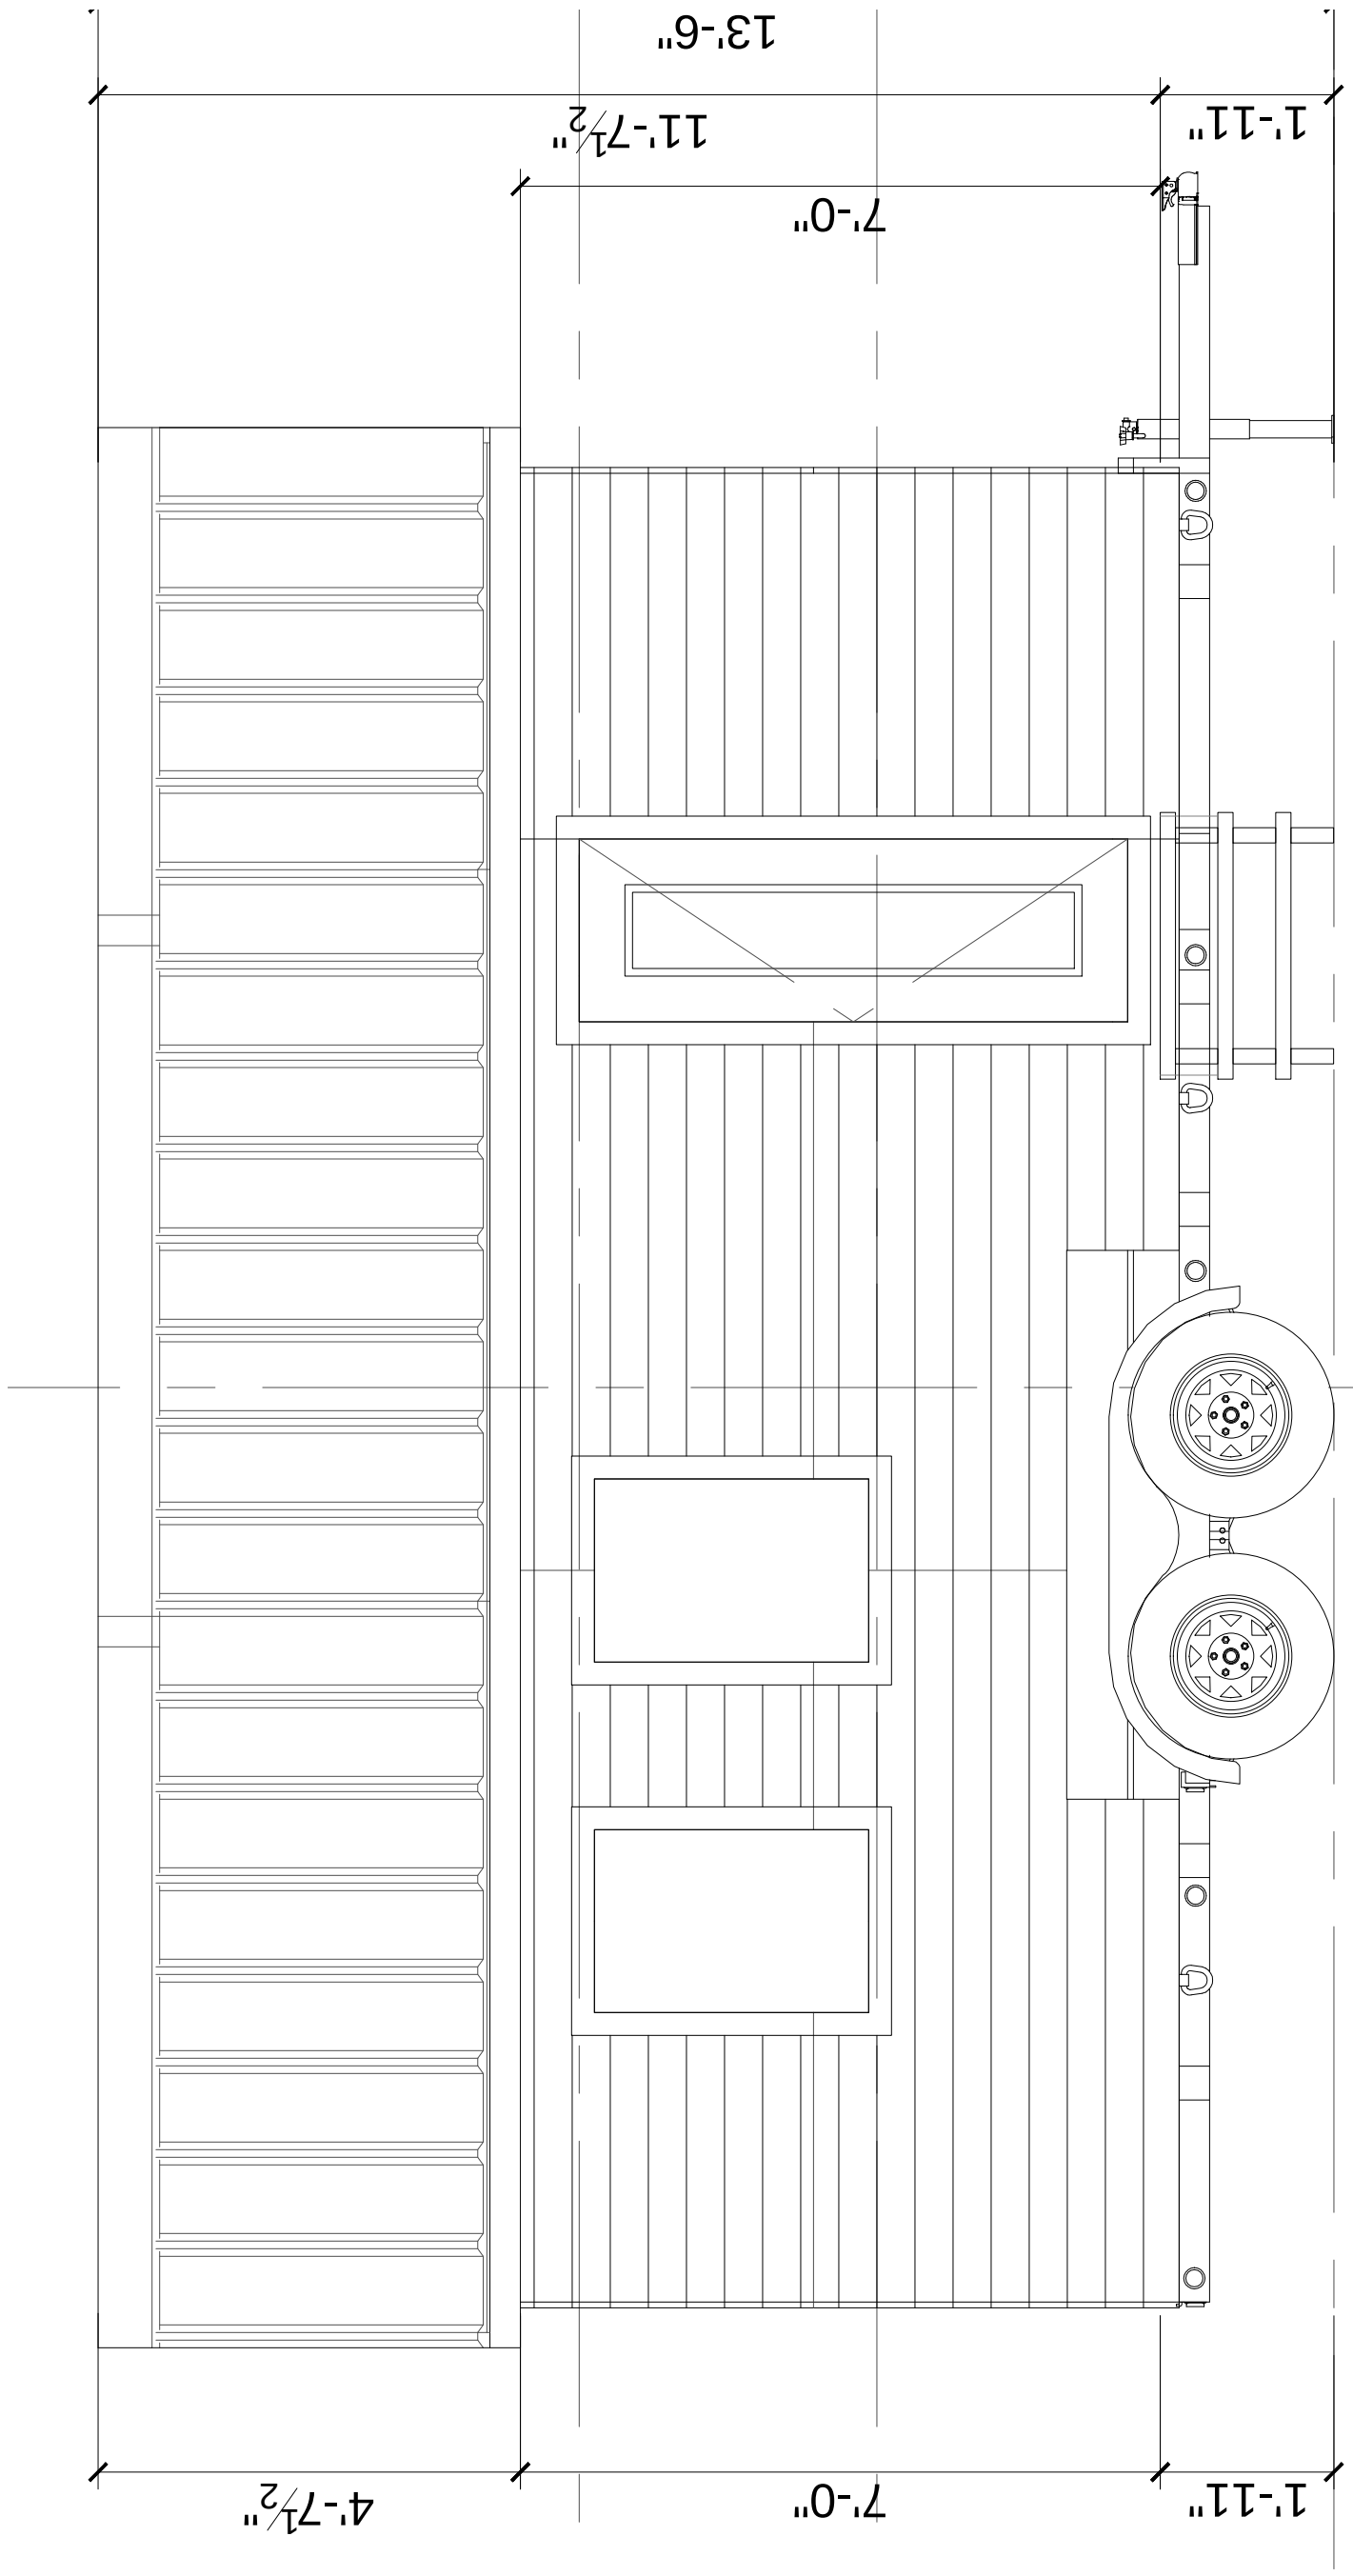

RIGHT-SIDE

Gregory A. Black and Associates

Sheet No. 4 of 15

Remarks:

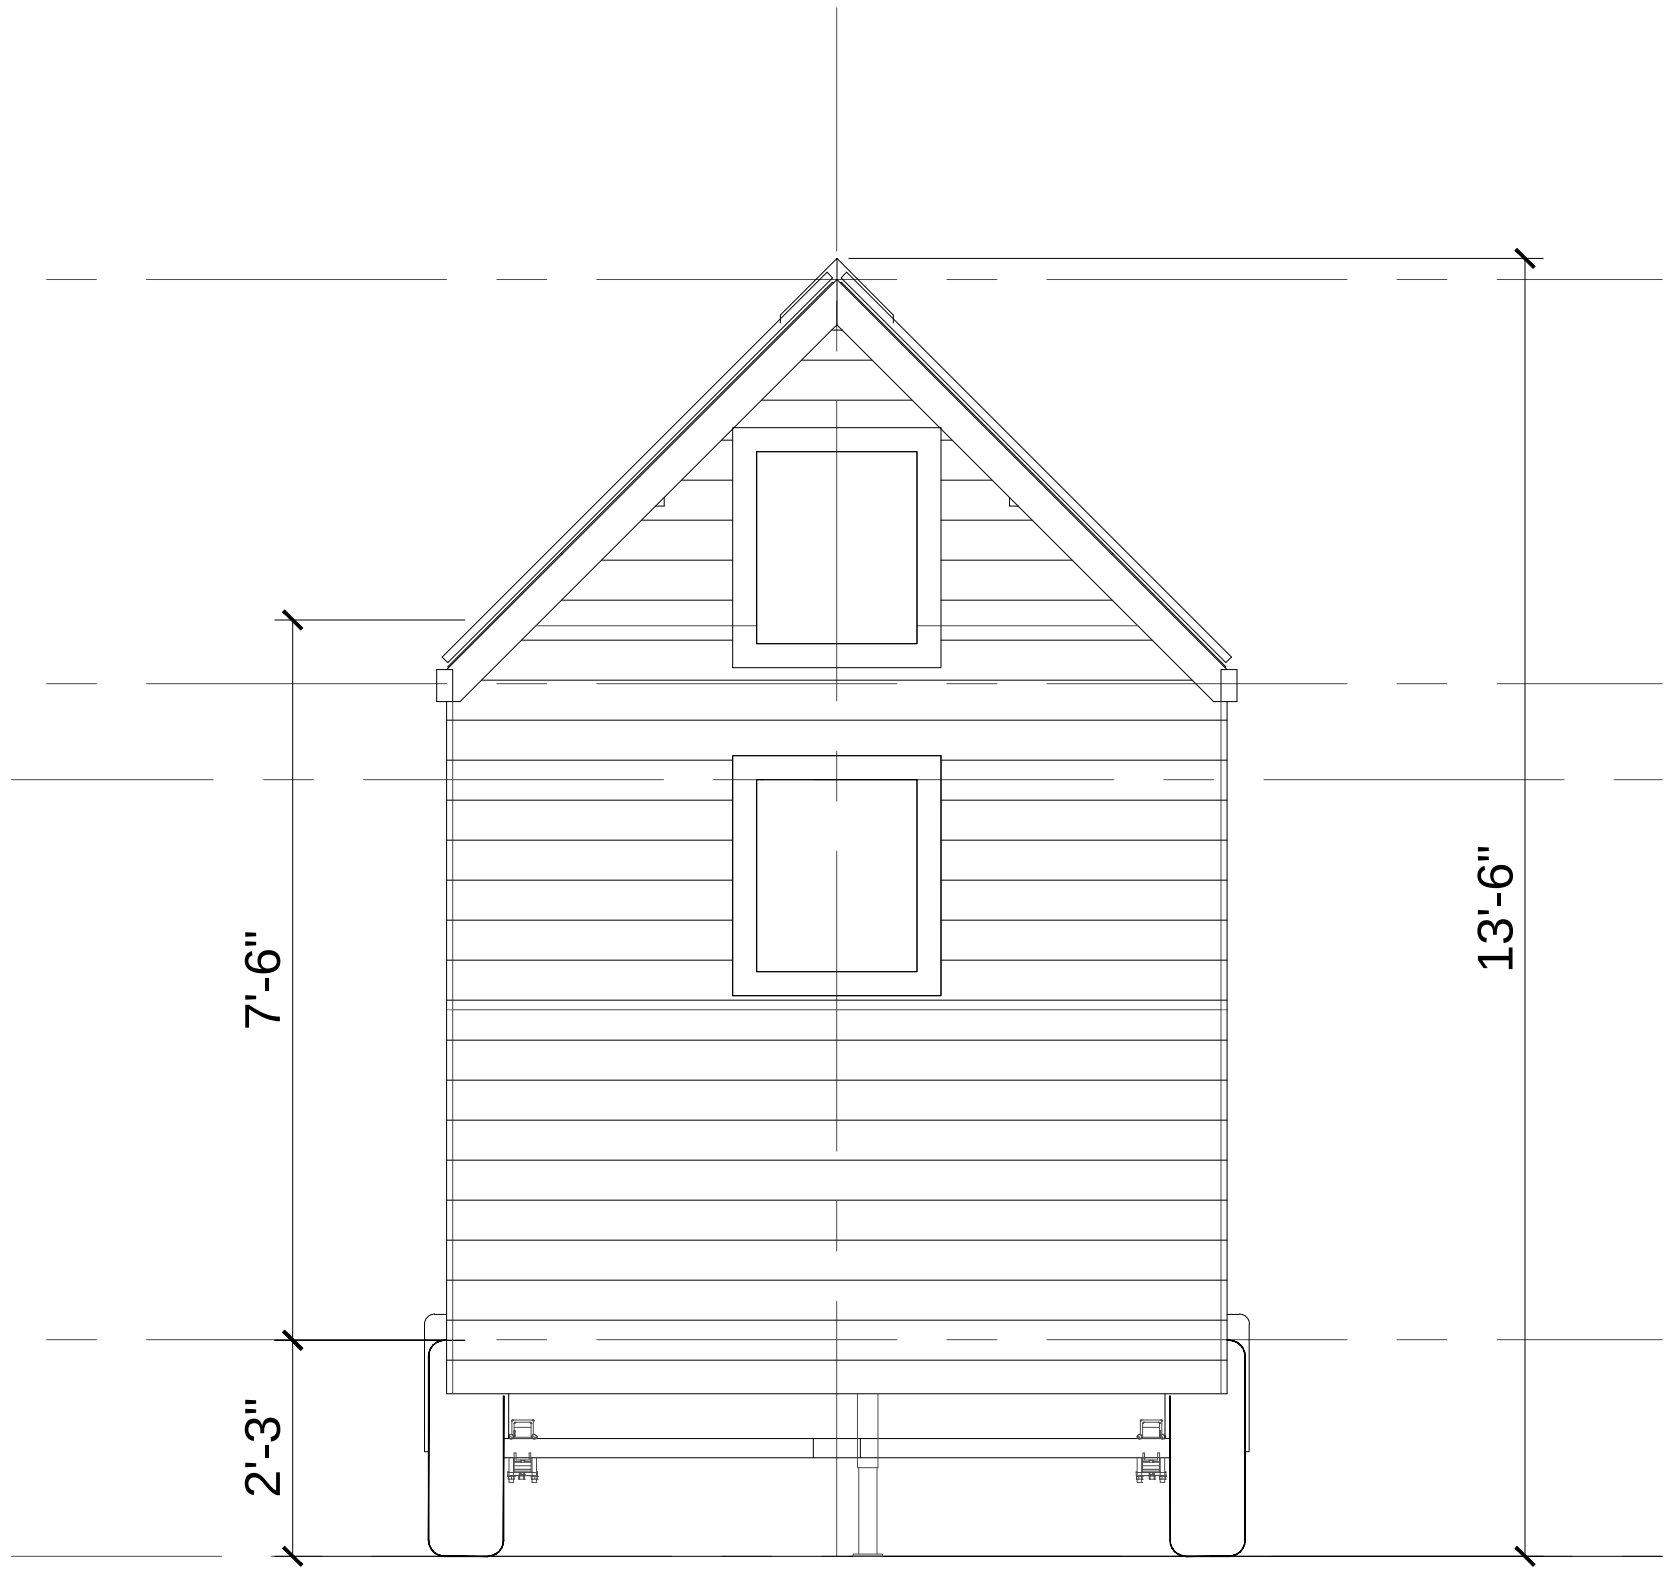

REAR ELEVATION

Gregory A. Black and Associates

Sheet No. 3 of 15

Remarks:

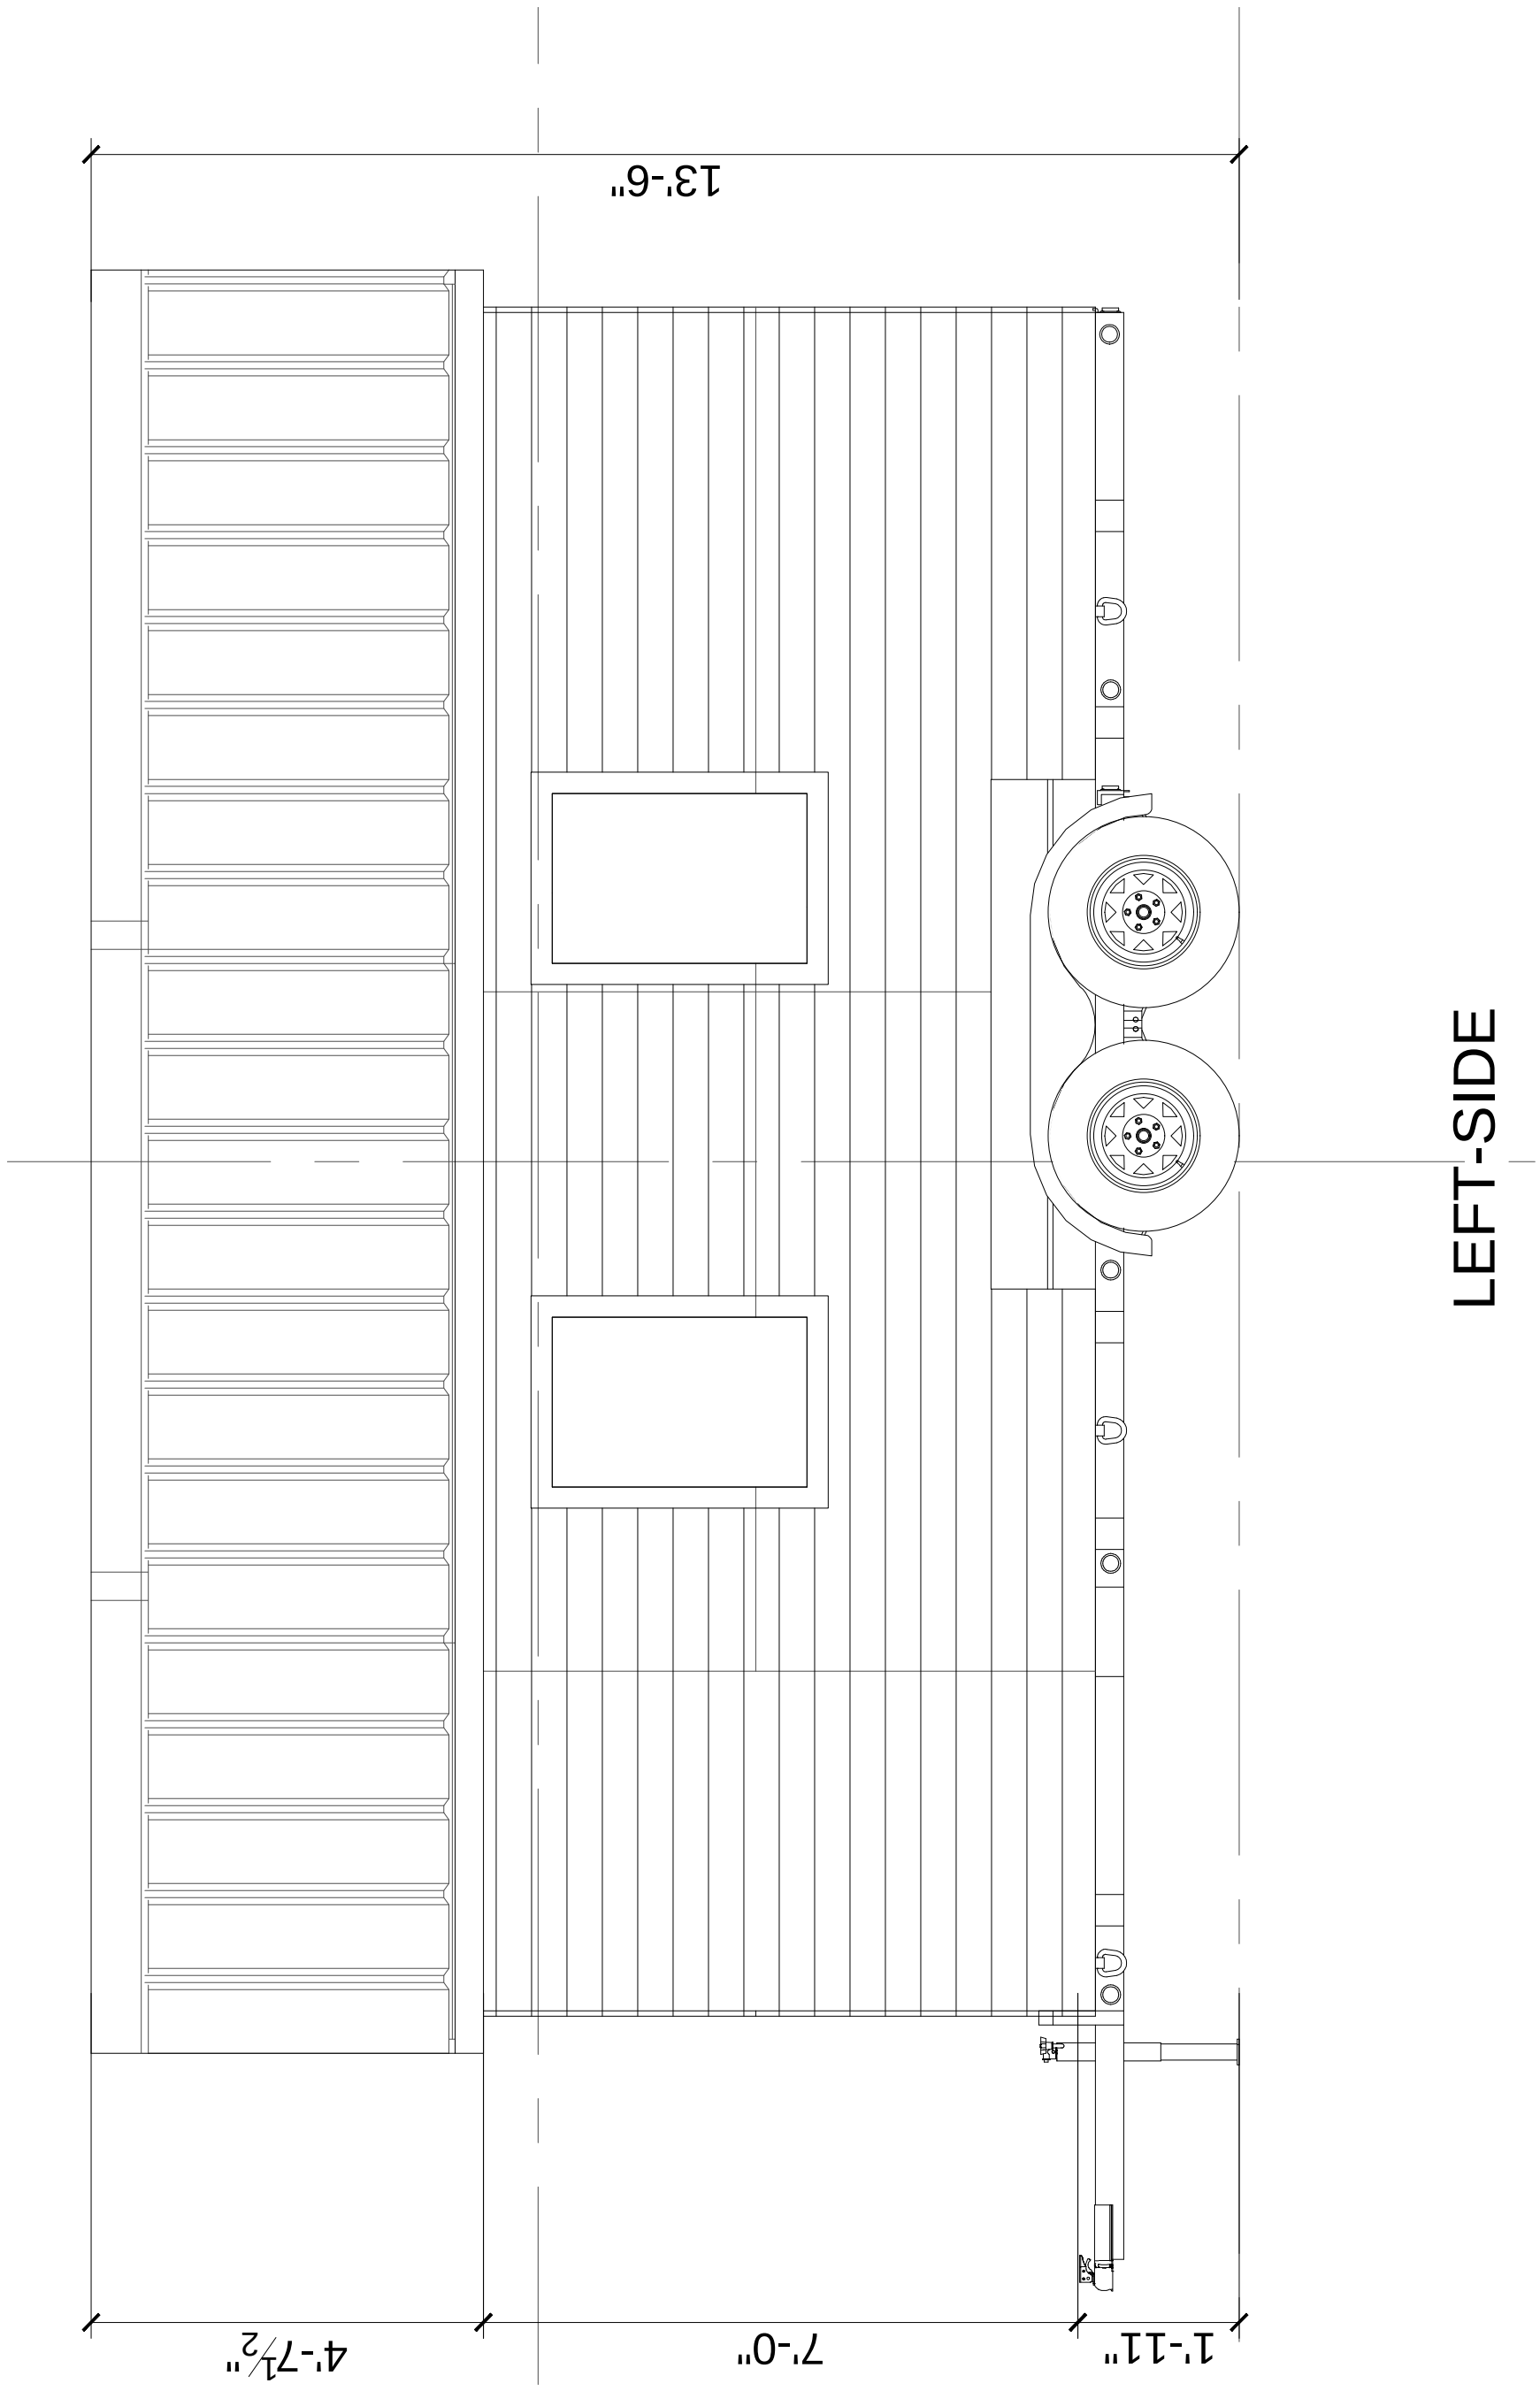

Gregory A. Black and Associates

Sheet No. 6 of 15

Remarks:

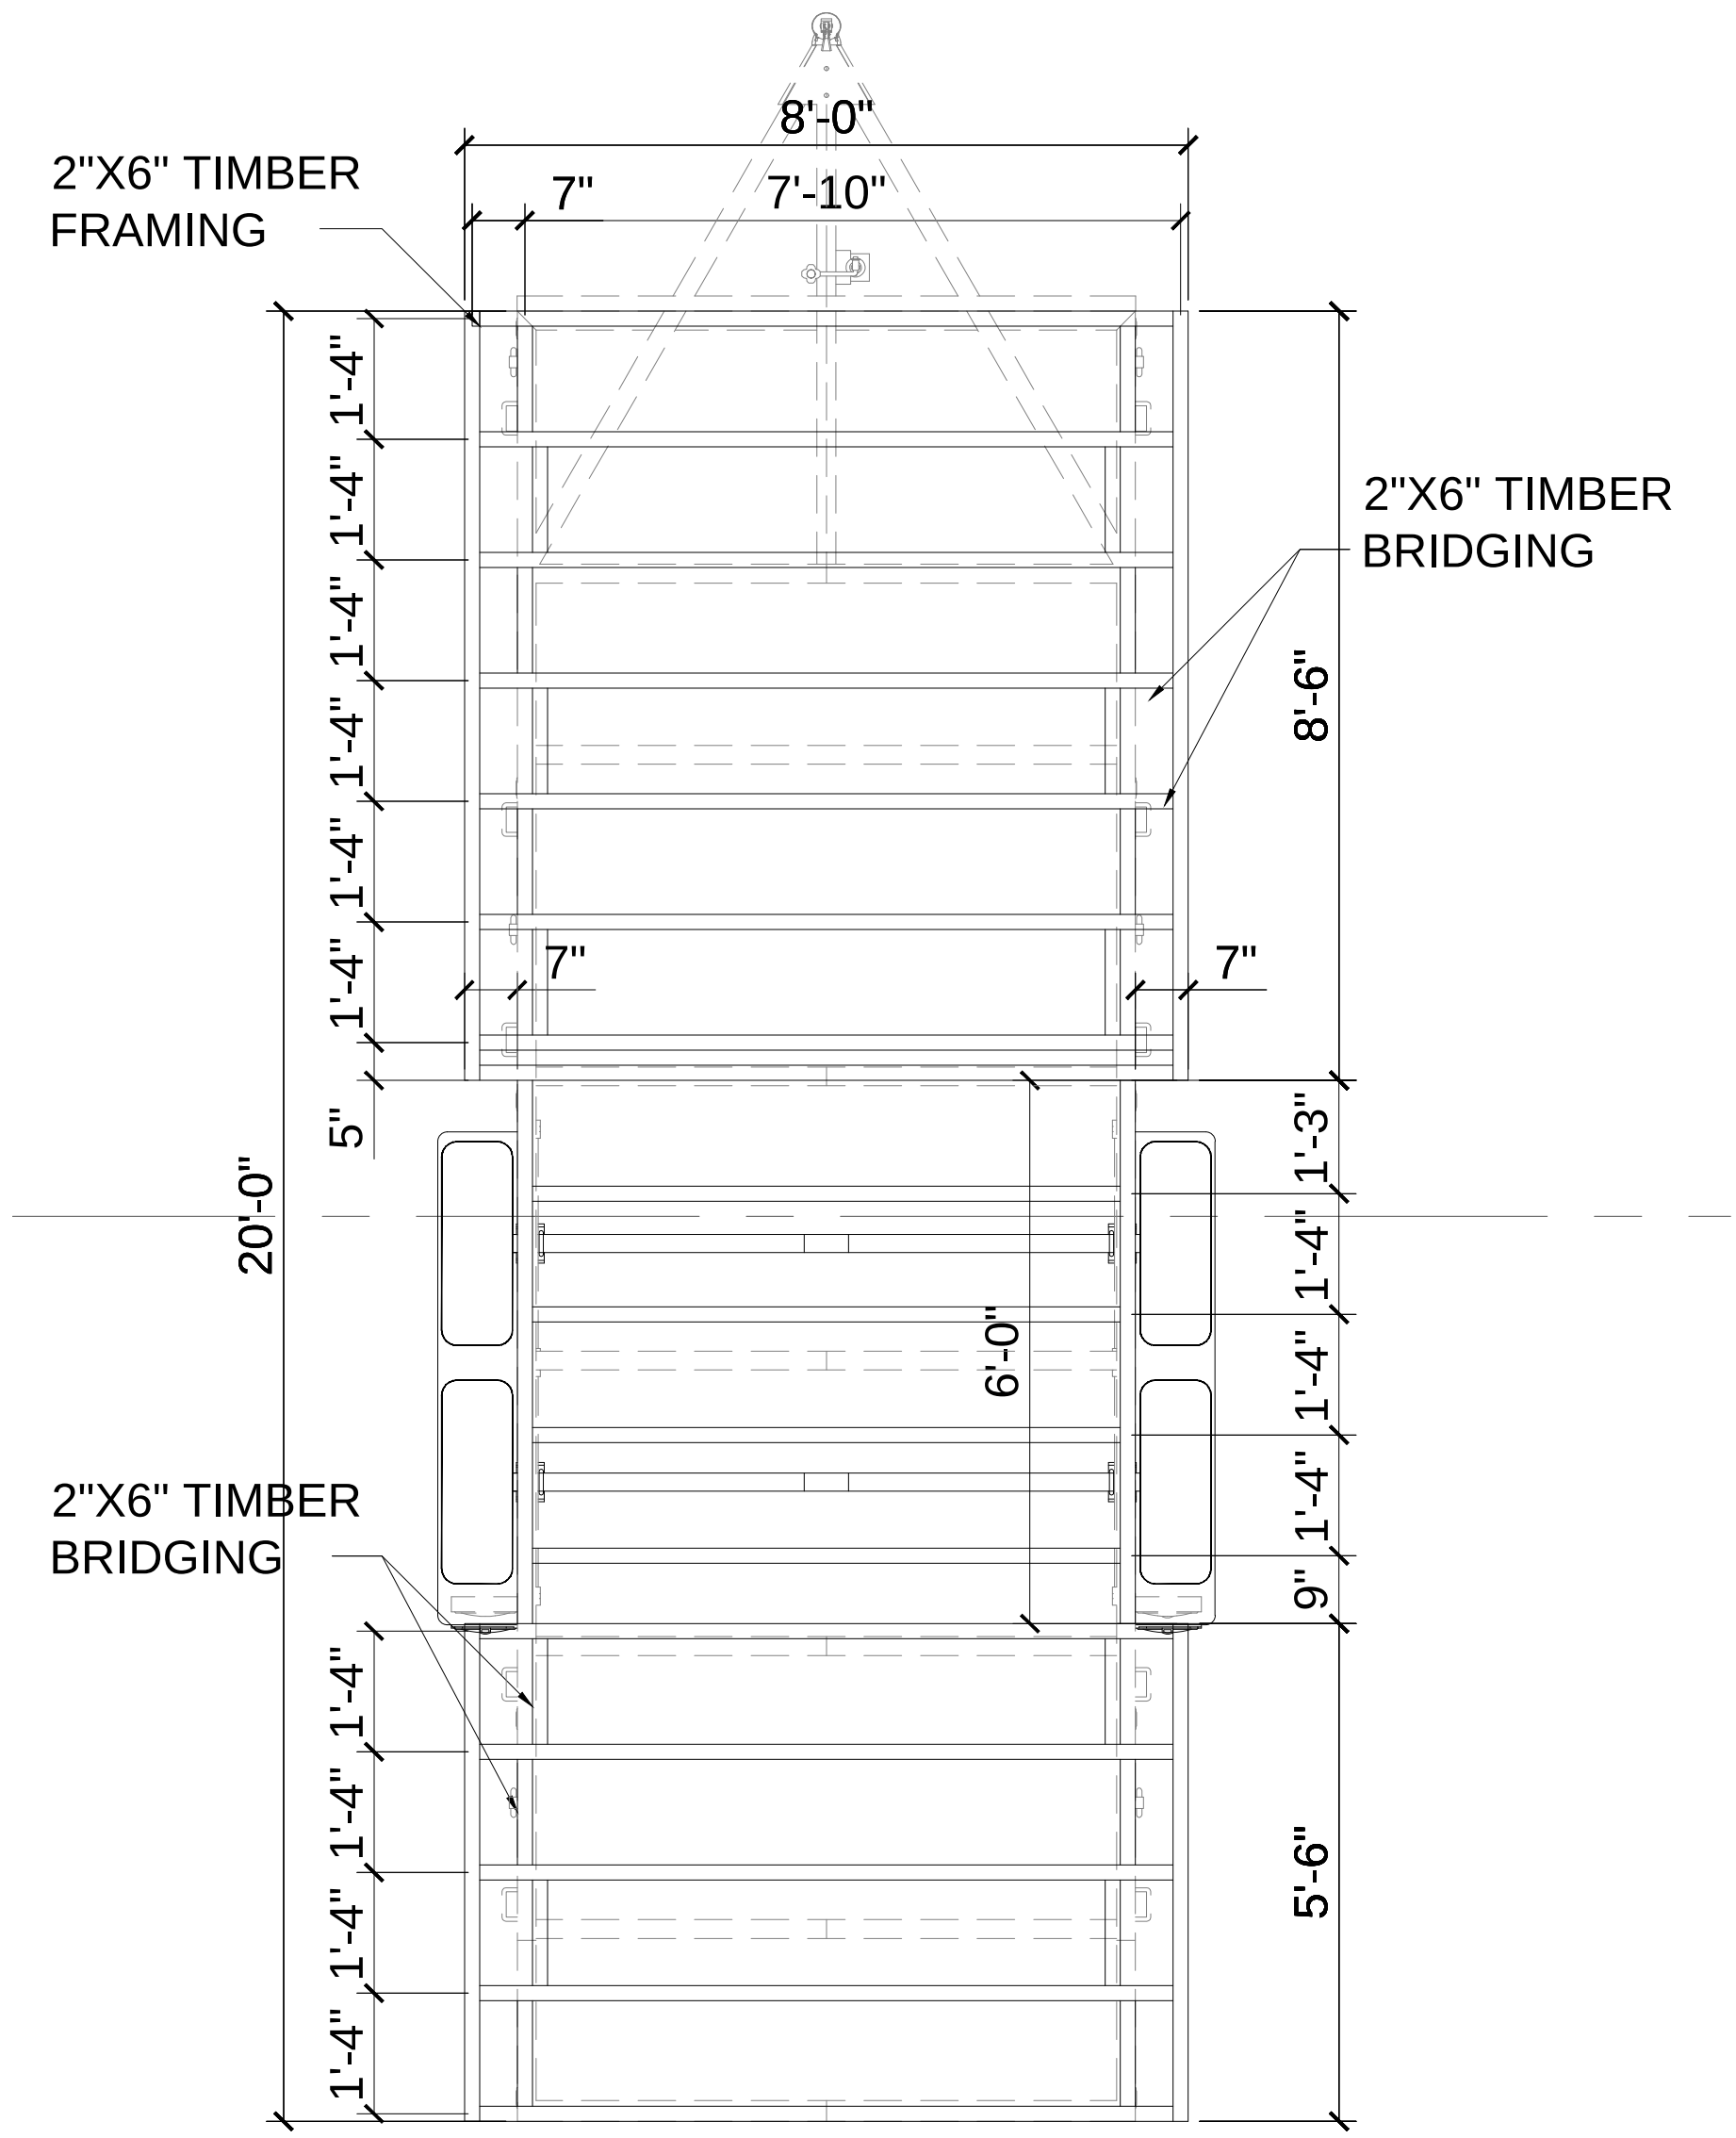

FLOOR FRAMING PLAN

	Gregory A. Black and Associates		Sheet No. 7 of 15
			Remarks:

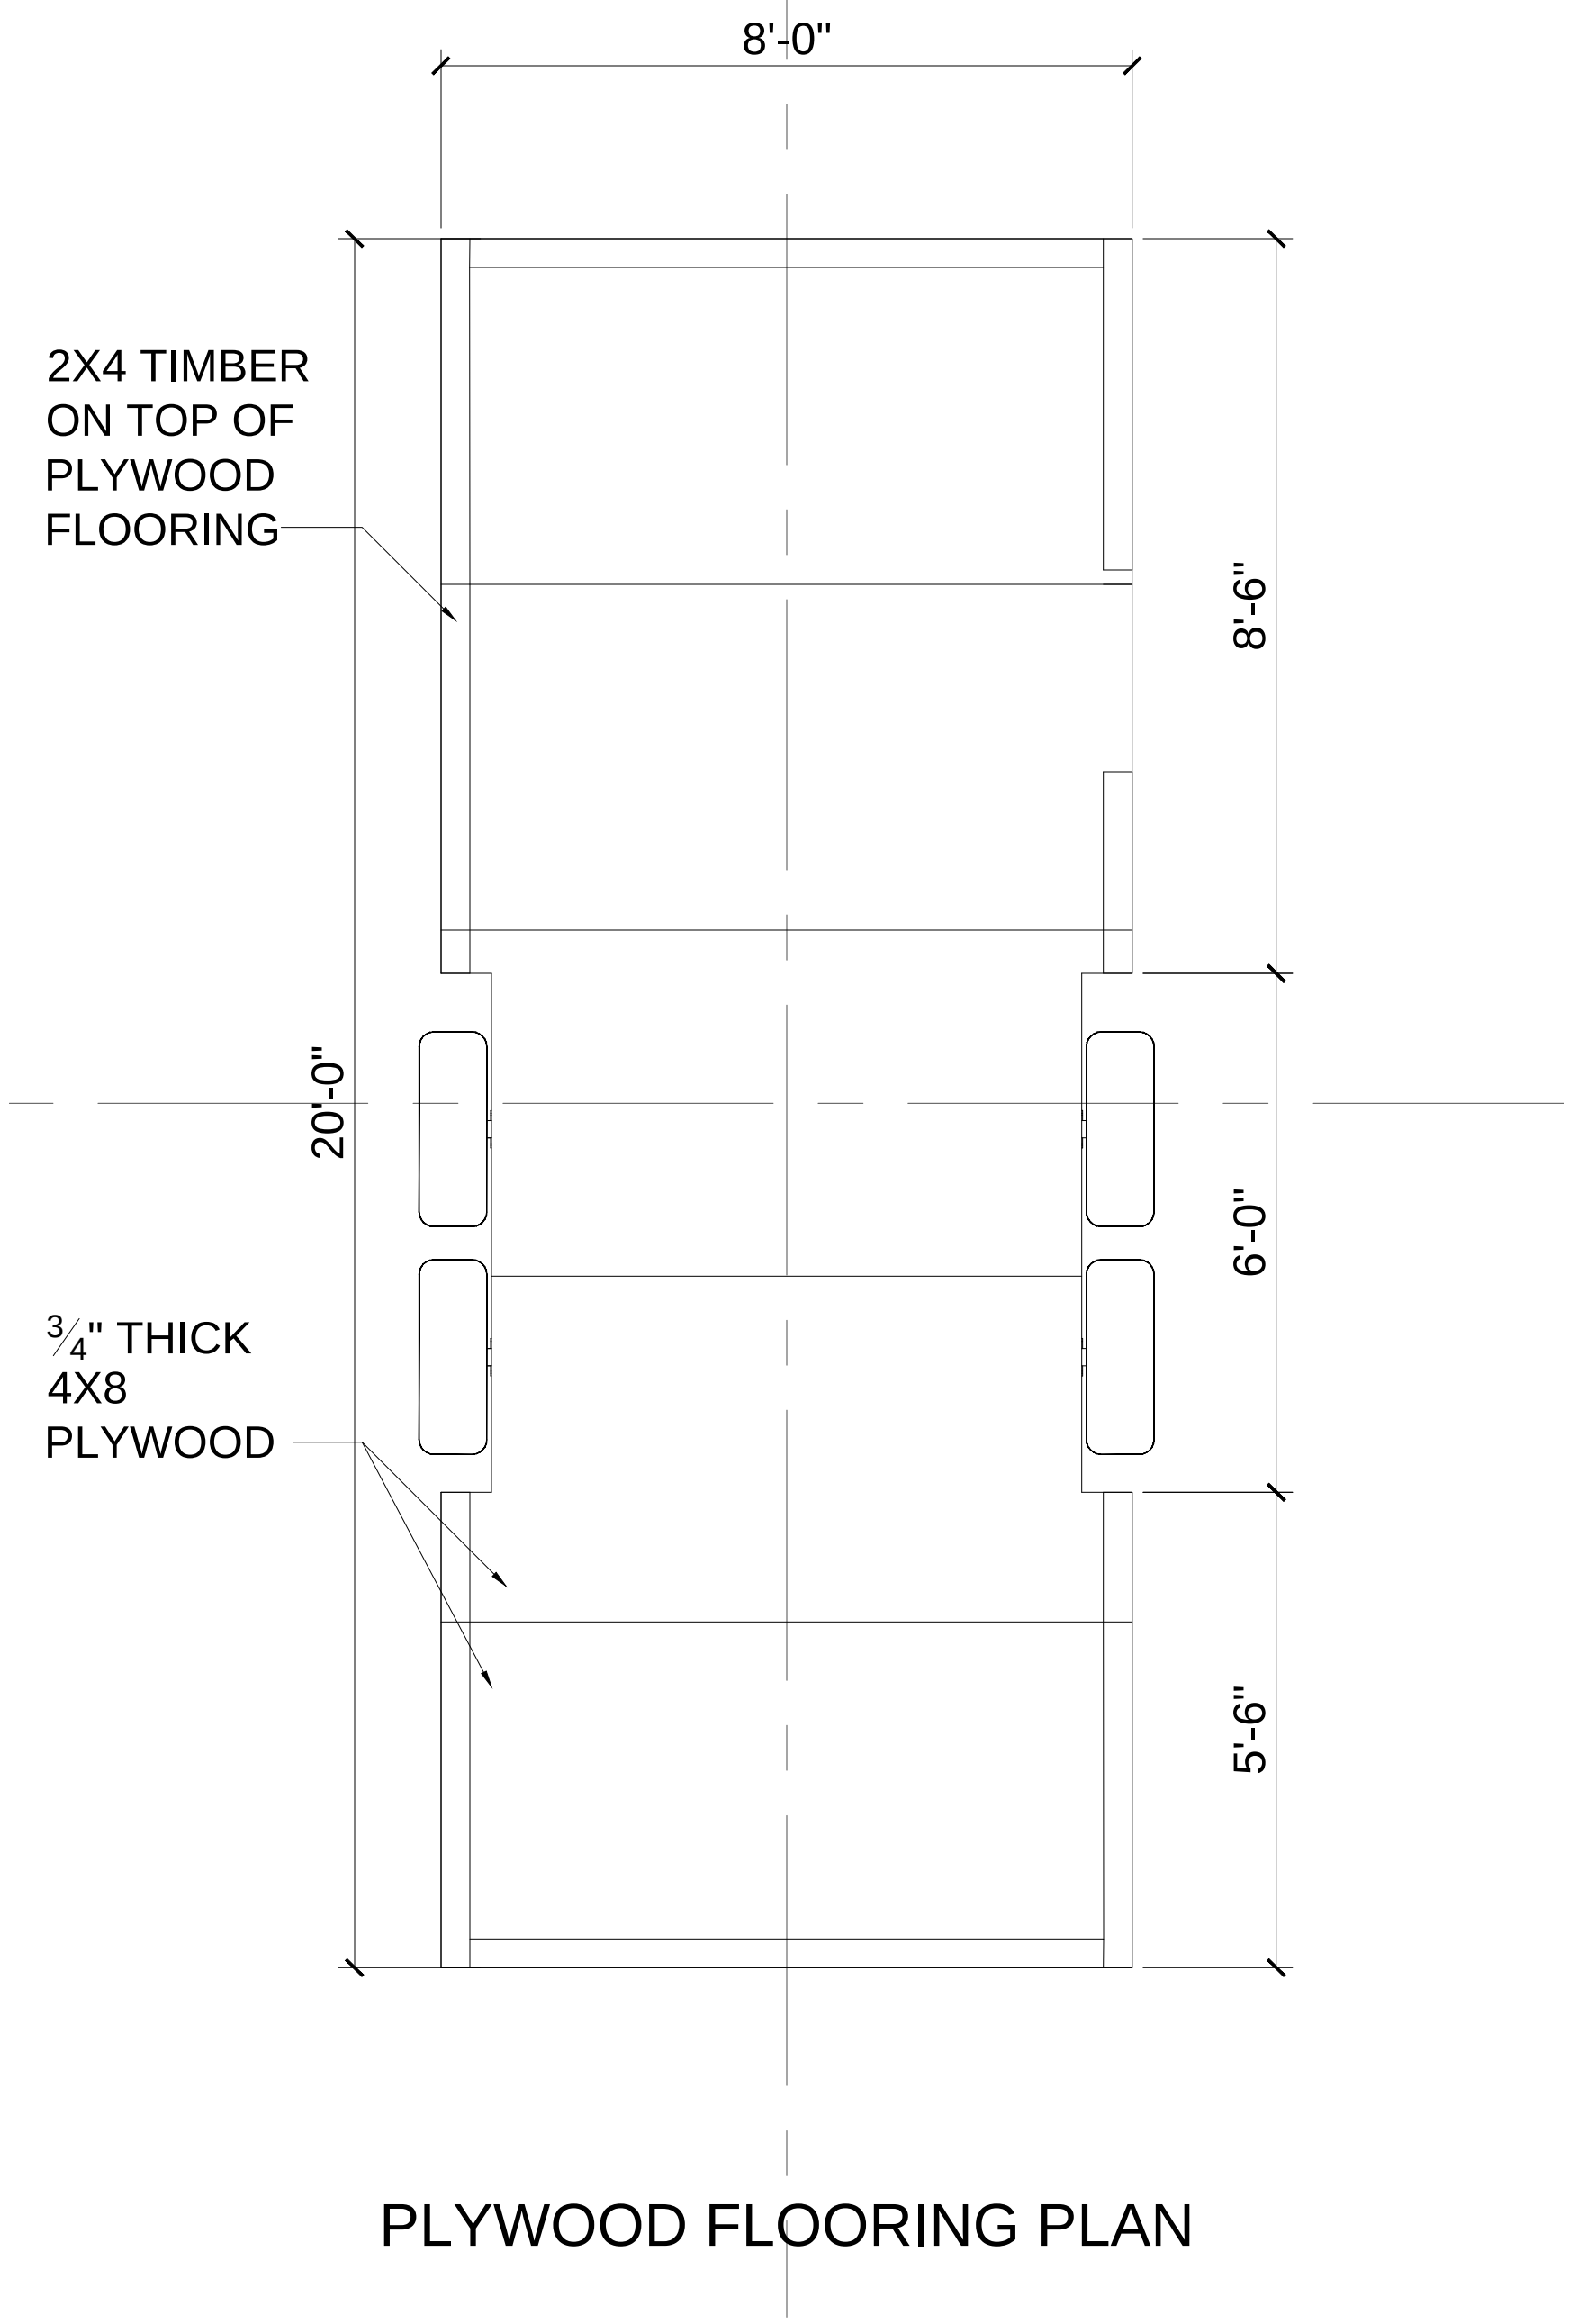

PLYWOOD FLOORING PLAN

	Gregory A. Black and Associates		Sheet No. 8 of 15
			Remarks:

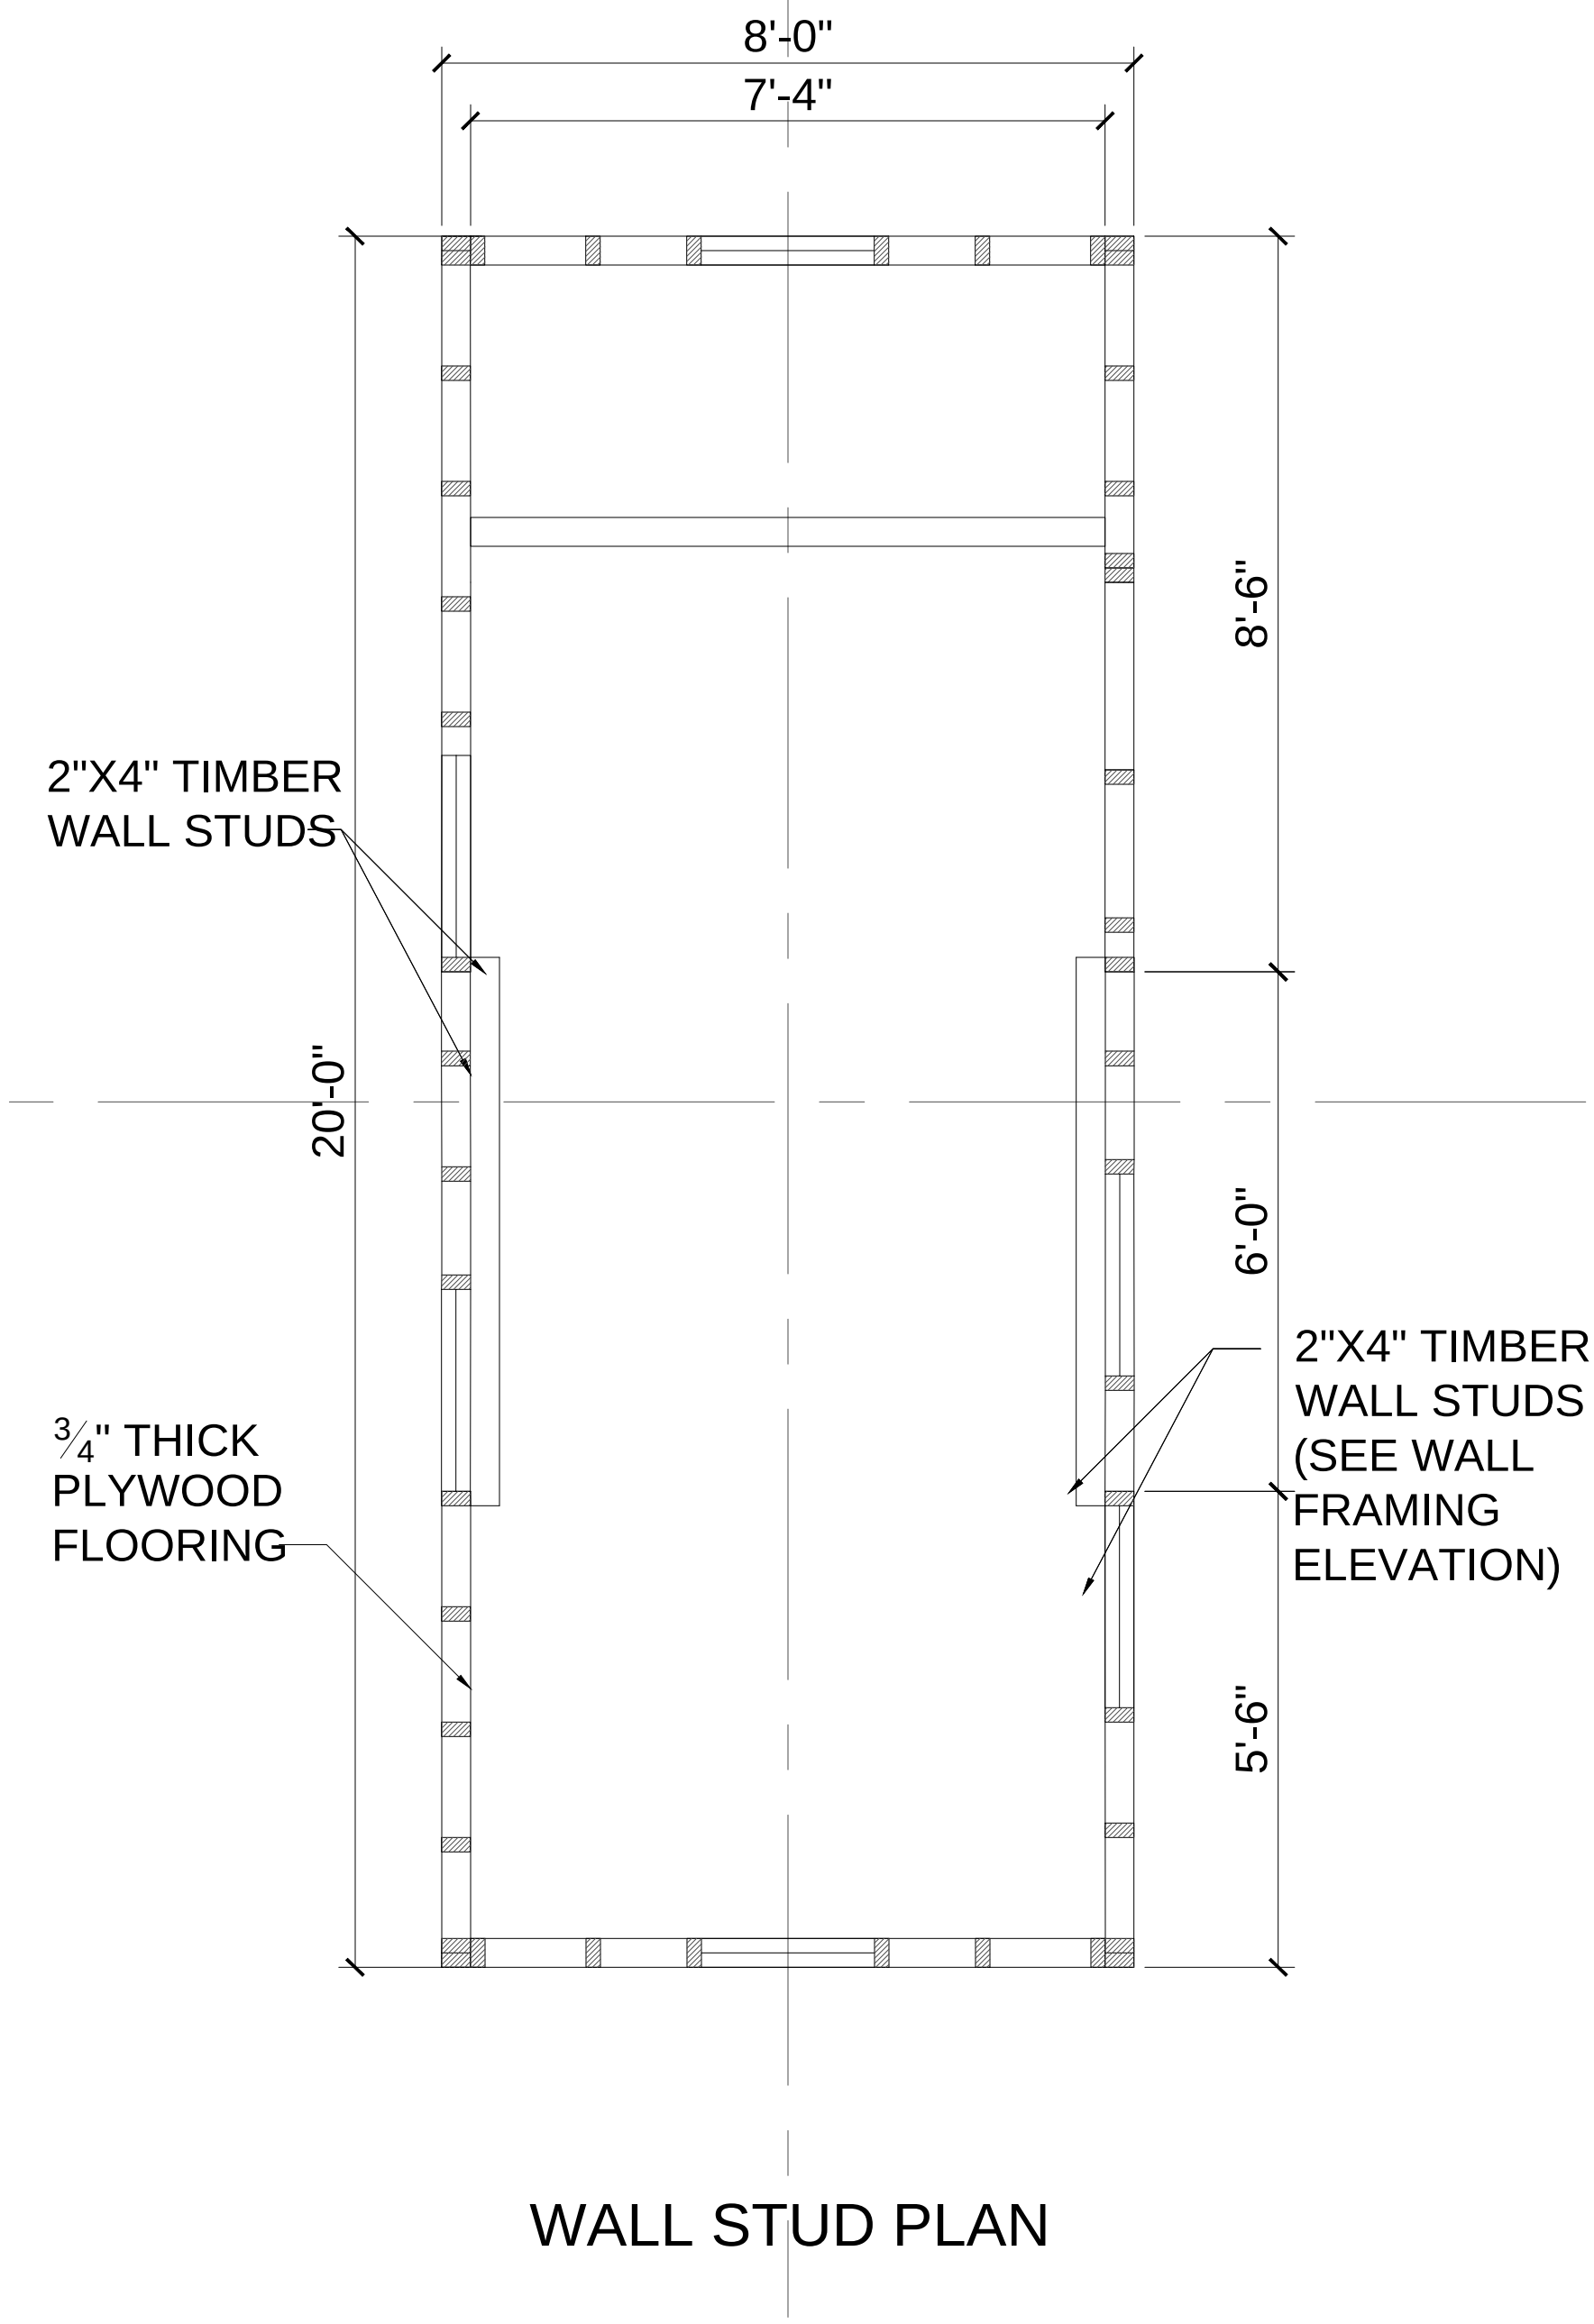

WALL STUD PLAN

	Gregory A. Black and Associates		Sheet No. 9 of 15
			Remarks:

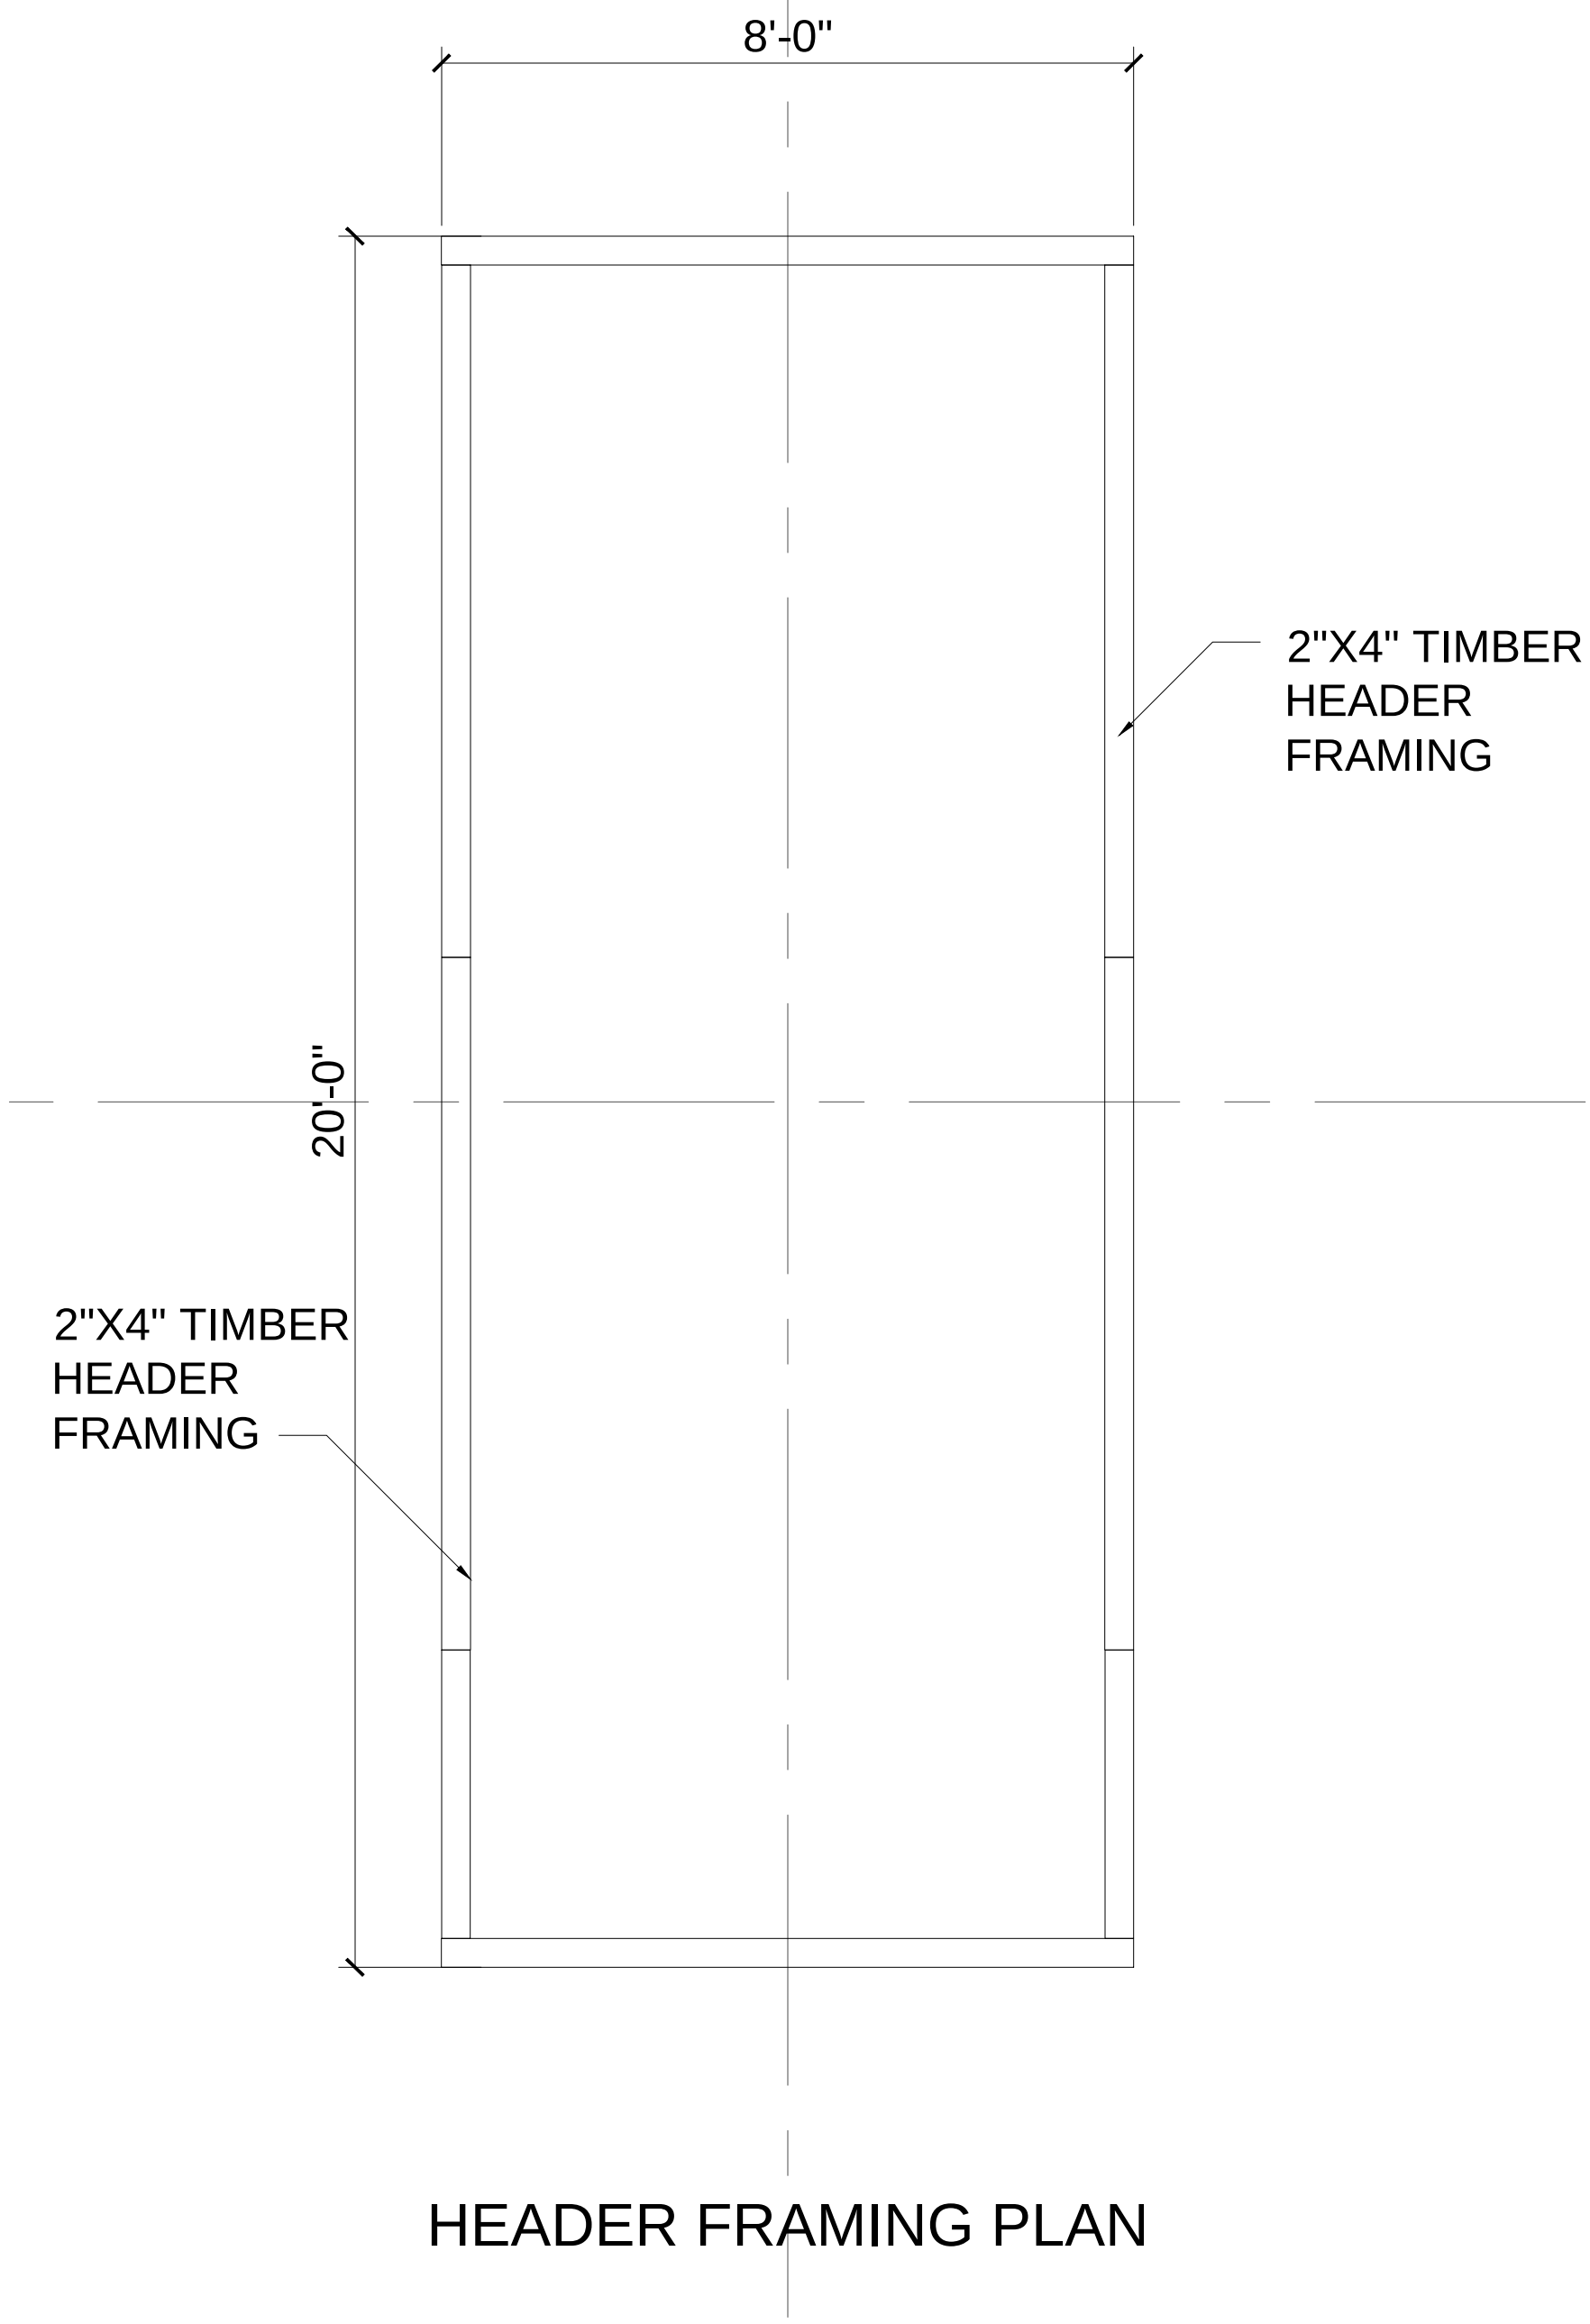

HEADER FRAMING PLAN

	Gregory A. Black and Associates		Sheet No. 10 of 15
			Remarks:

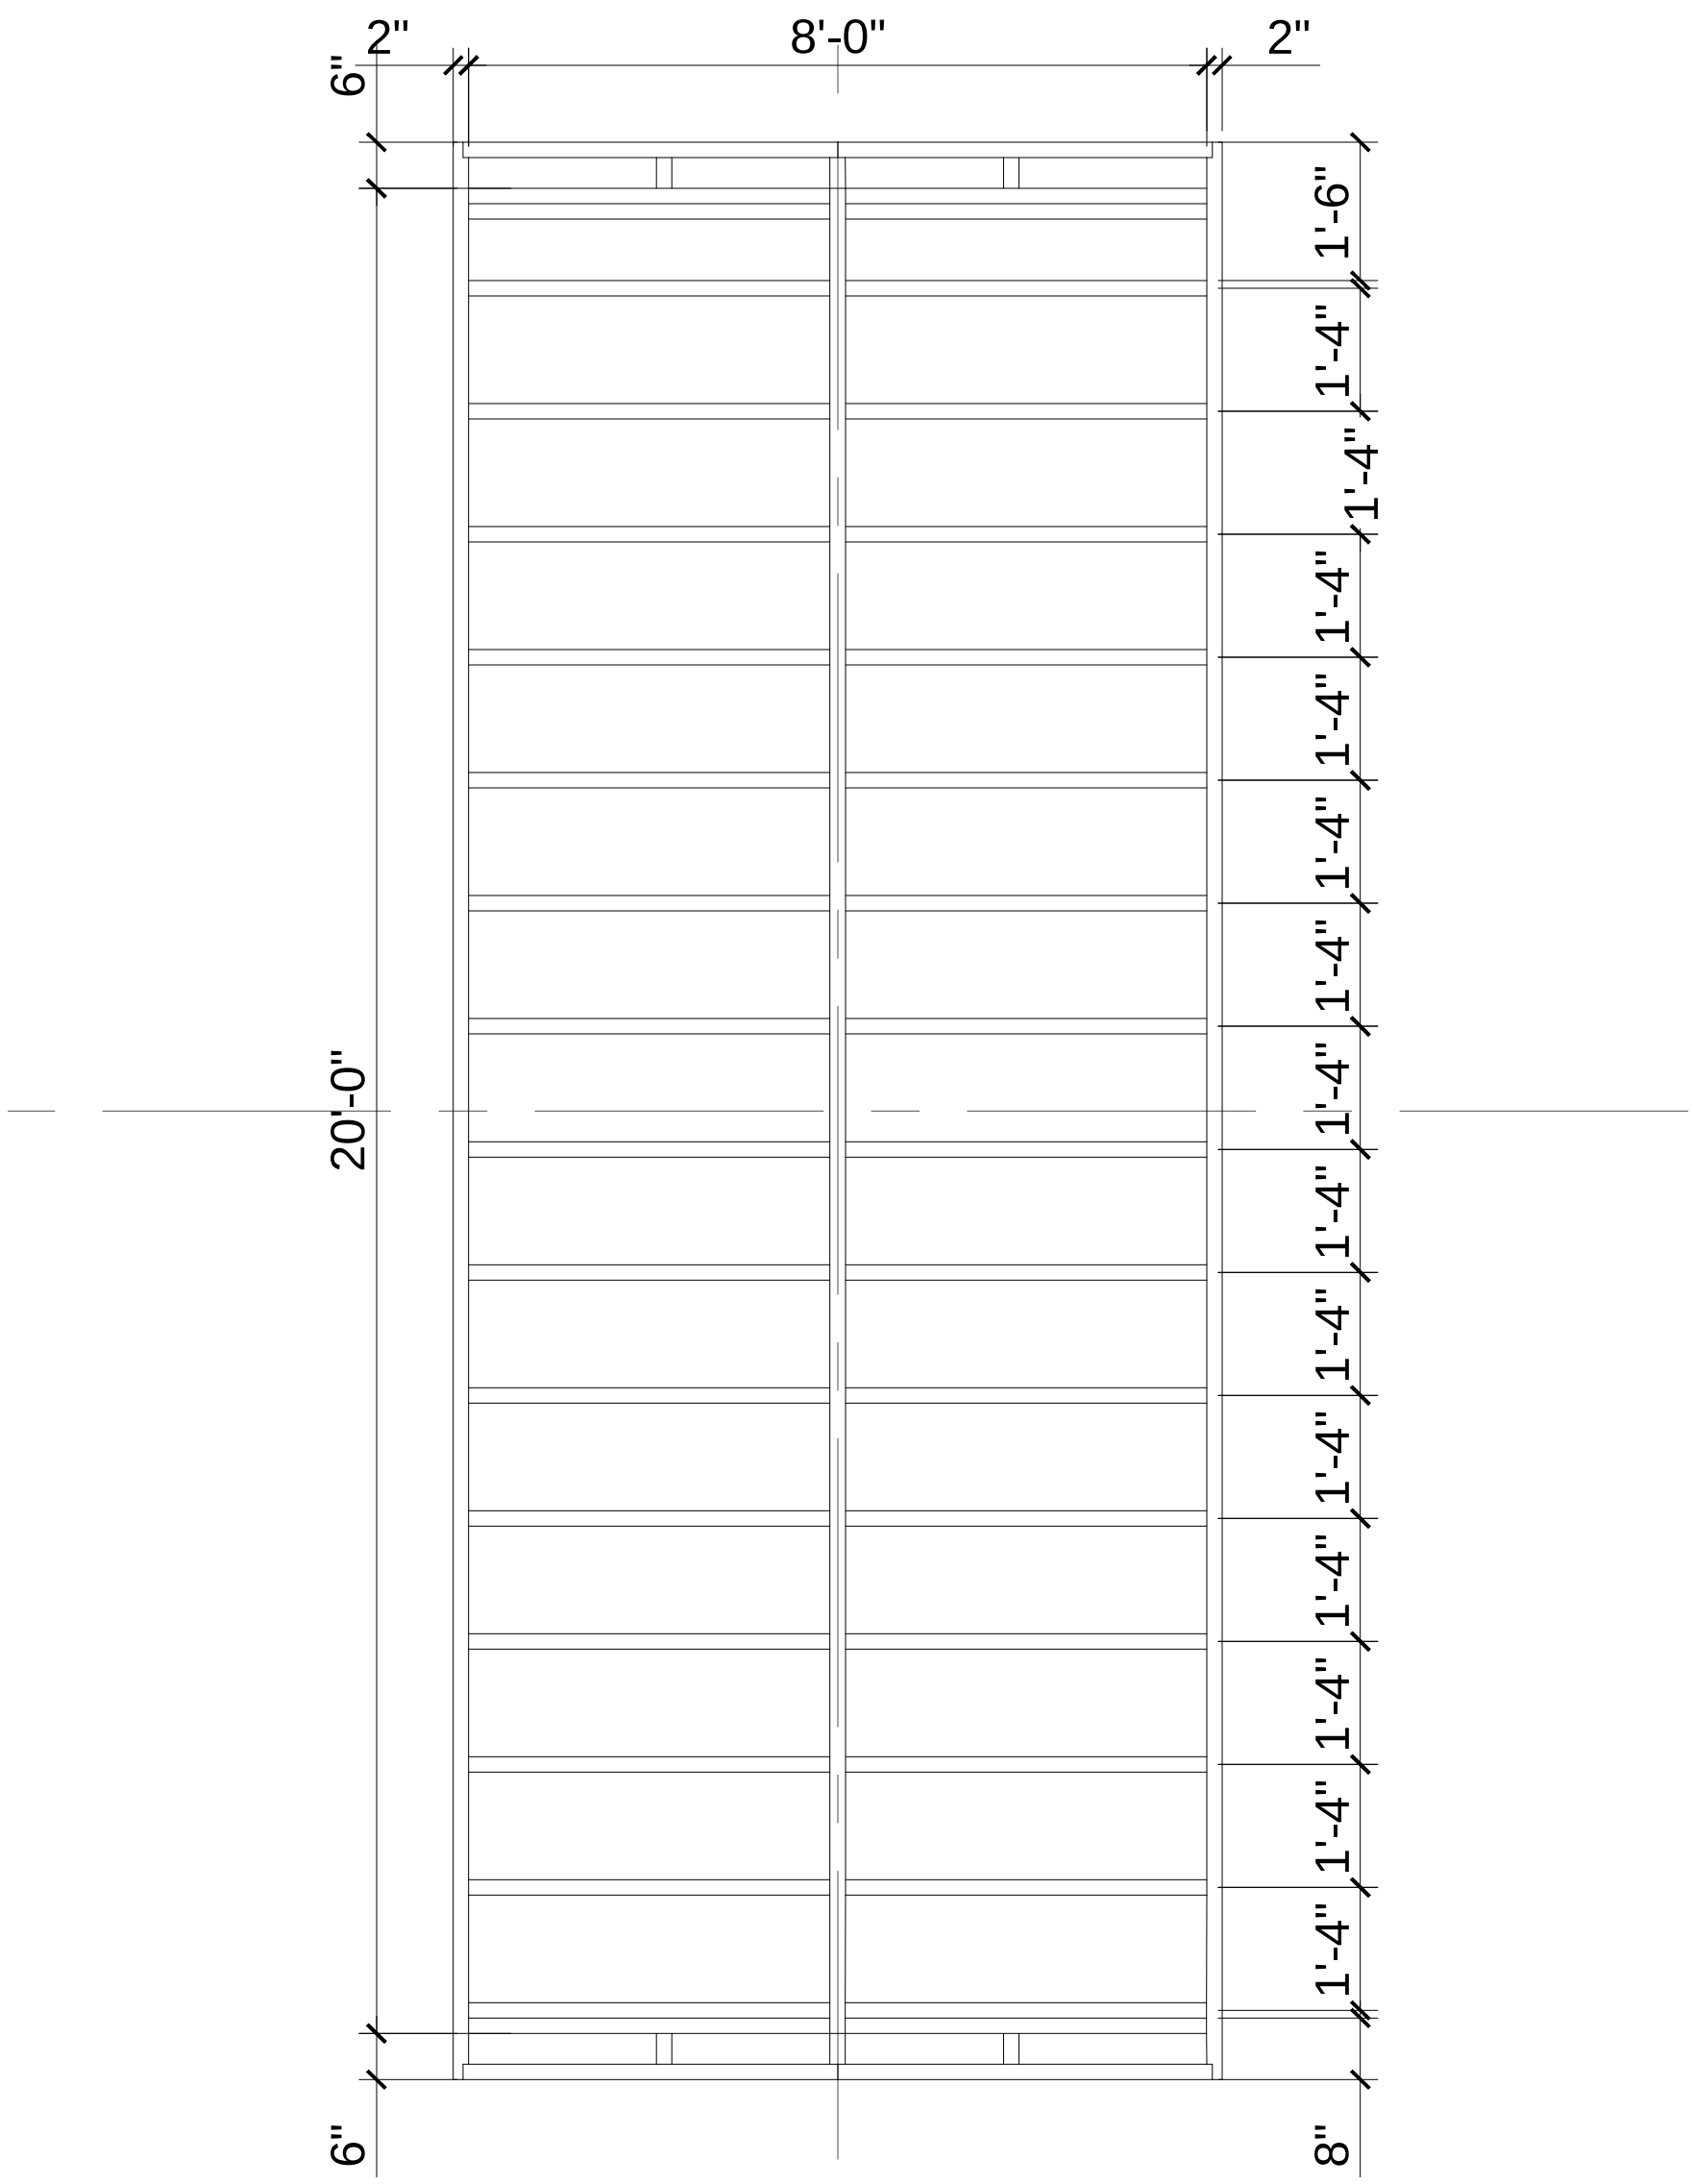

ROOF FRAMING PLAN

	Gregory A. Black and Associates		Sheet No. 11 of 15
			Remarks:

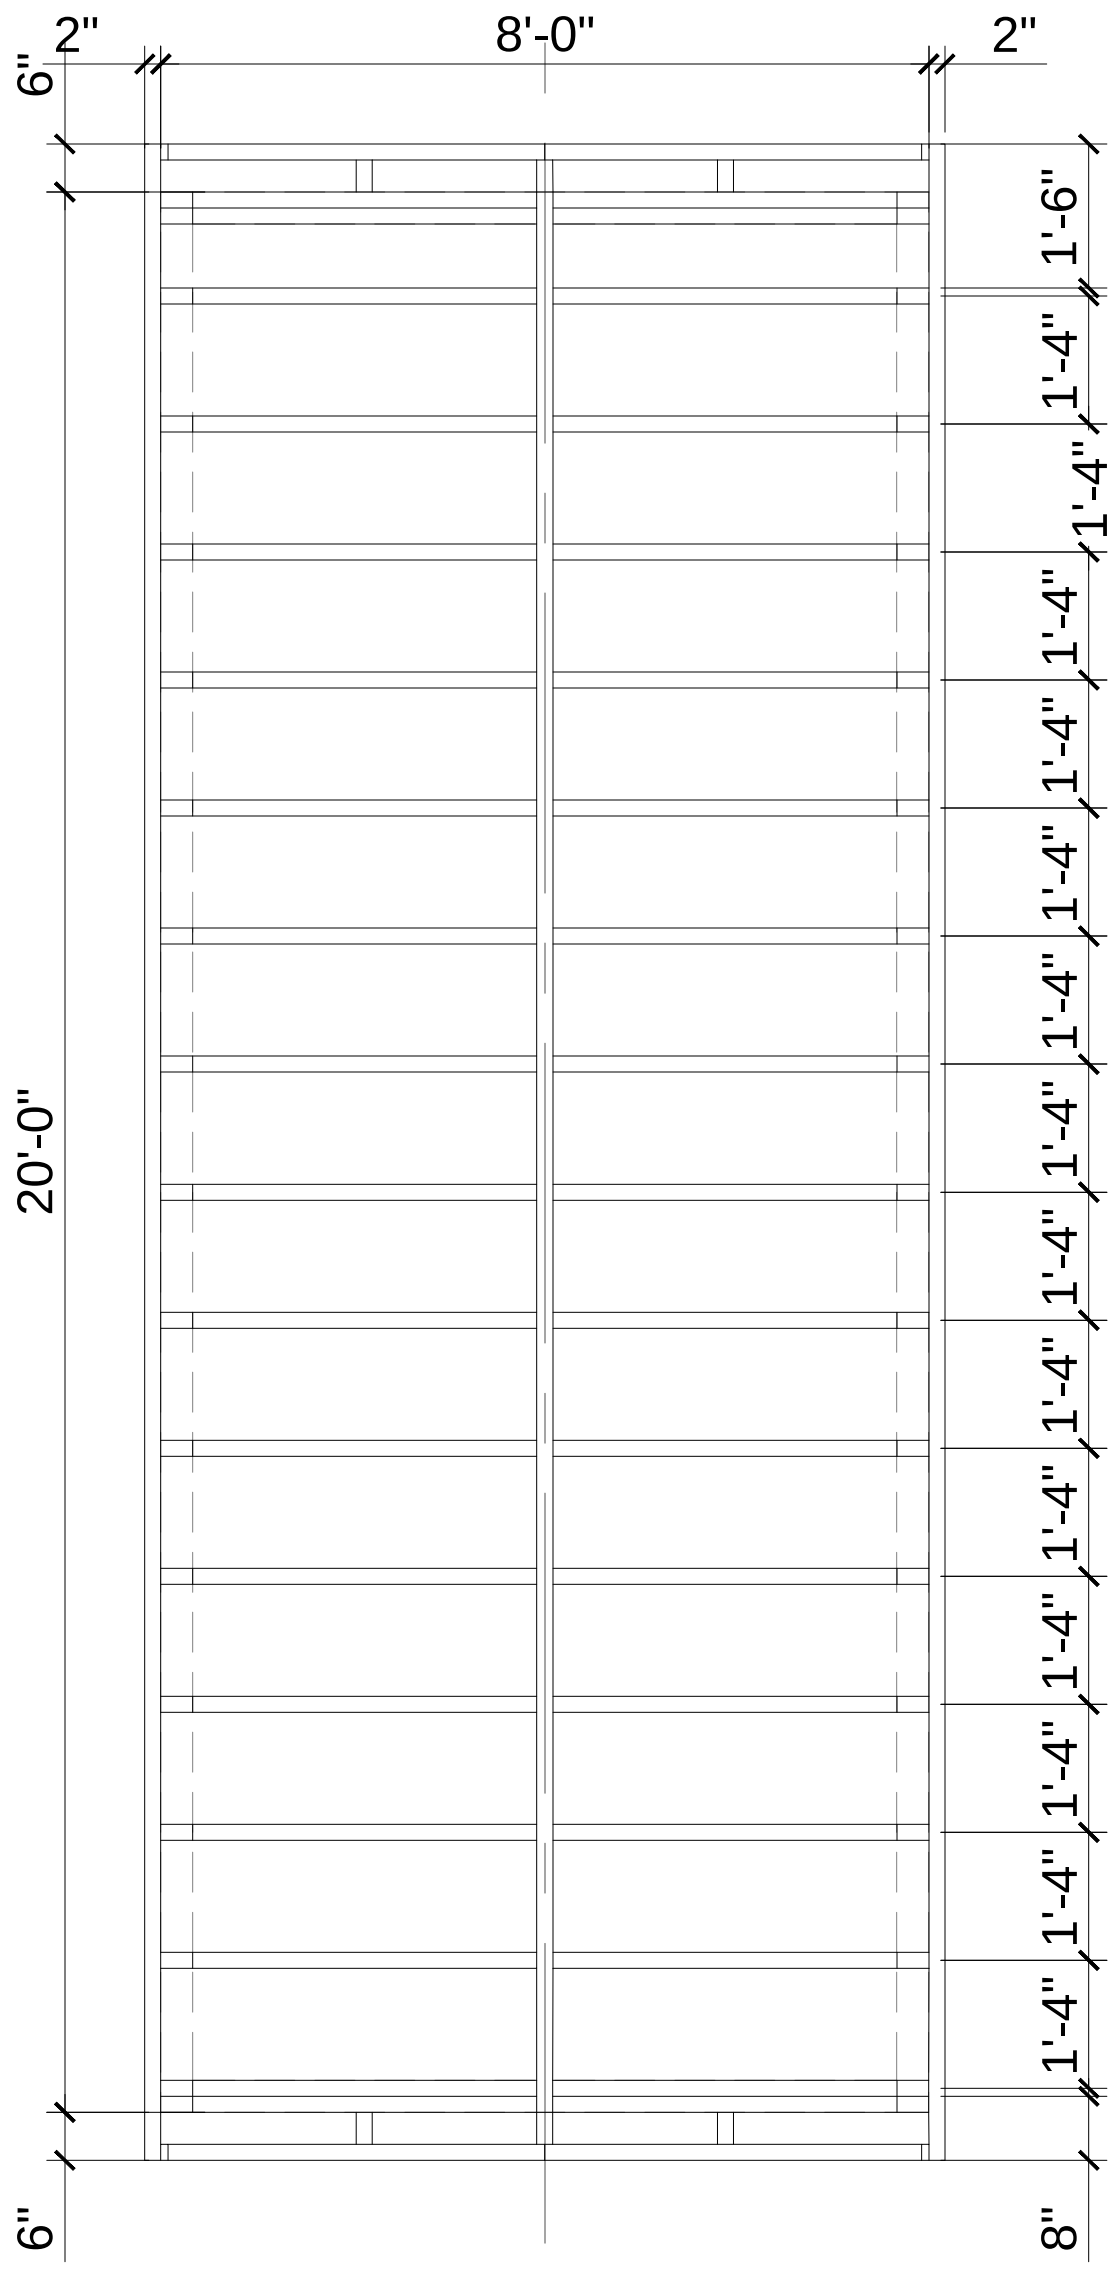

REFLECTED CEILING PLAN

Gregory A. Black and Associates

Sheet No. 12 of 15

Remarks:

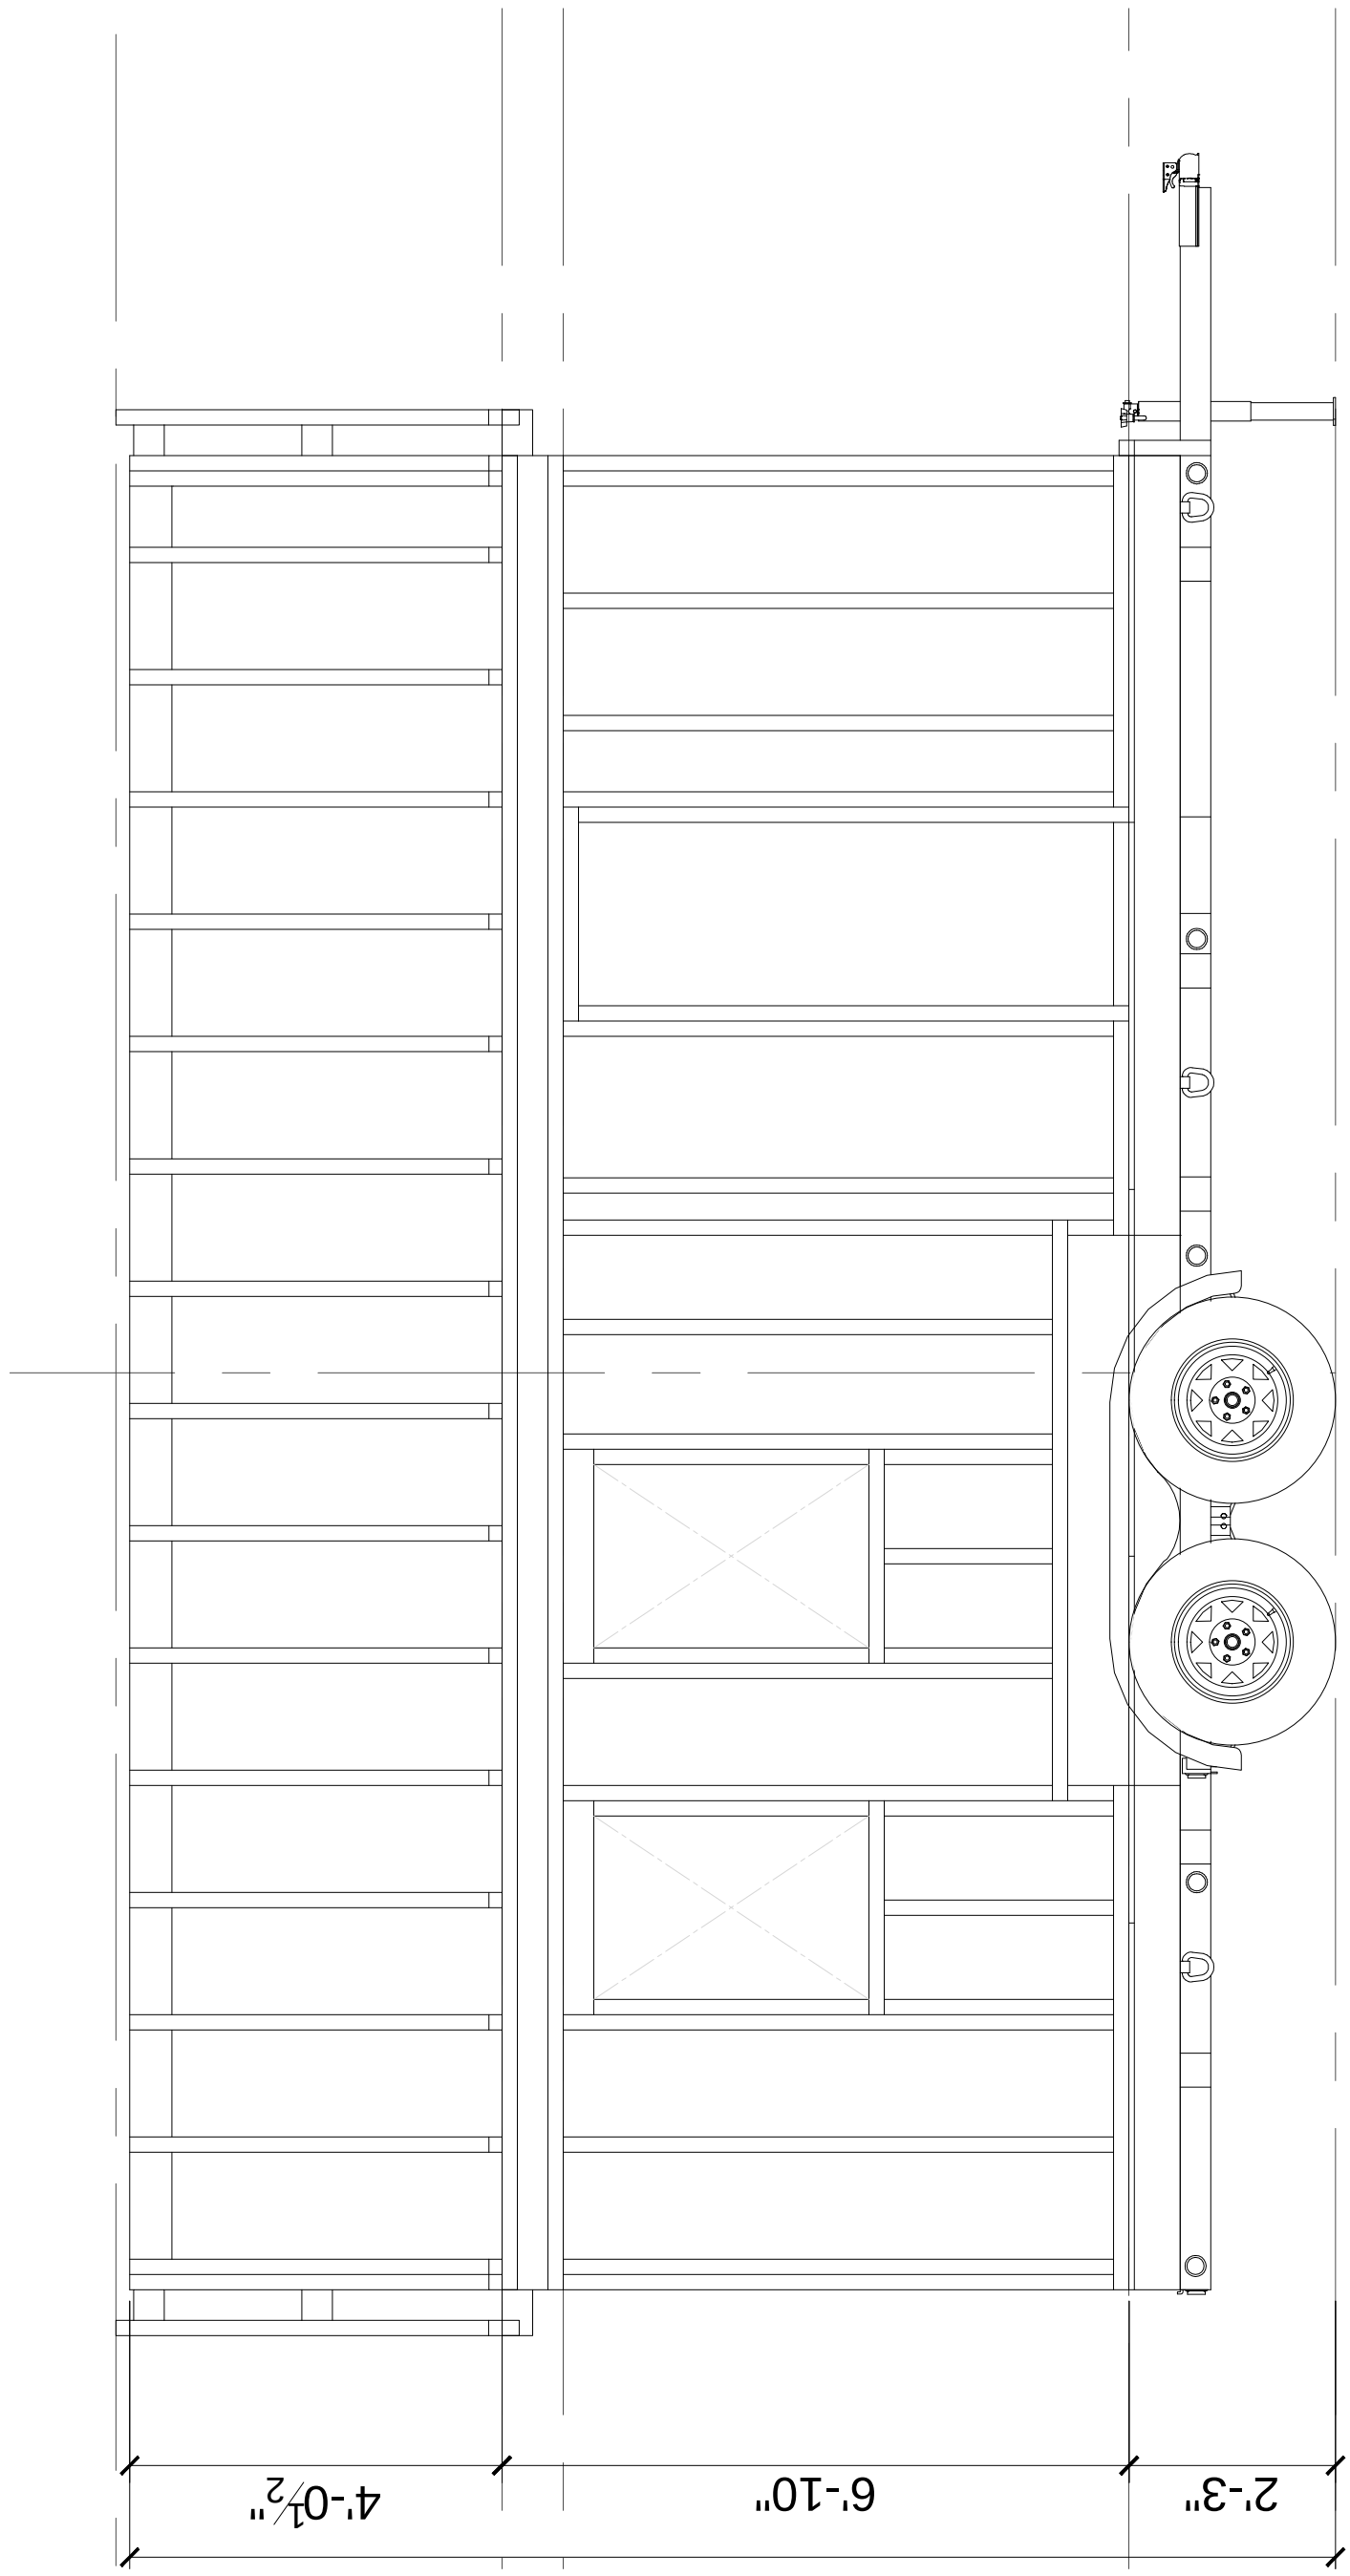

WALL FRAMING RIGHT SIDE ELEVATION

Gregory A. Black and Associates

Sheet No. 13 of 15

Remarks:

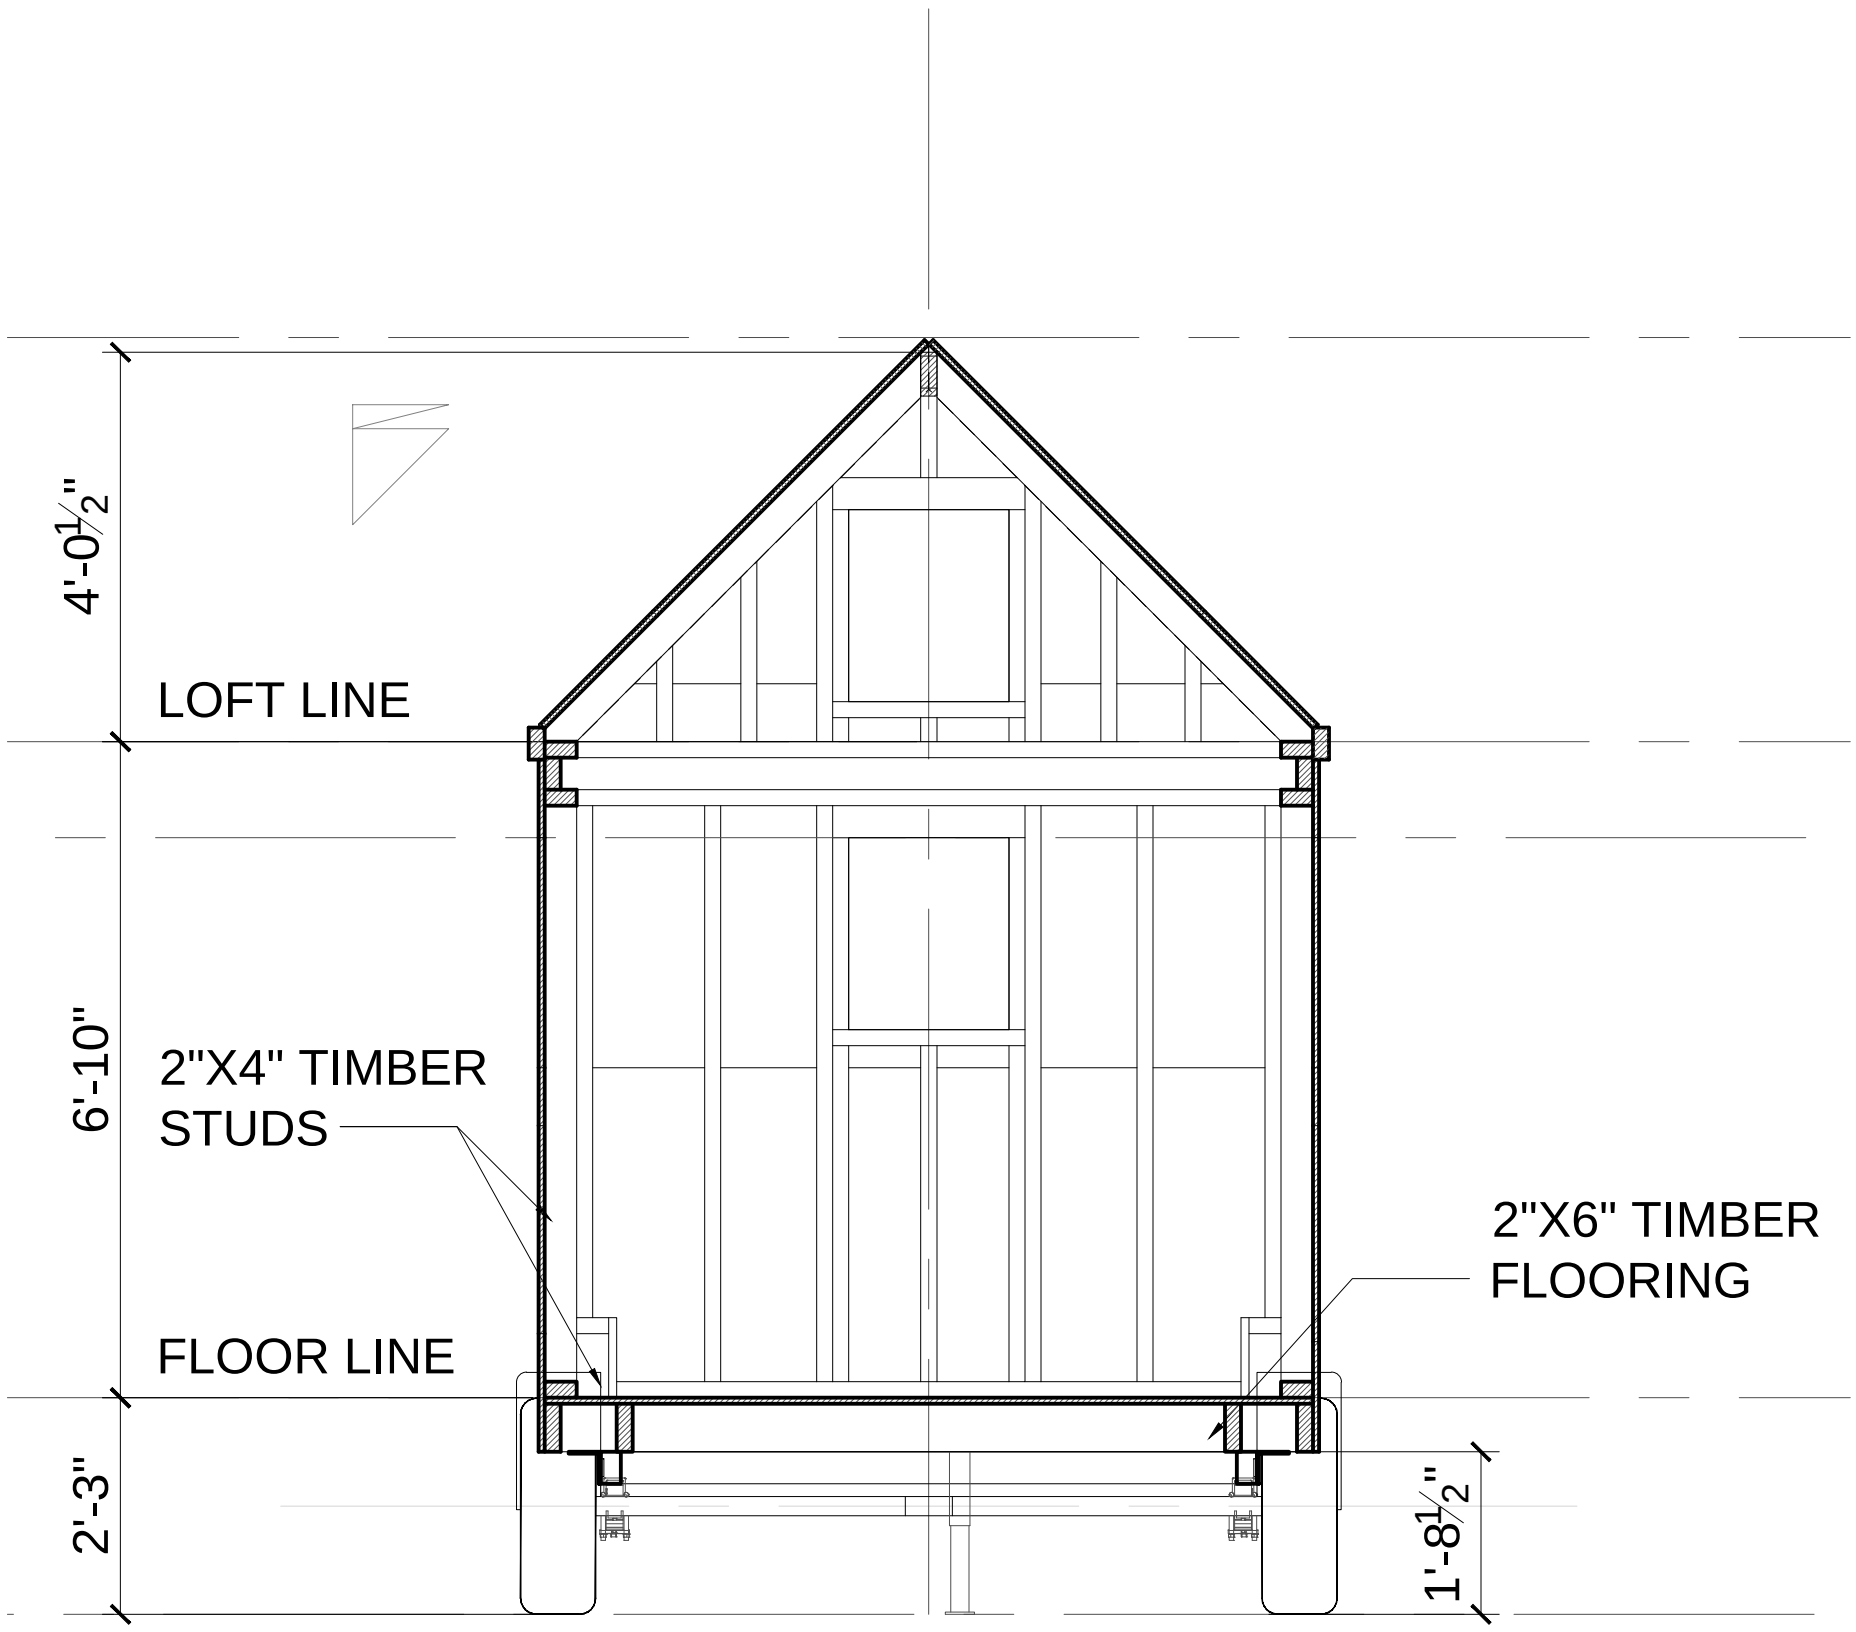

FRAMING ELEVATION

	Gregory A. Black and Associates		Sheet No. 14 of 15
			Remarks:

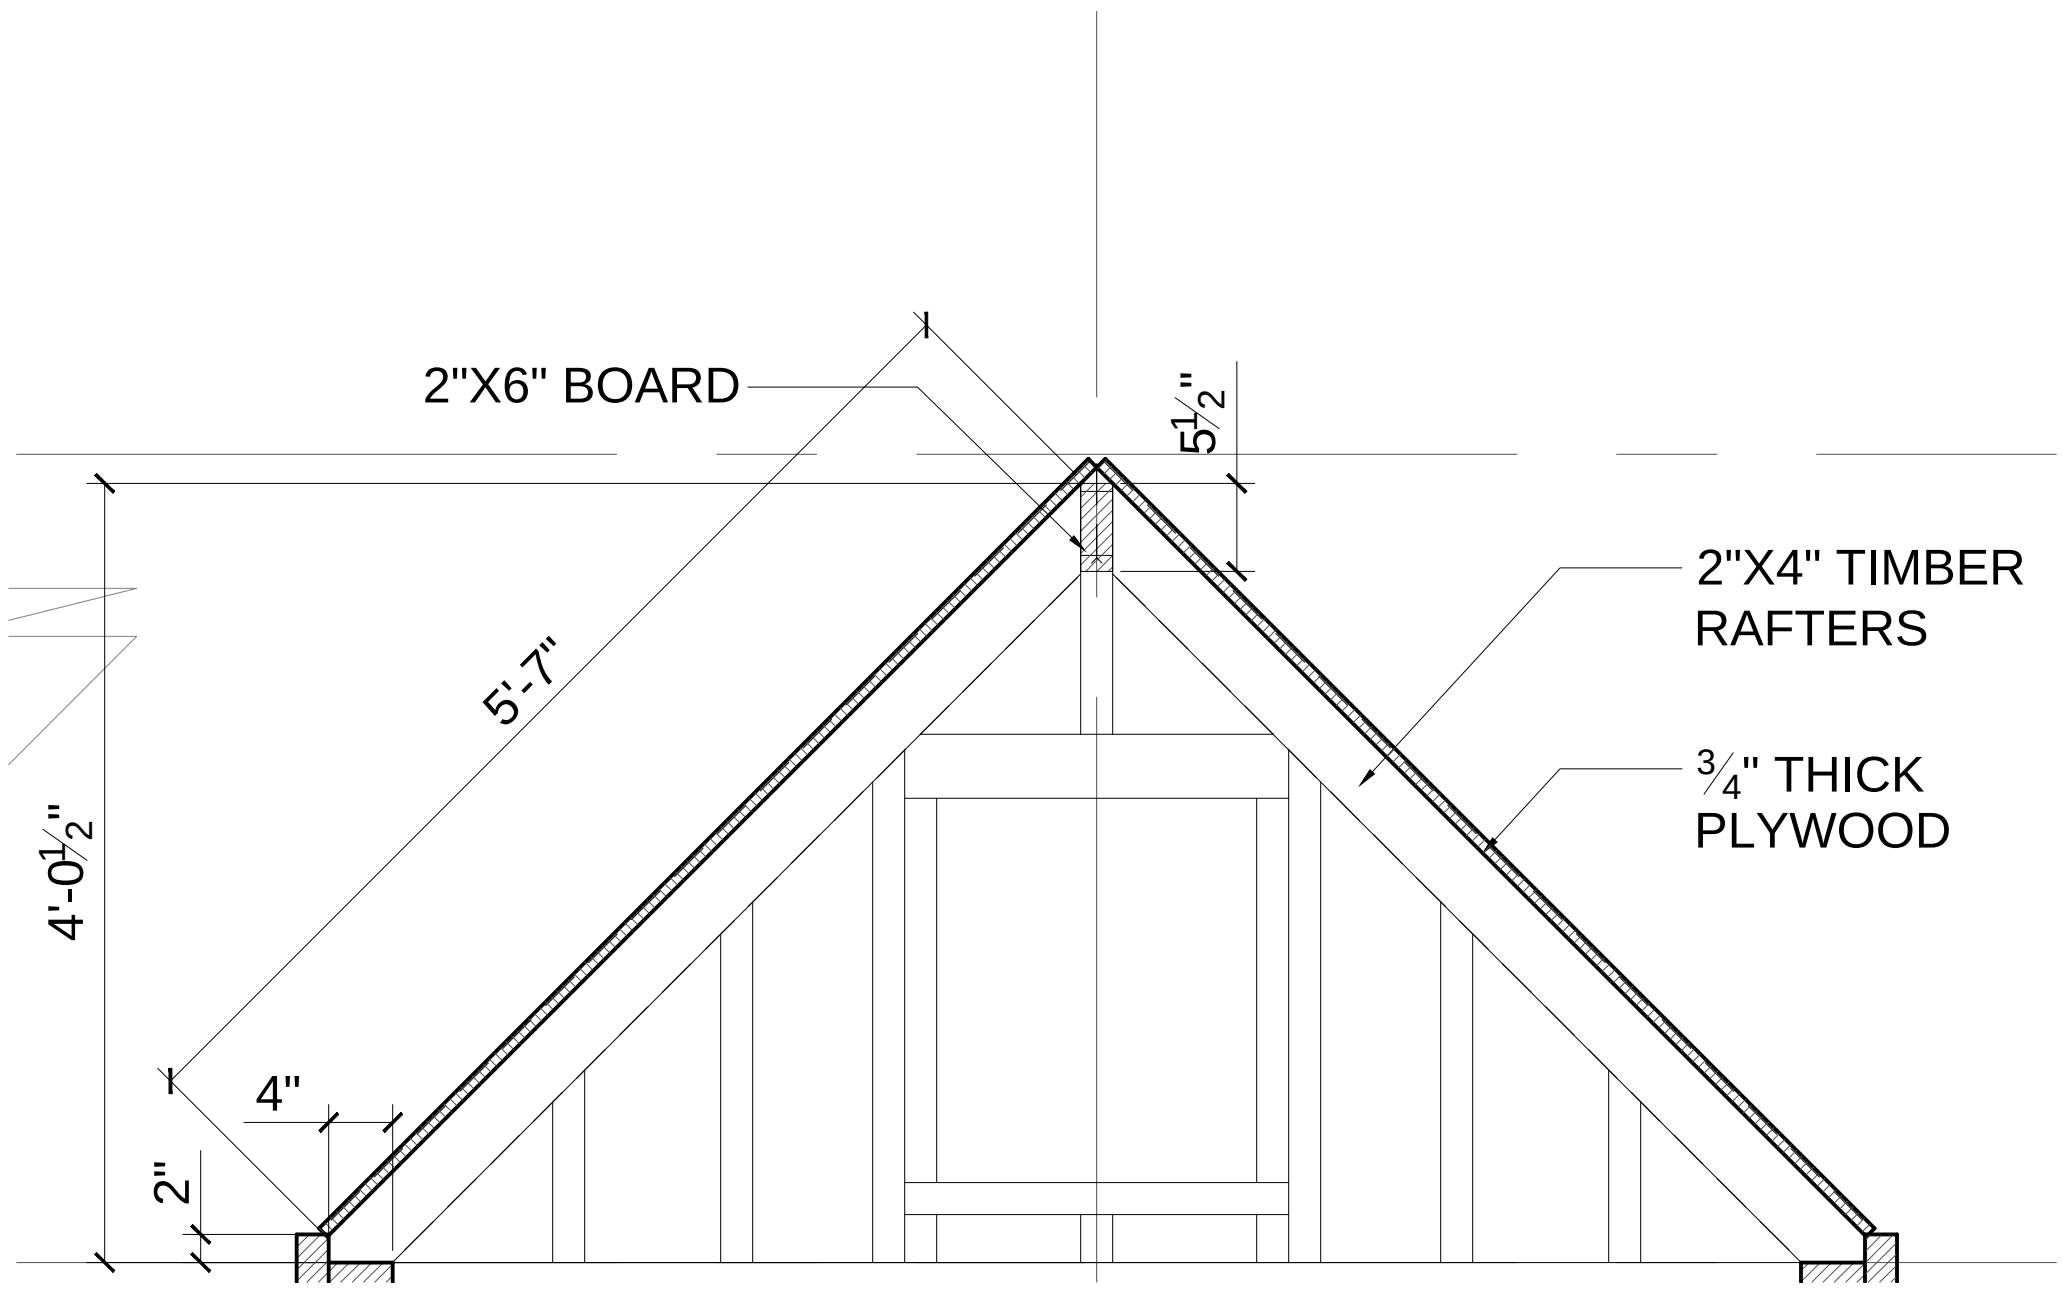

RAFTER DETAILS

Gregory A. Black and Associates

Sheet No. 15 of 15

Remarks: