
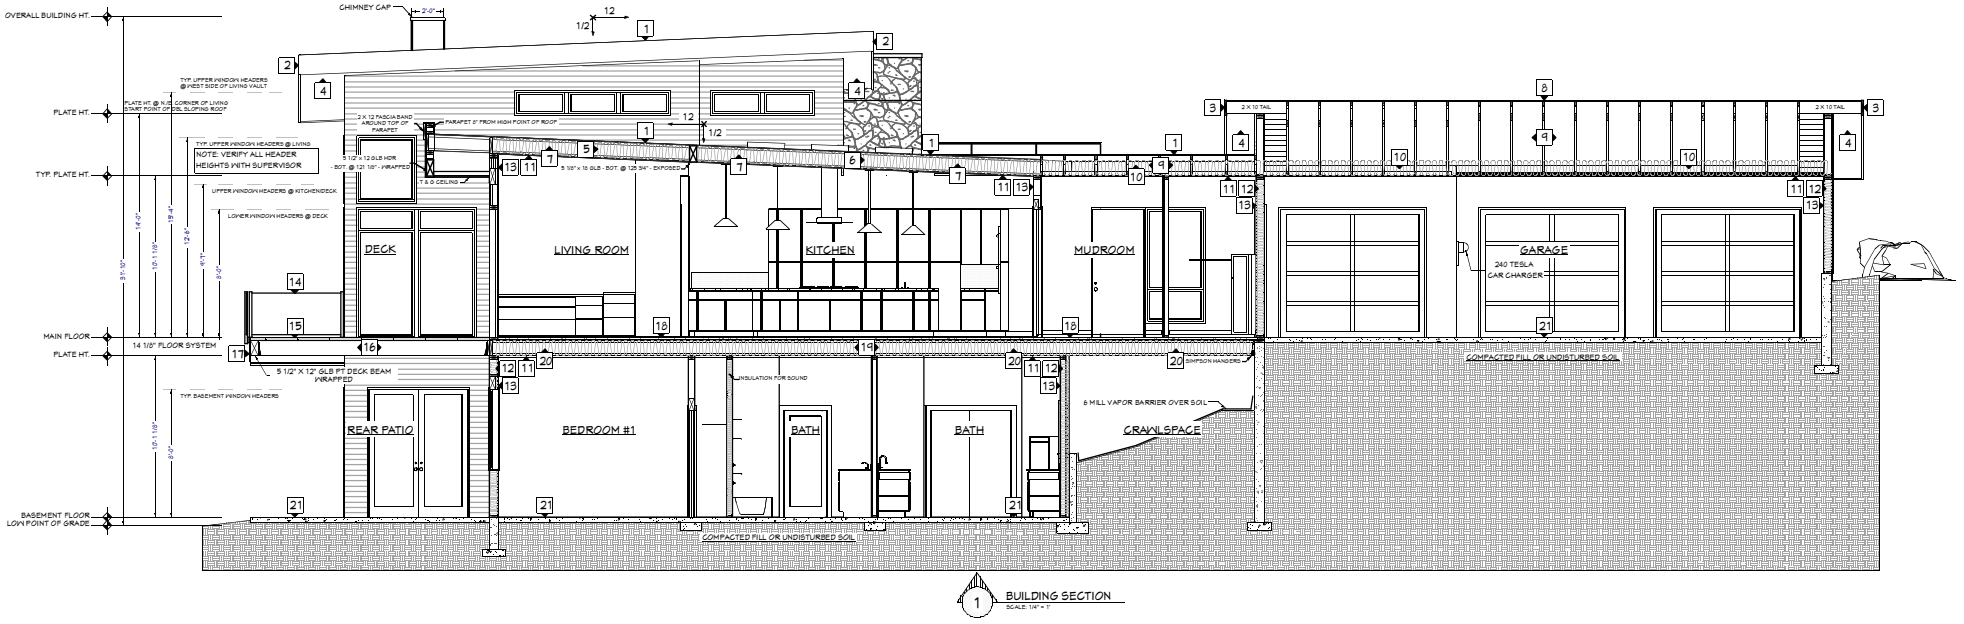


1 BUILDING SECTION
SCALE: 1/4" = 1'

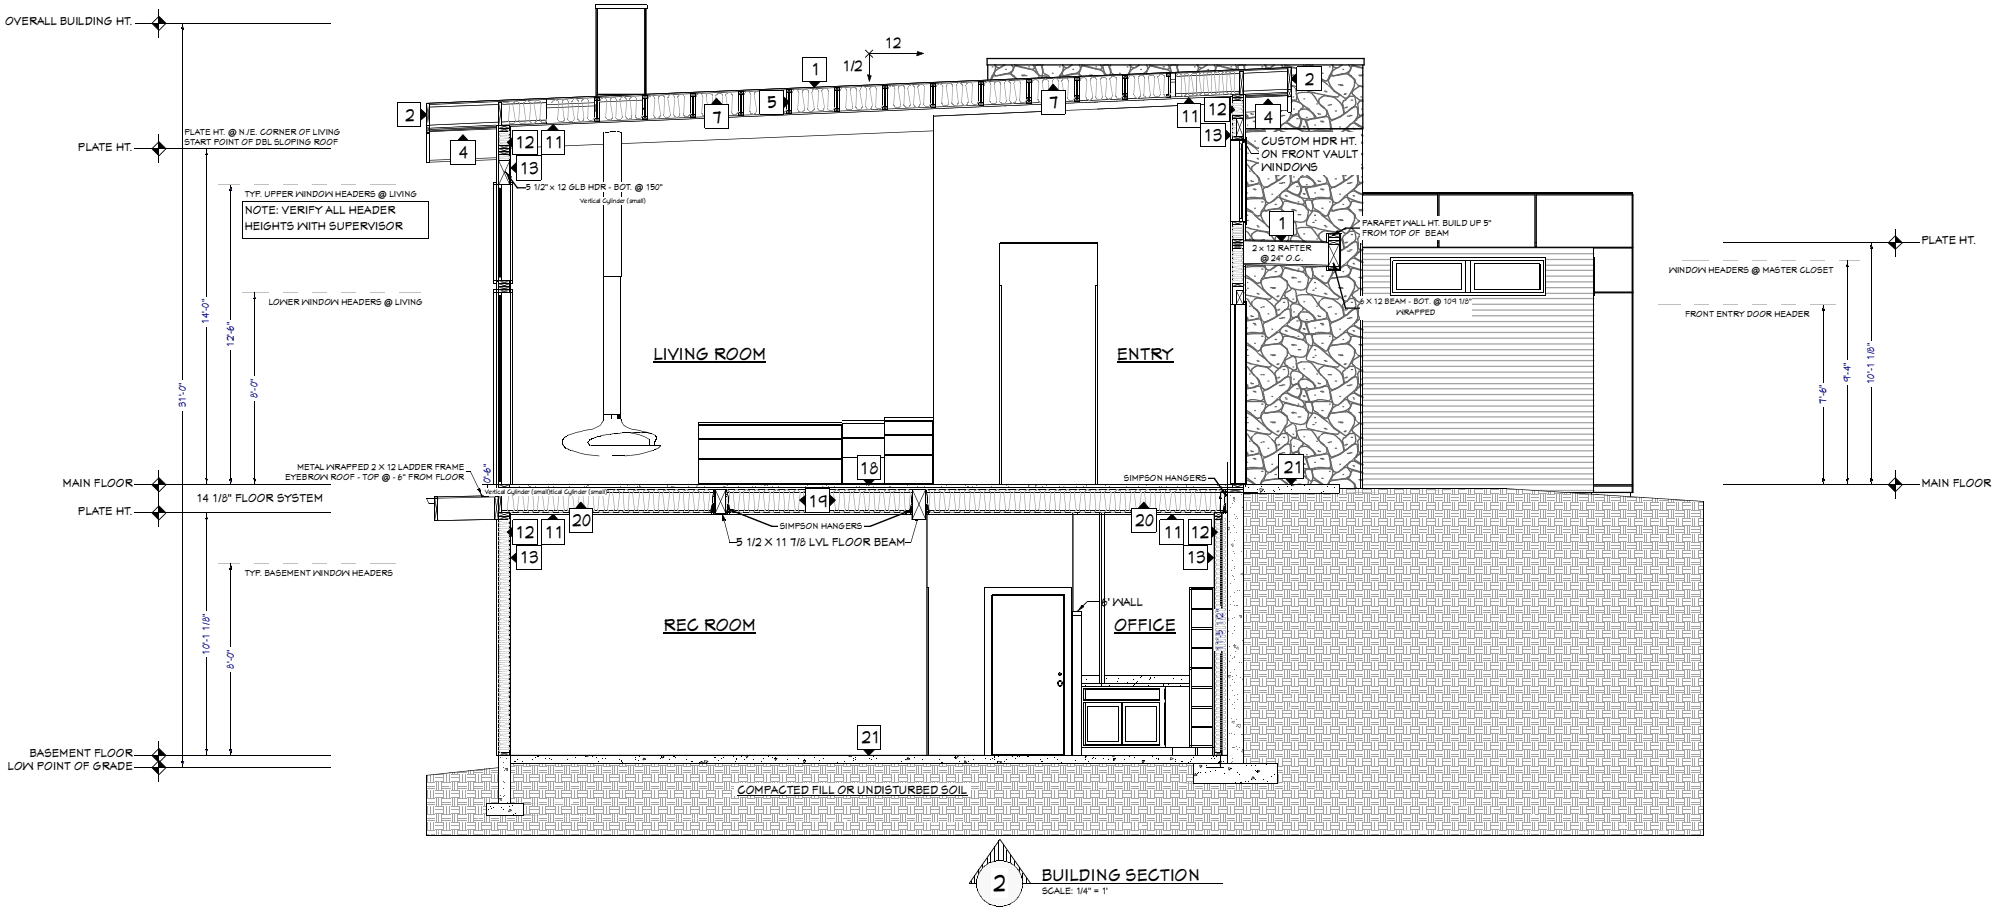

2 BUILDING SECTION

SCALE: 1/4" = 1'