
PRELIMINARY DRAWING SET - NOT FOR CONSTRUCTION

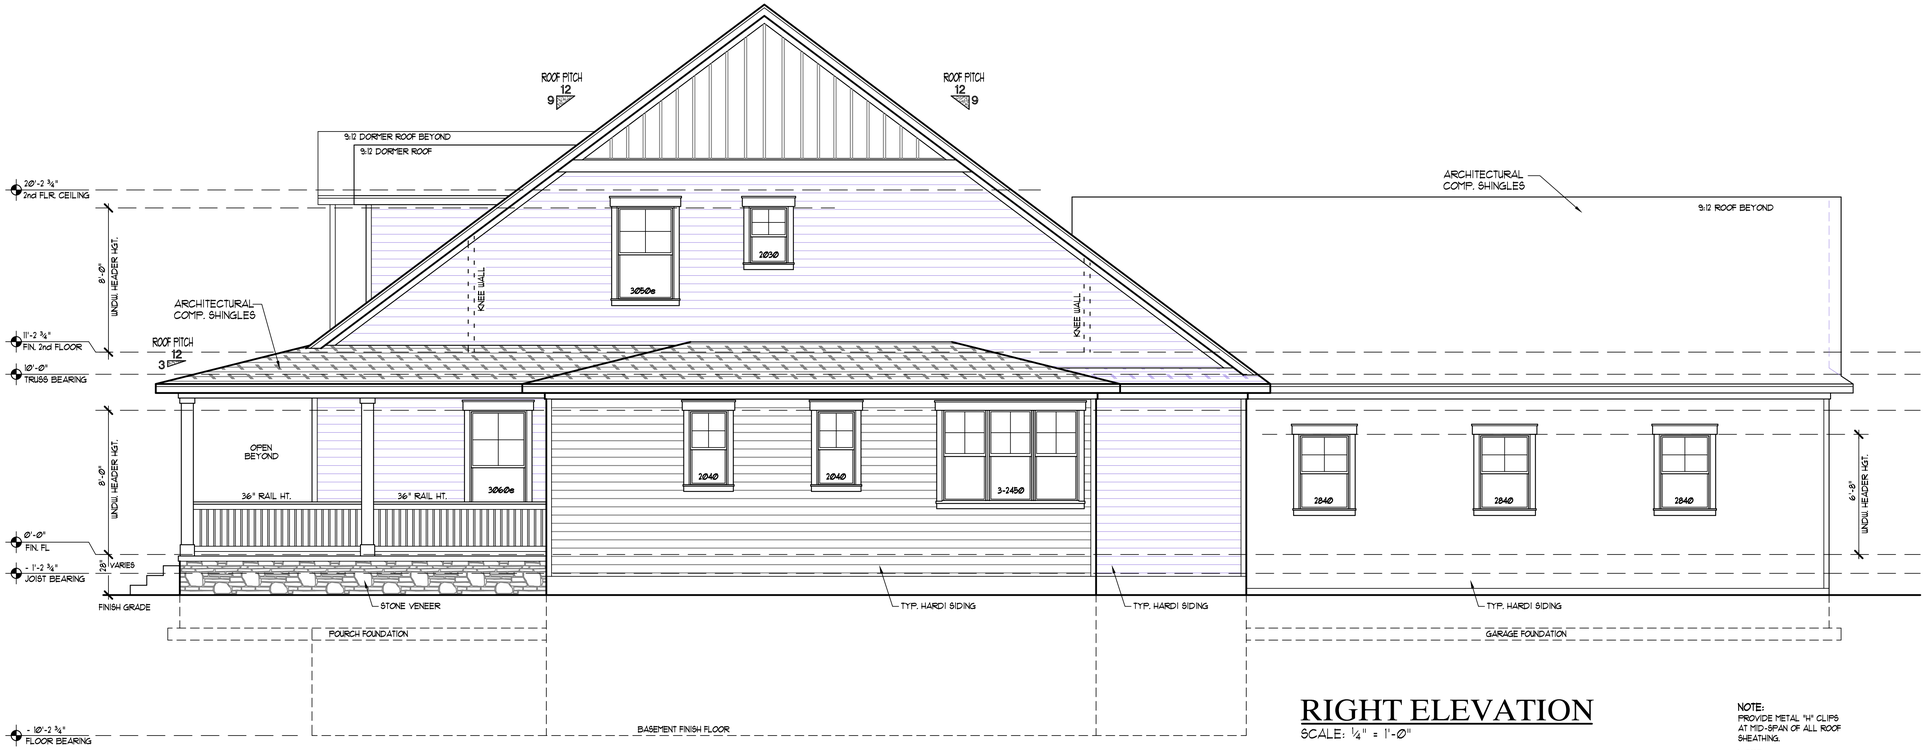


RIGHT ELEVATION

SCALE: 1/4" = 1'-0"

NOTE:
PROVIDE METAL "H" CLIPS AT MID-SPAN OF ALL ROOF SHEATHING.

NOTE:
PROVIDE METAL FLASHING AT ALL ROOF VALLEYS AND ROOF TO WALL ASSEMBLIES AS PER CODE.

NOTE:
NO ROOF VENTILATION REQUIRED IF ATTIC FOAM INSULATION IS APPLIED TO UNDERSIDE OF ROOF.

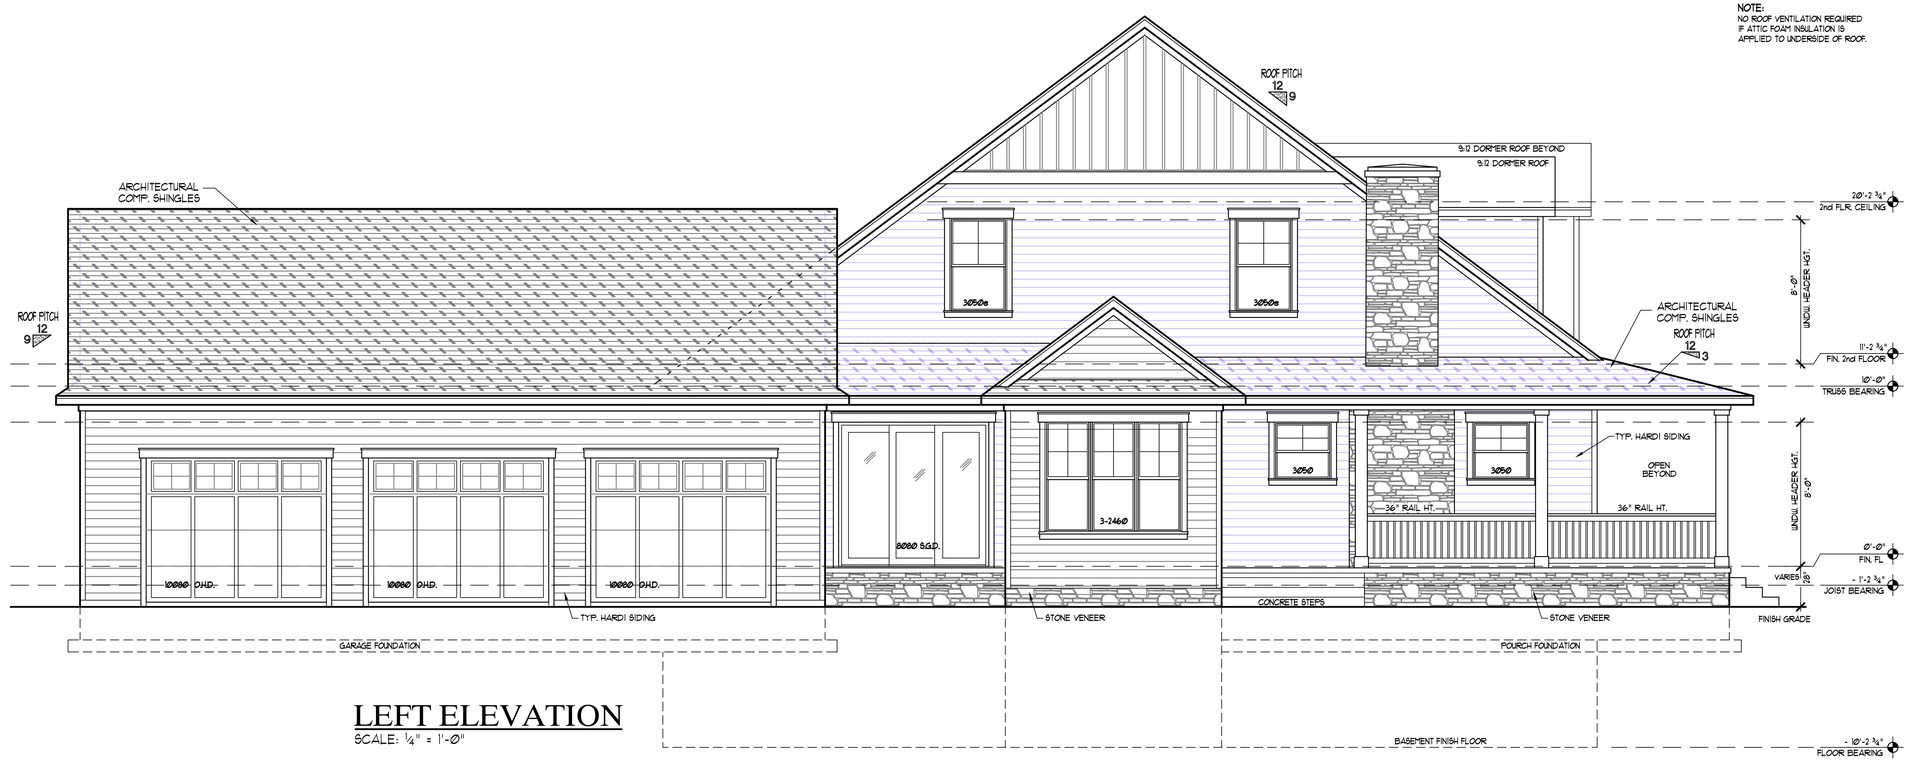

LEFT ELEVATION

SCALE: 1/4" = 1'-0"

Macon Residence
CONSTRUCTION SET
SINGLE FAMILY

Roger W. Weiss
CREATIVE ARCHITECTURAL DESIGNS
231 Cedar Creek Drive
Elizabethtown, Kentucky 42701
(270) 360-9098

SIDE ELEVATIONS
STAIR DETAILS
REVISIONS:

DRAWN BY: RWW
CHECKED BY:
DATE:

SHEET
6