G3 URBAN -GARDENA TOWNHOMES
000 DONT KNOW WHERE
GARDENA, CALIF.
BUILDING 402 - 2ND. FL.
DRAWING DATE 9-21-18
LOTS # _____

DETAIL


NOTE FOR LAYOUT
AND FRAMERS WHERE
SIDING WILL OCCUR:
ALL EXTERIOR INSIDE
CORNERS TO HAVE DBL
STDS
AND
1 FLT. STD AROUND ALL
WINDOWS.

PLAN 8 2ND. FL.

PLAN 6 2ND. FL.

PLAN 6 2ND. FL.

PLAN 8 2ND. FL.

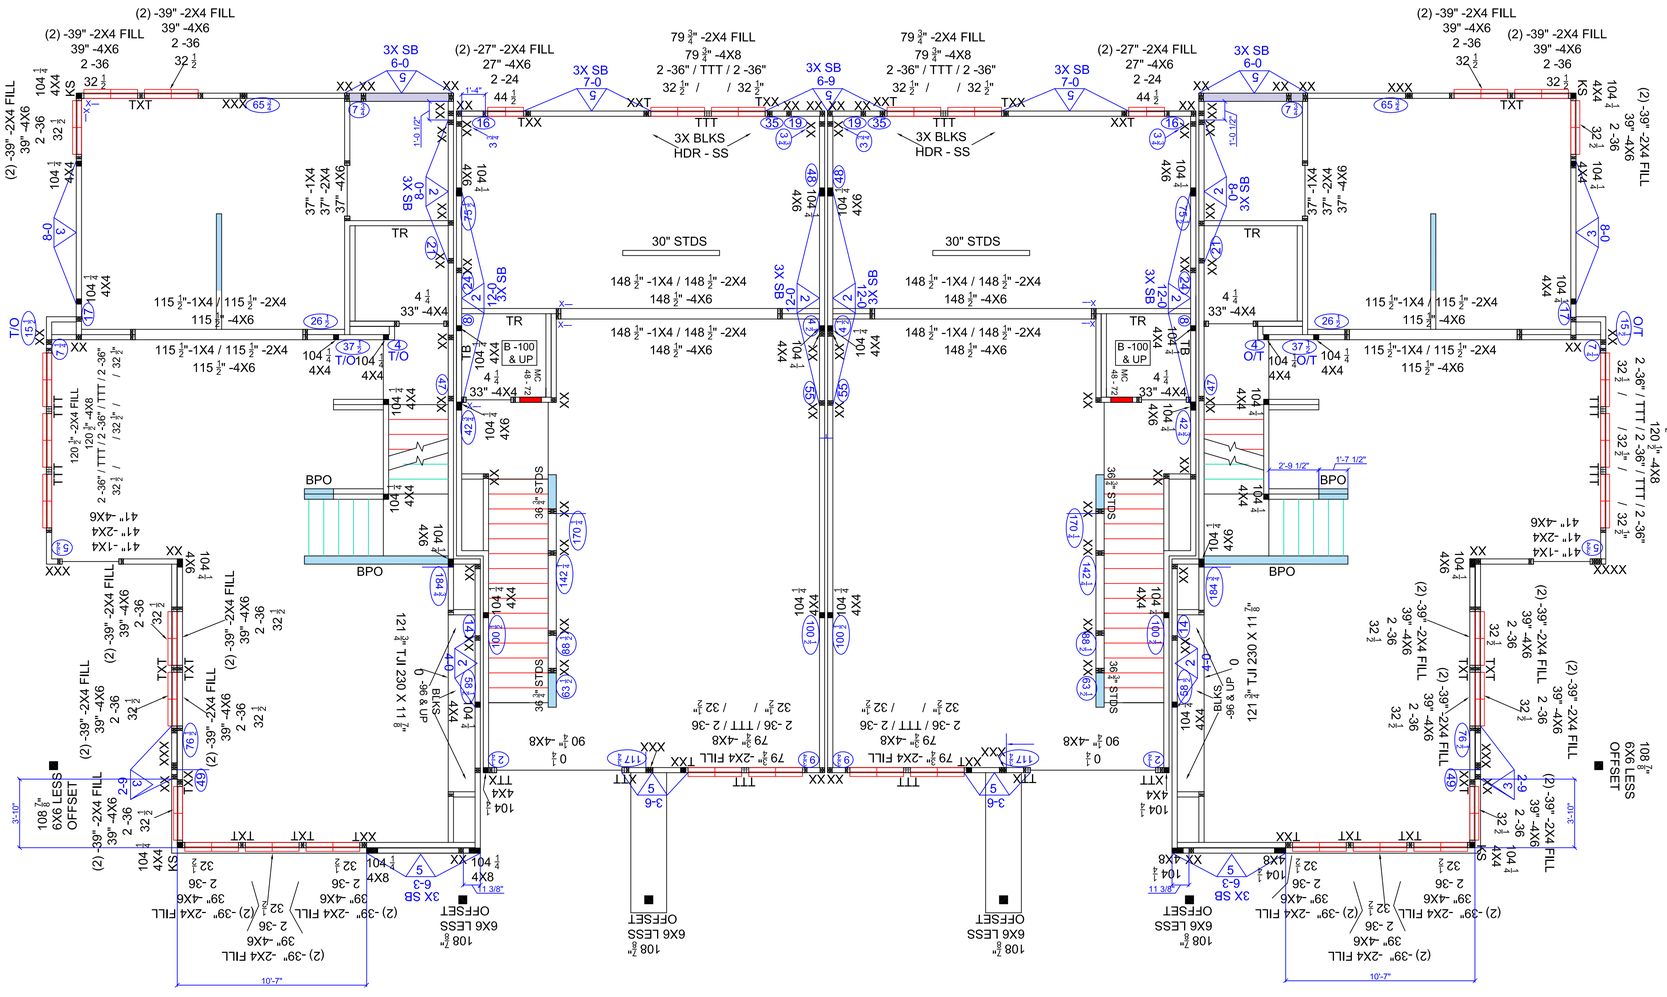

24X36

REVISIONS

G3 URBAN -GARDENA TOWNHOMES
000 DONT KNOW WHERE
GARDENA, CALIF.
BUILDING 402 - 2ND. FL.
DRAWING DATE 9-21-18
LOTS # _____

DETAIL

LICENCED CONTRACTOR
Silverado FRAMING
No. 842725
Exp. 07-31-19
STATE OF CALIFORNIA

Silverado FRAMING CONSTRUCTION, INC.
3091 E. LA CADENA DR. RIVERSIDE, CA. 92507
TEL: (951) 352-1100 FAX: (951) 240-3767
www.silveradoframingandconstructioninc.com

TITLE:
DATE;
SCALE; 1/4 = 1'
DWN BY; FRANK
PROJ. NO.