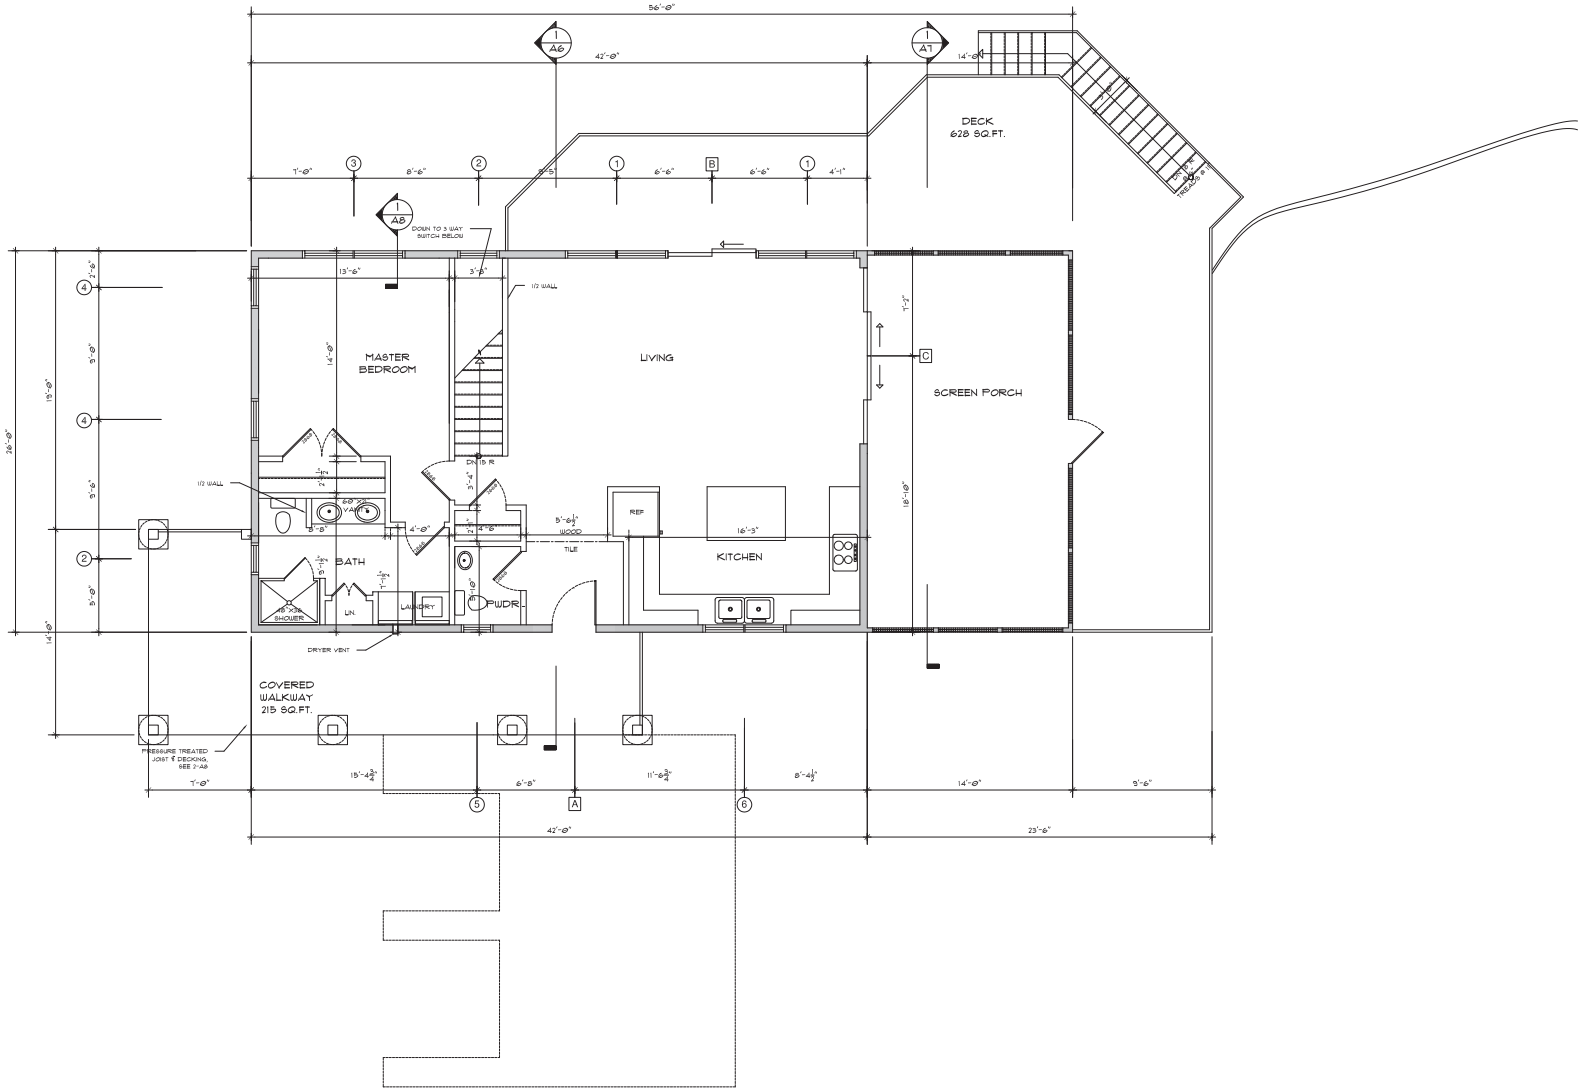


CONSTRUCTION PLANS

THE MADEN RESIDENCE

441 NORTH SHORE ROAD
STODDARD, NH 03464

MAIN LEVEL PLAN

DATE 05/20/2016

SCALE: 1/4"=1'-0"

A3