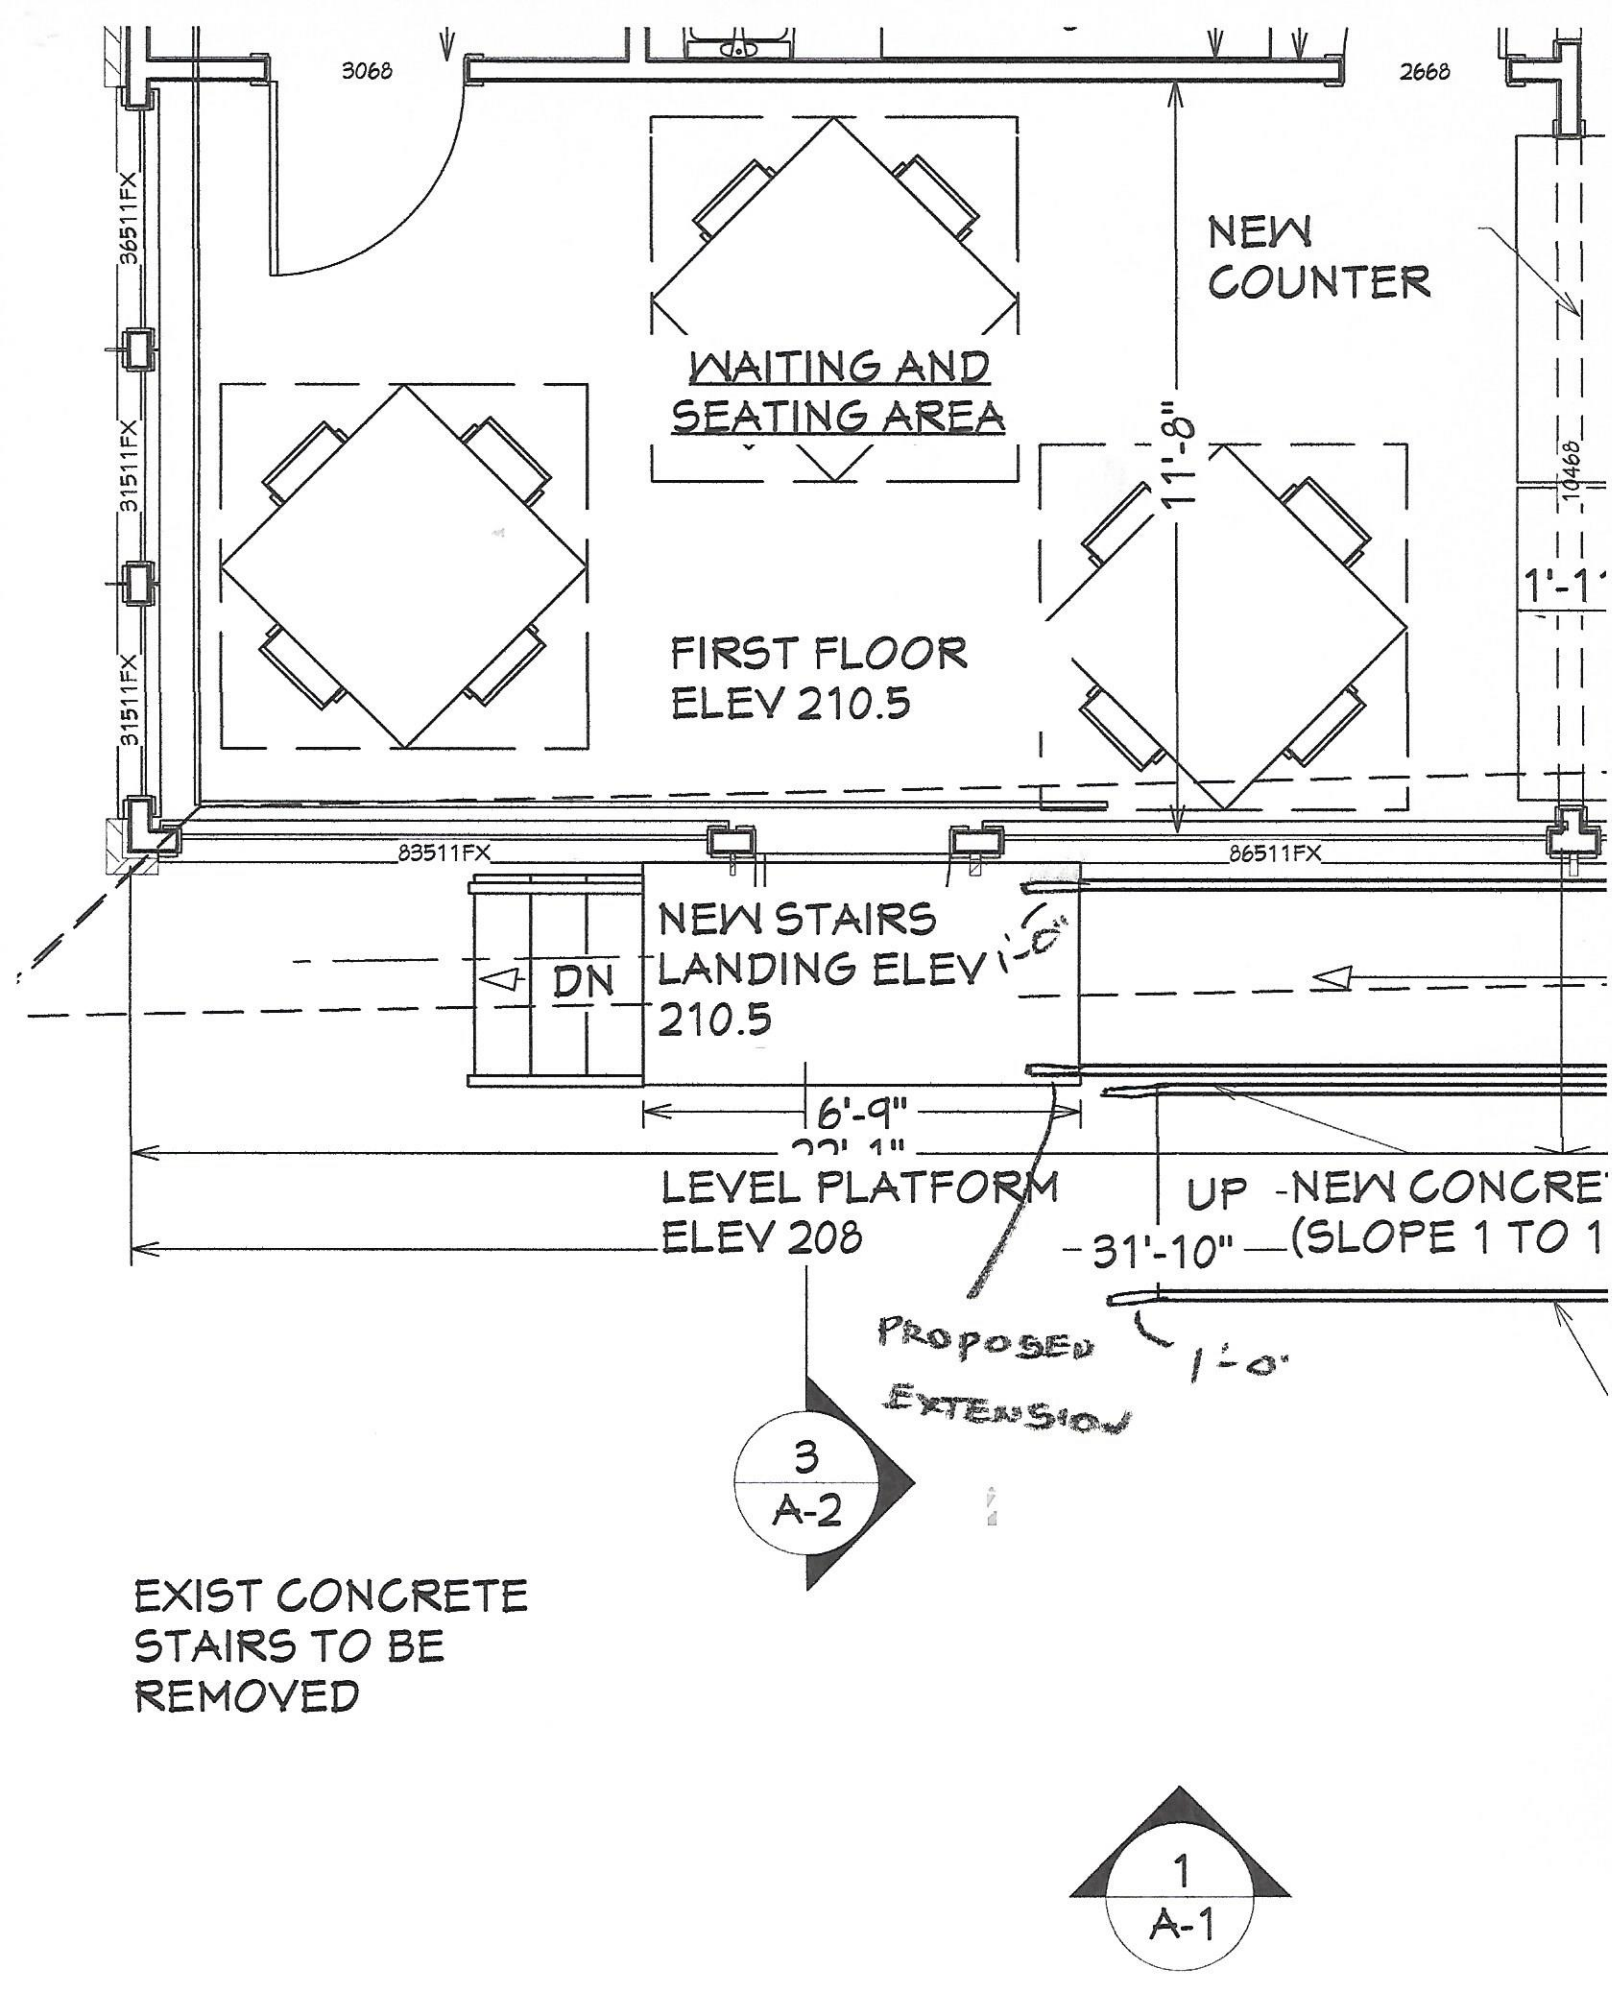

3068
2668
36511FX
31511FX
31511FX
NEW
COUNTER
WAITING AND
SEATING AREA
11'-8"
10468
1'-1
FIRST FLOOR
ELEV 210.5
83511FX
86511FX
NEW STAIRS
LANDING ELEV
210.5
DN
1'-0"
6'-9"
LEVEL PLATFORM
ELEV 208
UP -NEW CONCRE
31'-10" (SLOPE 1 TO 1
PROPOSED
EXTENSION
1'-0"
3
A-2
EXIST CONCRETE
STAIRS TO BE
REMOVED
1
A-1