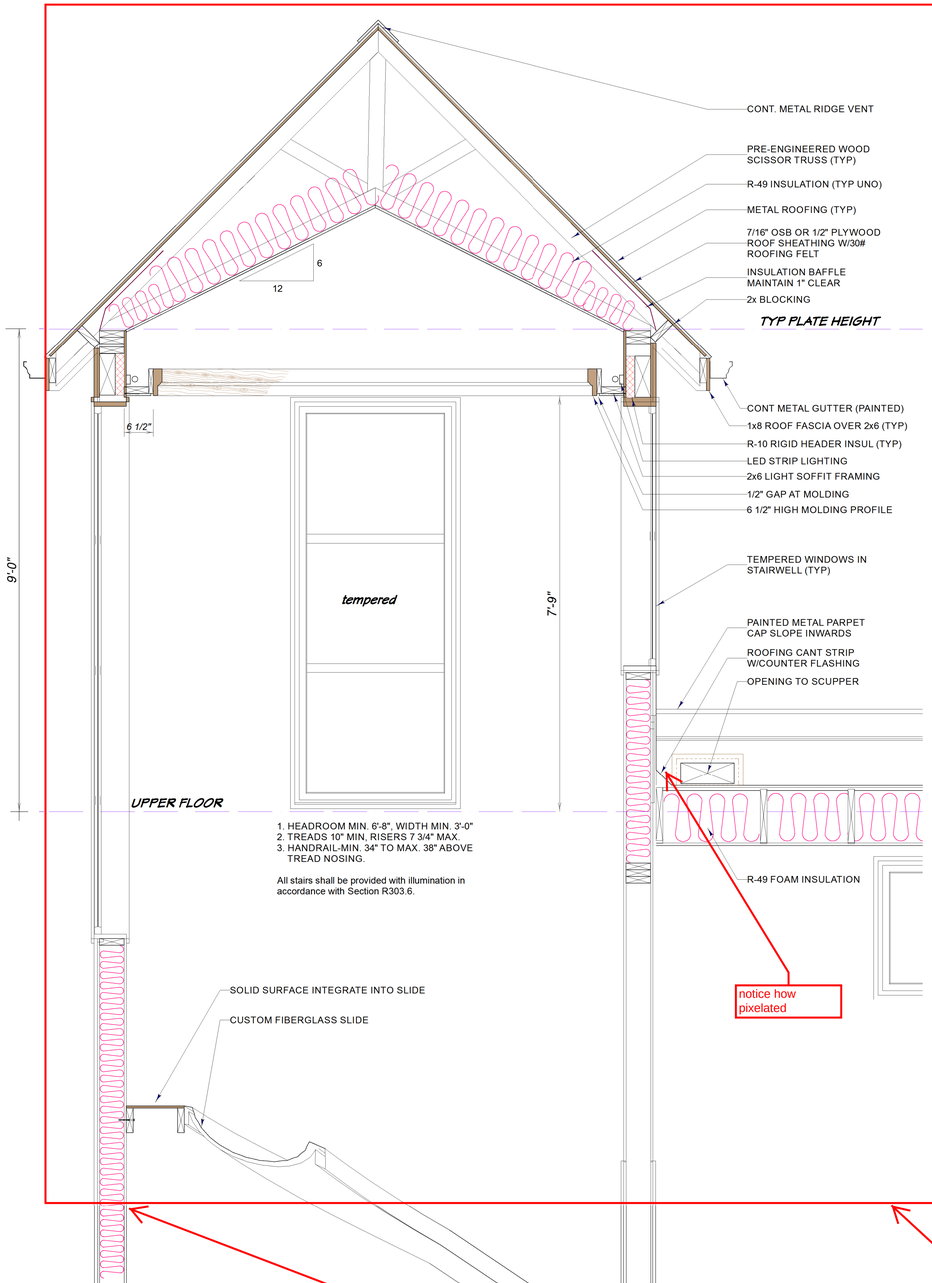

notice how pixelated

N STAIRWAY SECTION

SCALE: 3/4" = 1' - 0"

zoom in here, and you will see a distinct break where the top side is pixelated, and the bottom is not...or zoom in anywhere along the break

box shows where the problem area is

lighter

darker

notice no pixelation, perfectly straight and clear

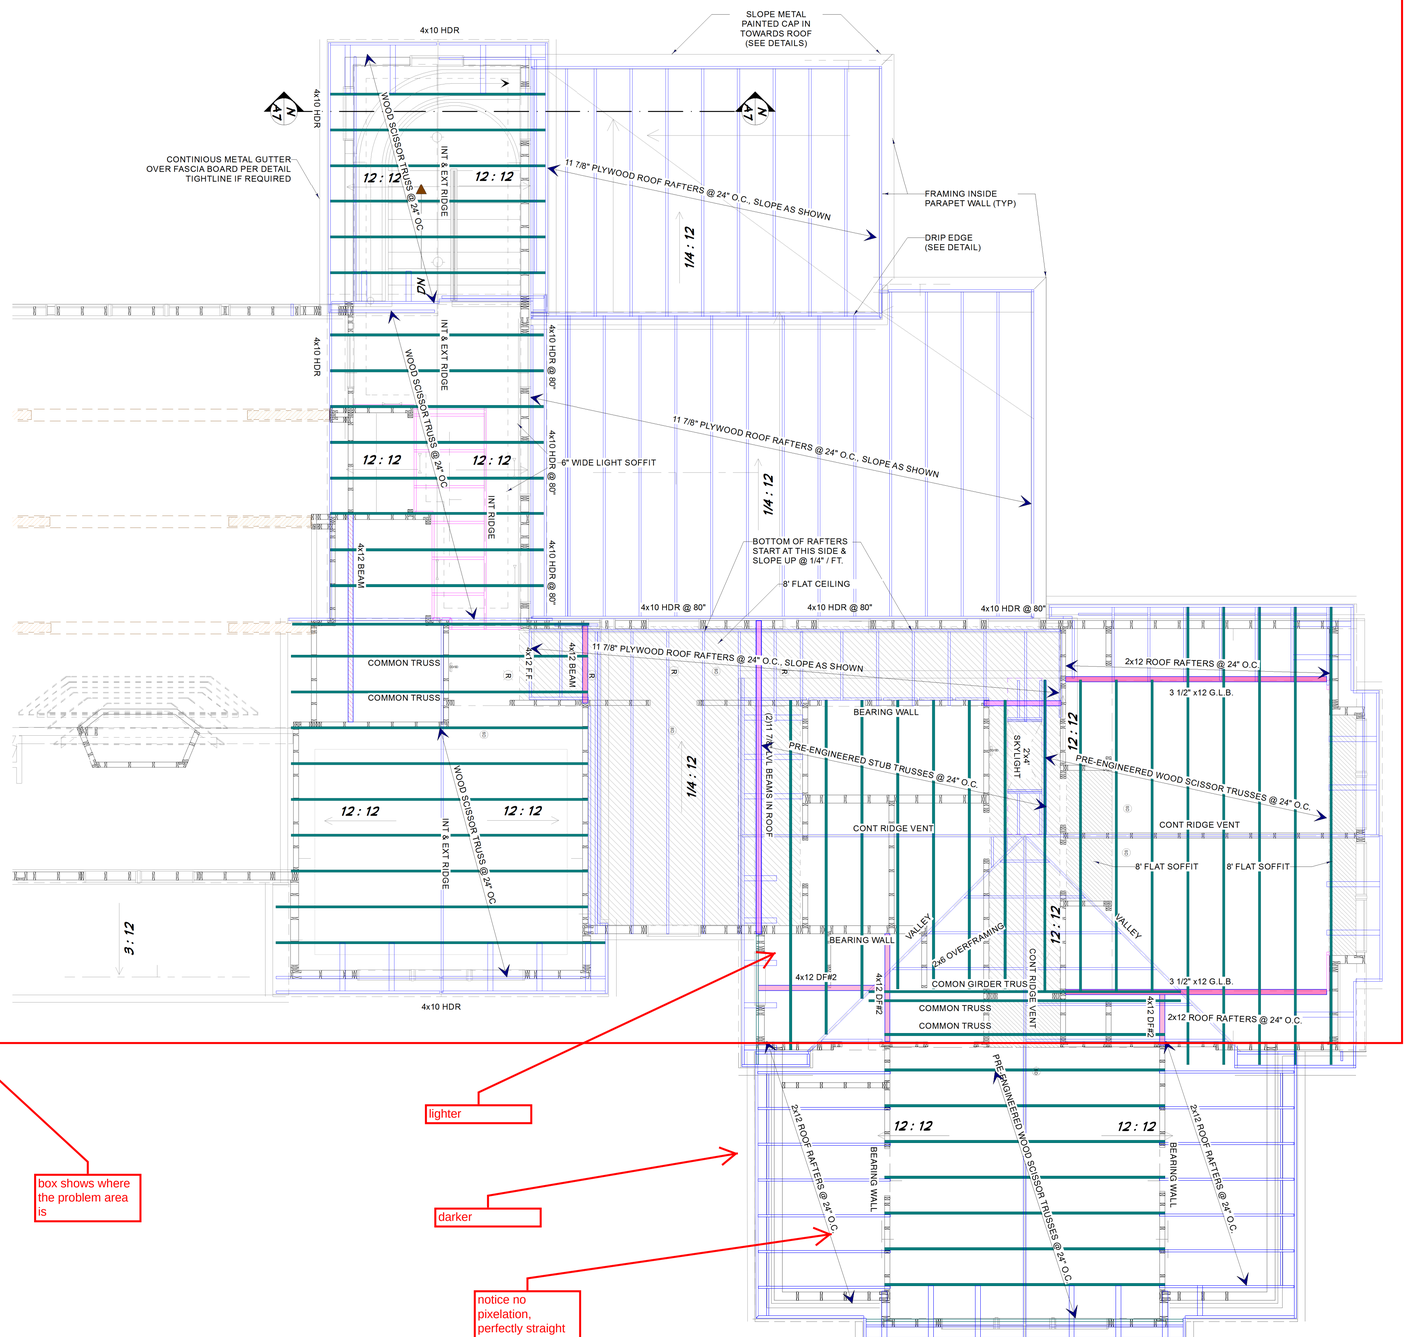

UPPER ROOF FRAMING PLAN 1/4 in = 1 ft

JT DESIGN
14241 NE WOODINVILLE-DUVALL RD #224
WOODINVILLE, WA. 98072
JT@myjtdesign.com TEL: (425)444-3385

BEAN CUSTOM HOME
2215 244TH AVE NE, SAMMAMISH, WA. 98074
PARCEL #: 2725069060

SHEET NAME: UPPER FLOOR PLAN

FILE NAME: FILE NAME

JOB NO.: 2014X

DRAWN BY: -=JT=-

DATE: 2/15/2015

SHEET NO.: A7