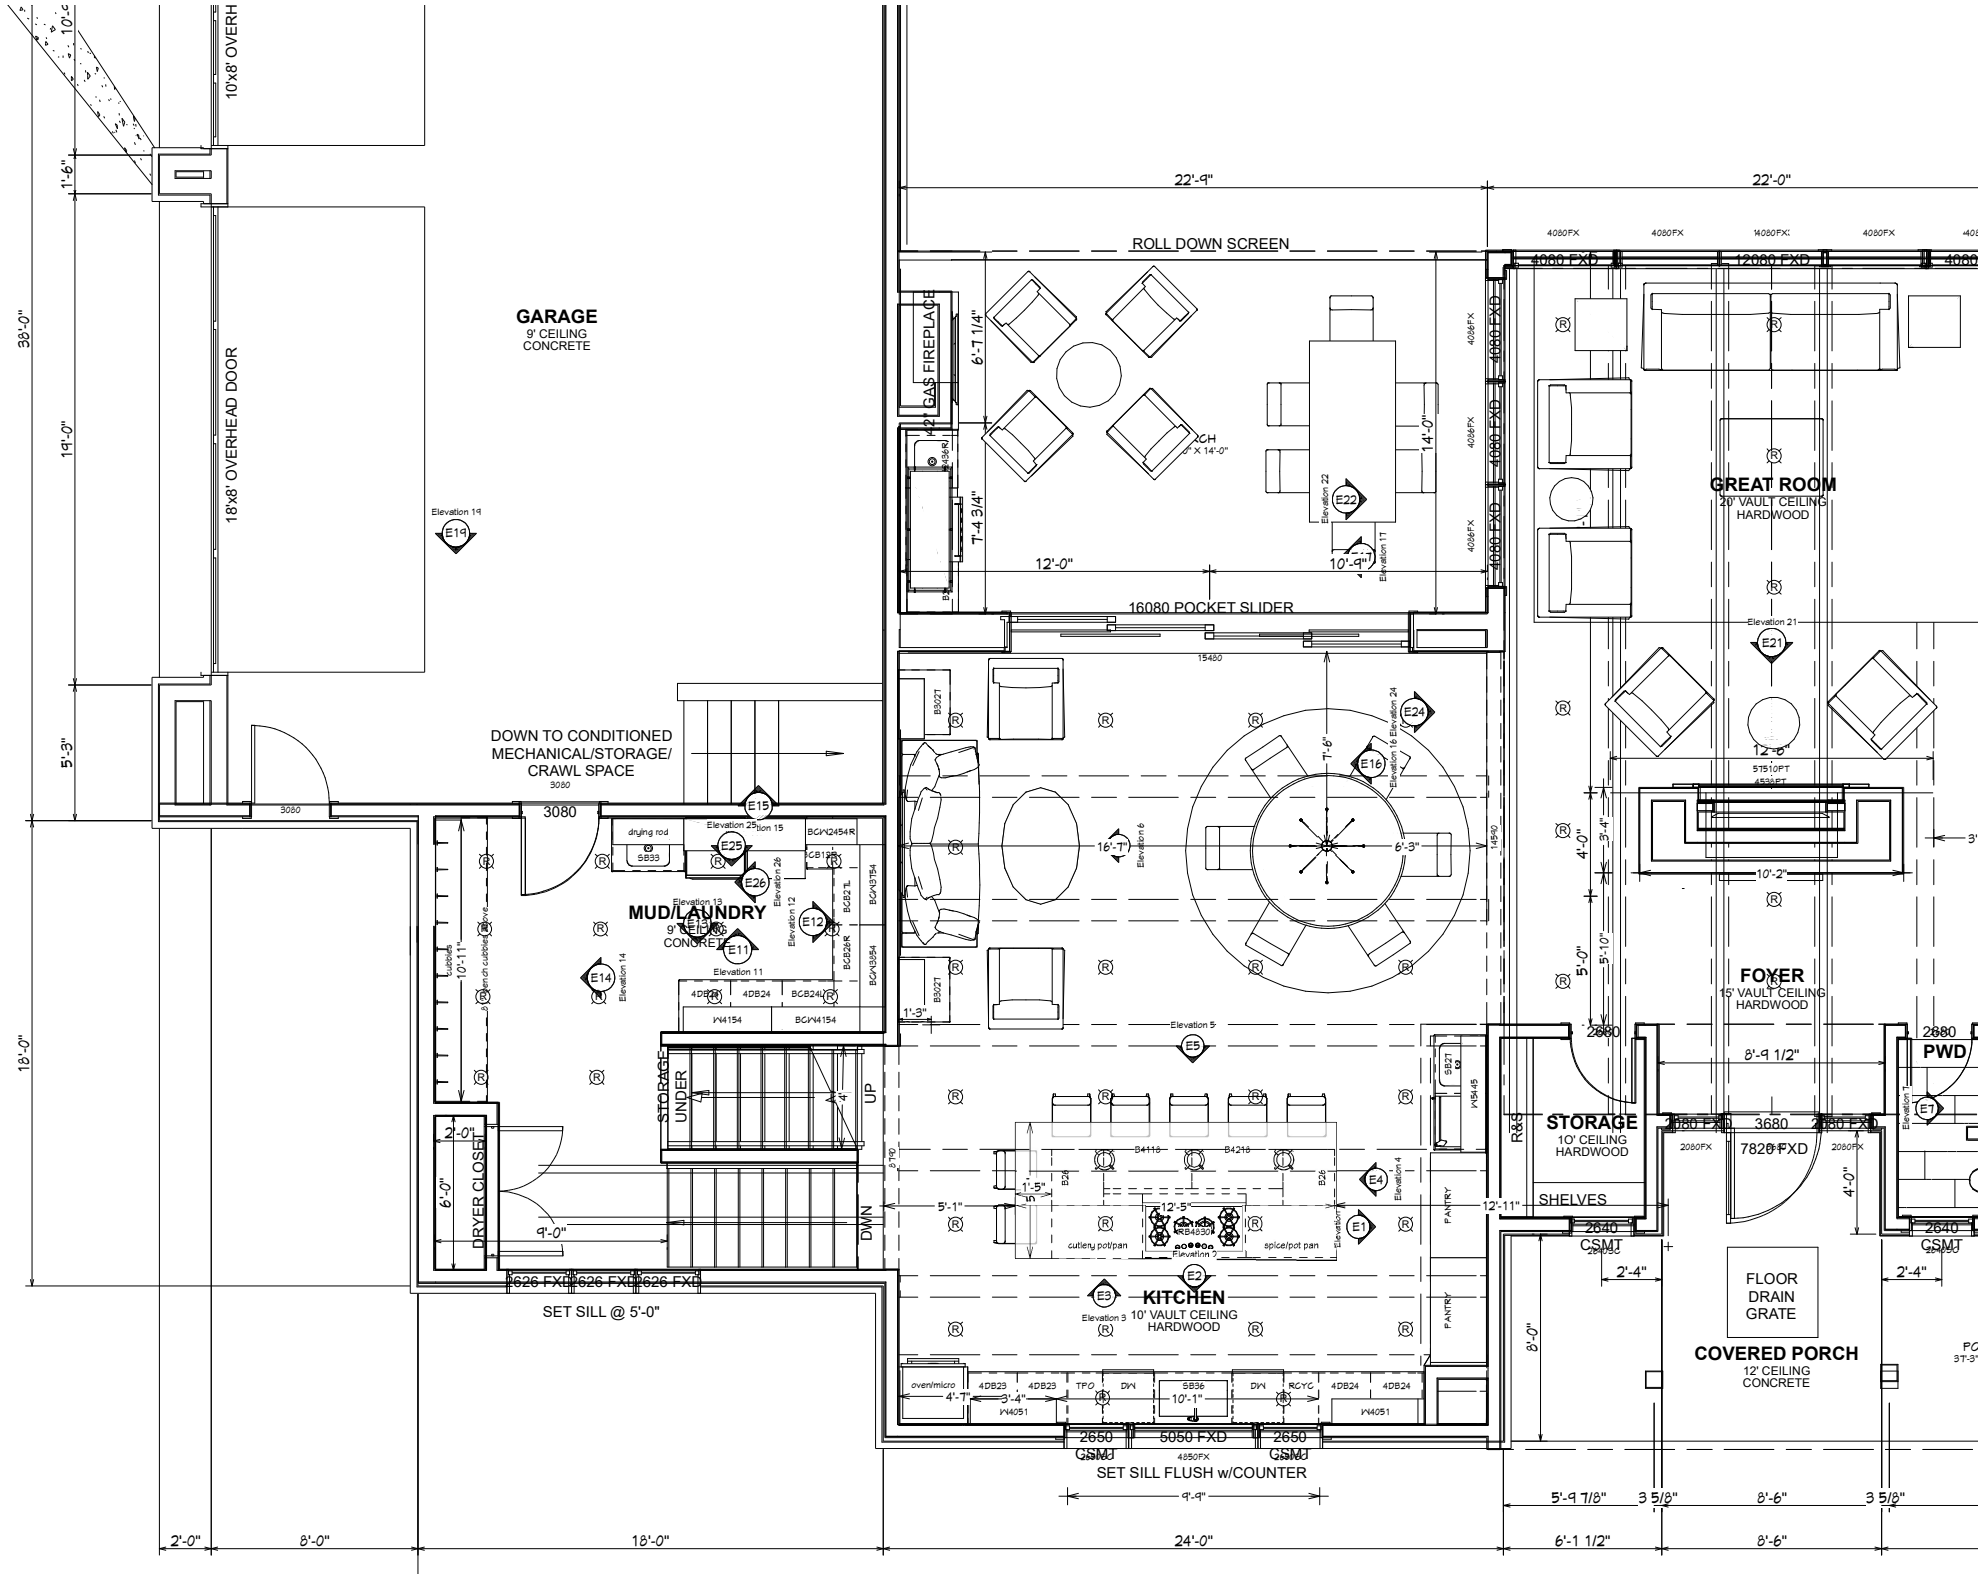

GARAGE
9' CEILING
CONCRETE
18'x8' OVERHEAD DOOR
10'x8' OVERH
DOWN TO CONDITIONED
MECHANICAL/STORAGE/
CRAWL SPACE
MUD/LAUNDRY
9' CEILING
CONCRETE
STORAGE
UNDER
UP
DOWN
DRYER CLOSET
SET SILL @ 5'-0"
ROLL DOWN SCREEN
GAS FIREPLACE
16080 POCKET SLIDER
GREAT ROOM
20' VAULT CEILING
HARDWOOD
FOYER
15' VAULT CEILING
HARDWOOD
KITCHEN
10' VAULT CEILING
HARDWOOD
STORAGE
10' CEILING
HARDWOOD
SHELVES
PWD
COVERED PORCH
12' CEILING
CONCRETE
FLOOR
DRAIN
GRATE
SET SILL FLUSH w/COUNTER
22'-9"
22'-0"
38'-0"
19'-0"
18'-0"
5'-3"
1'-6"
2'-0"
8'-0"
18'-0"
24'-0"
6'-1 1/2"
8'-6"