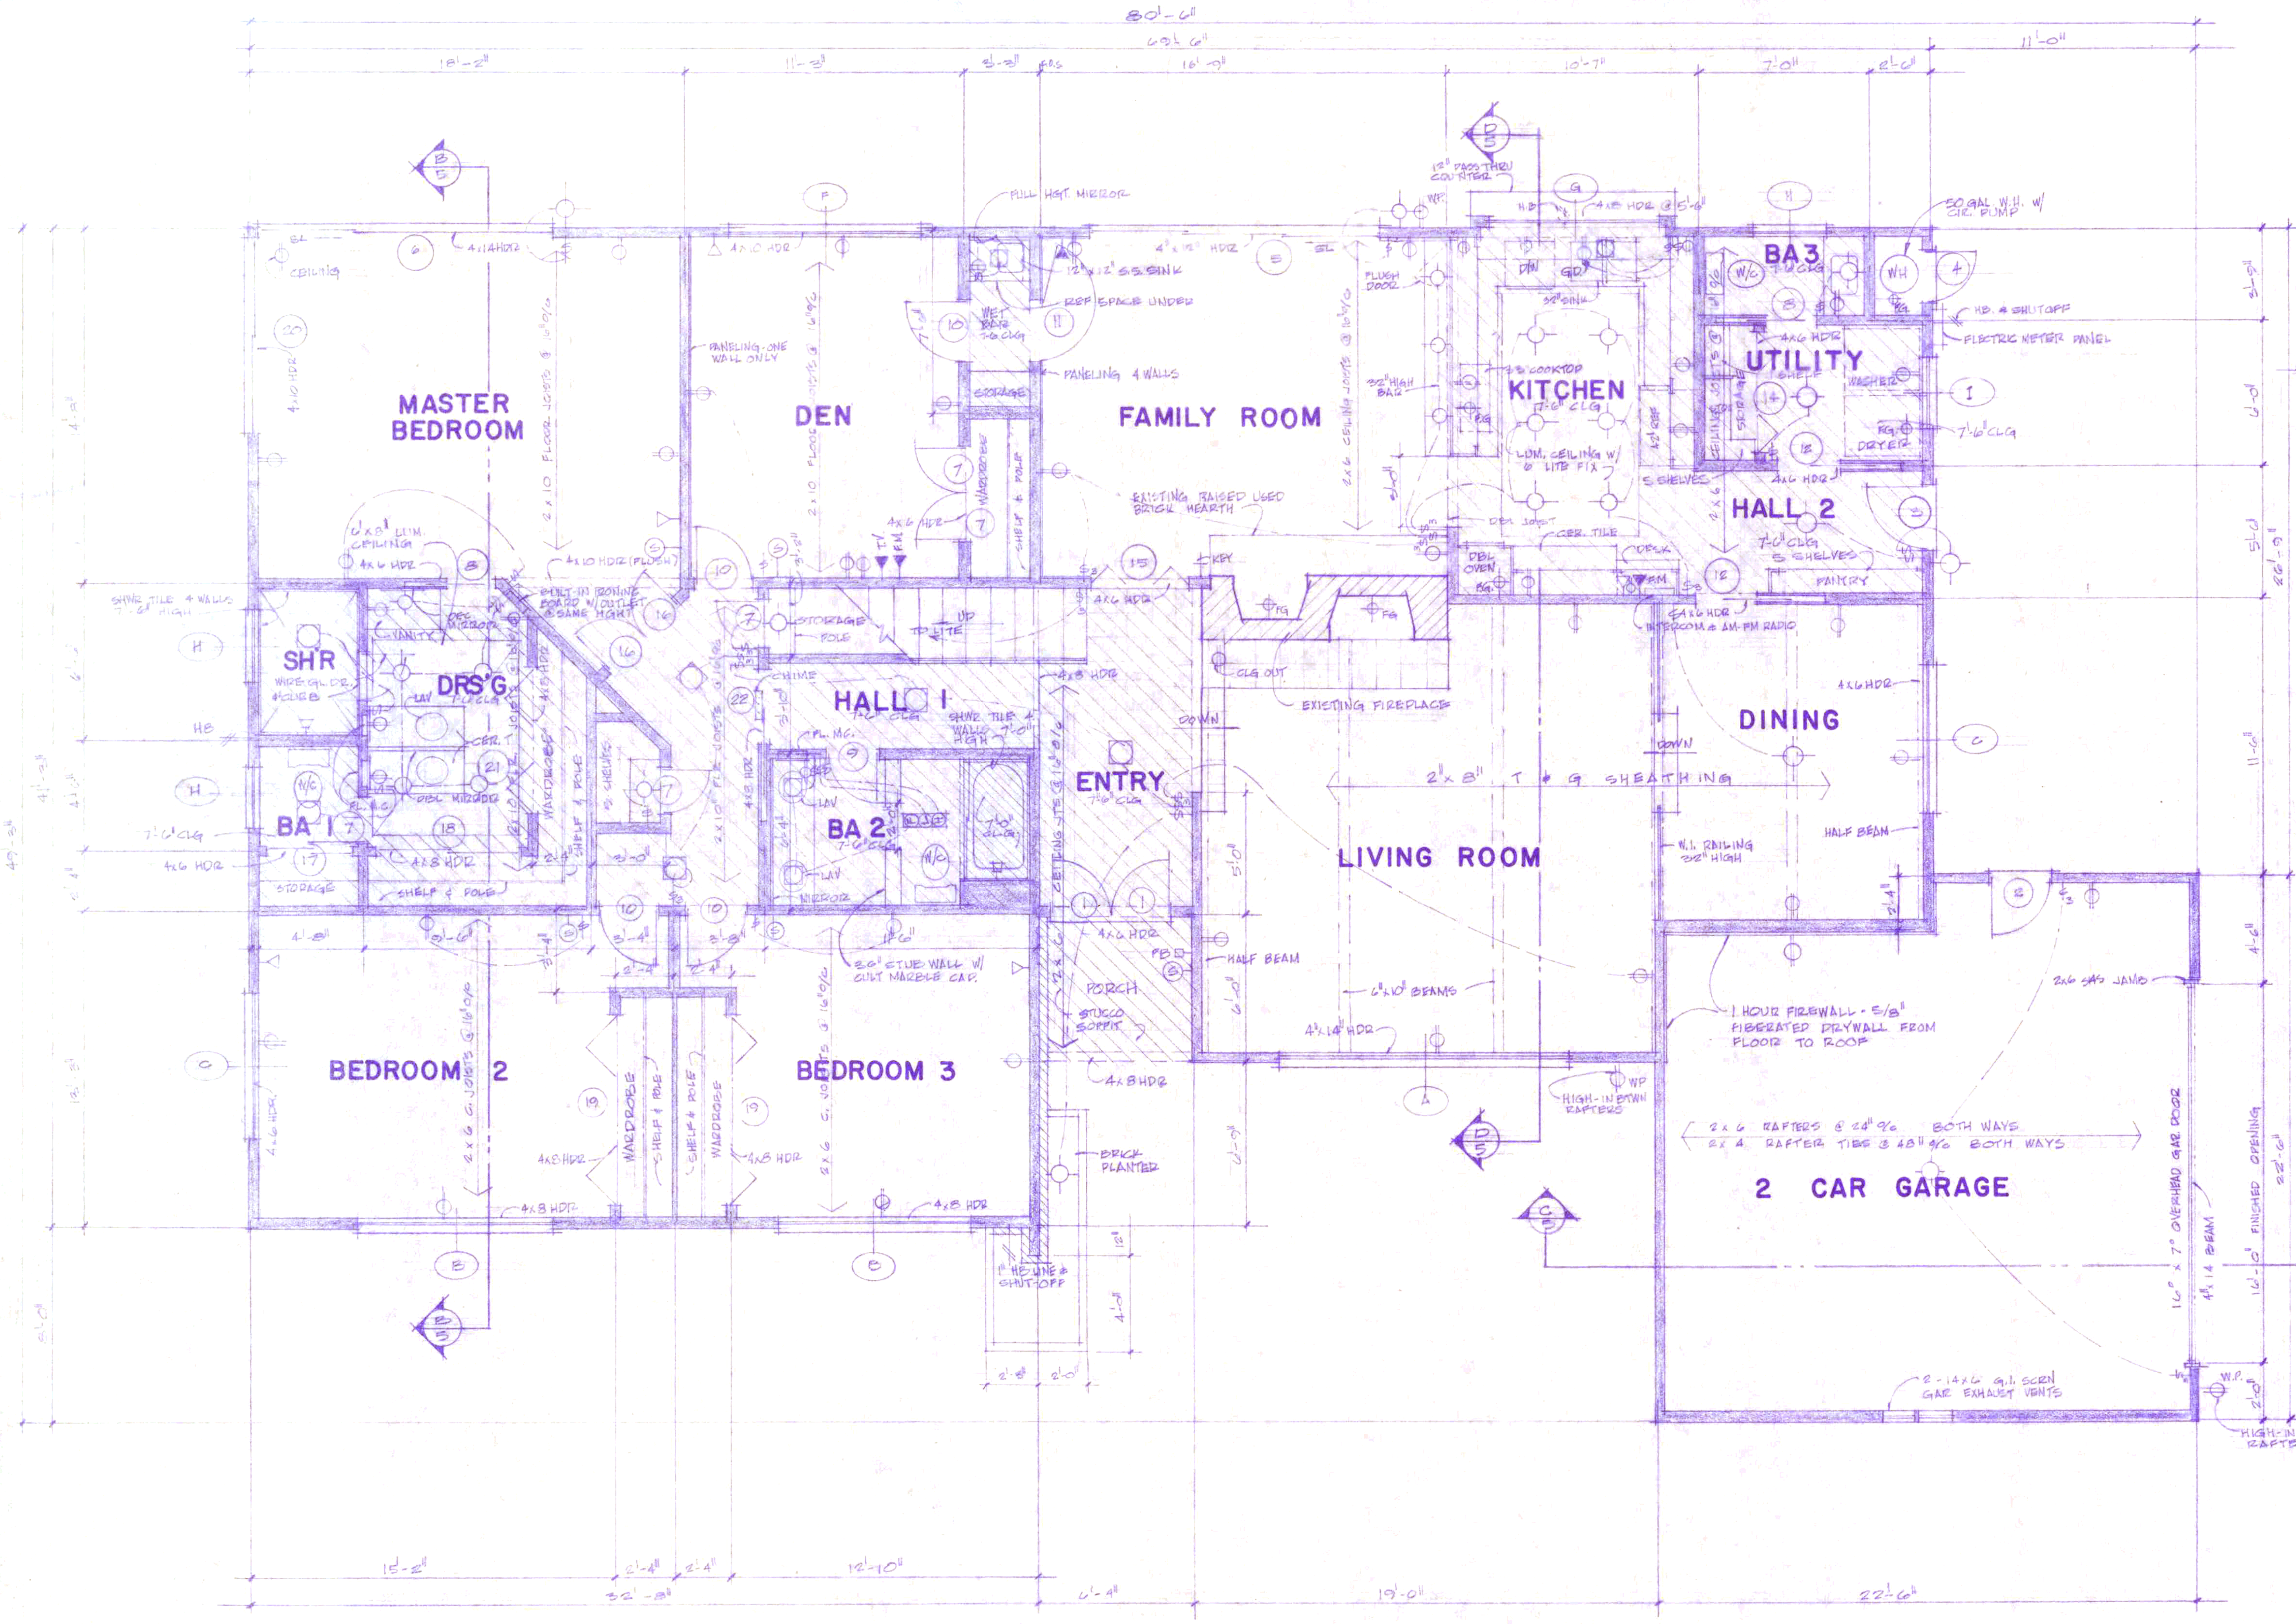

FLOOR PLAN

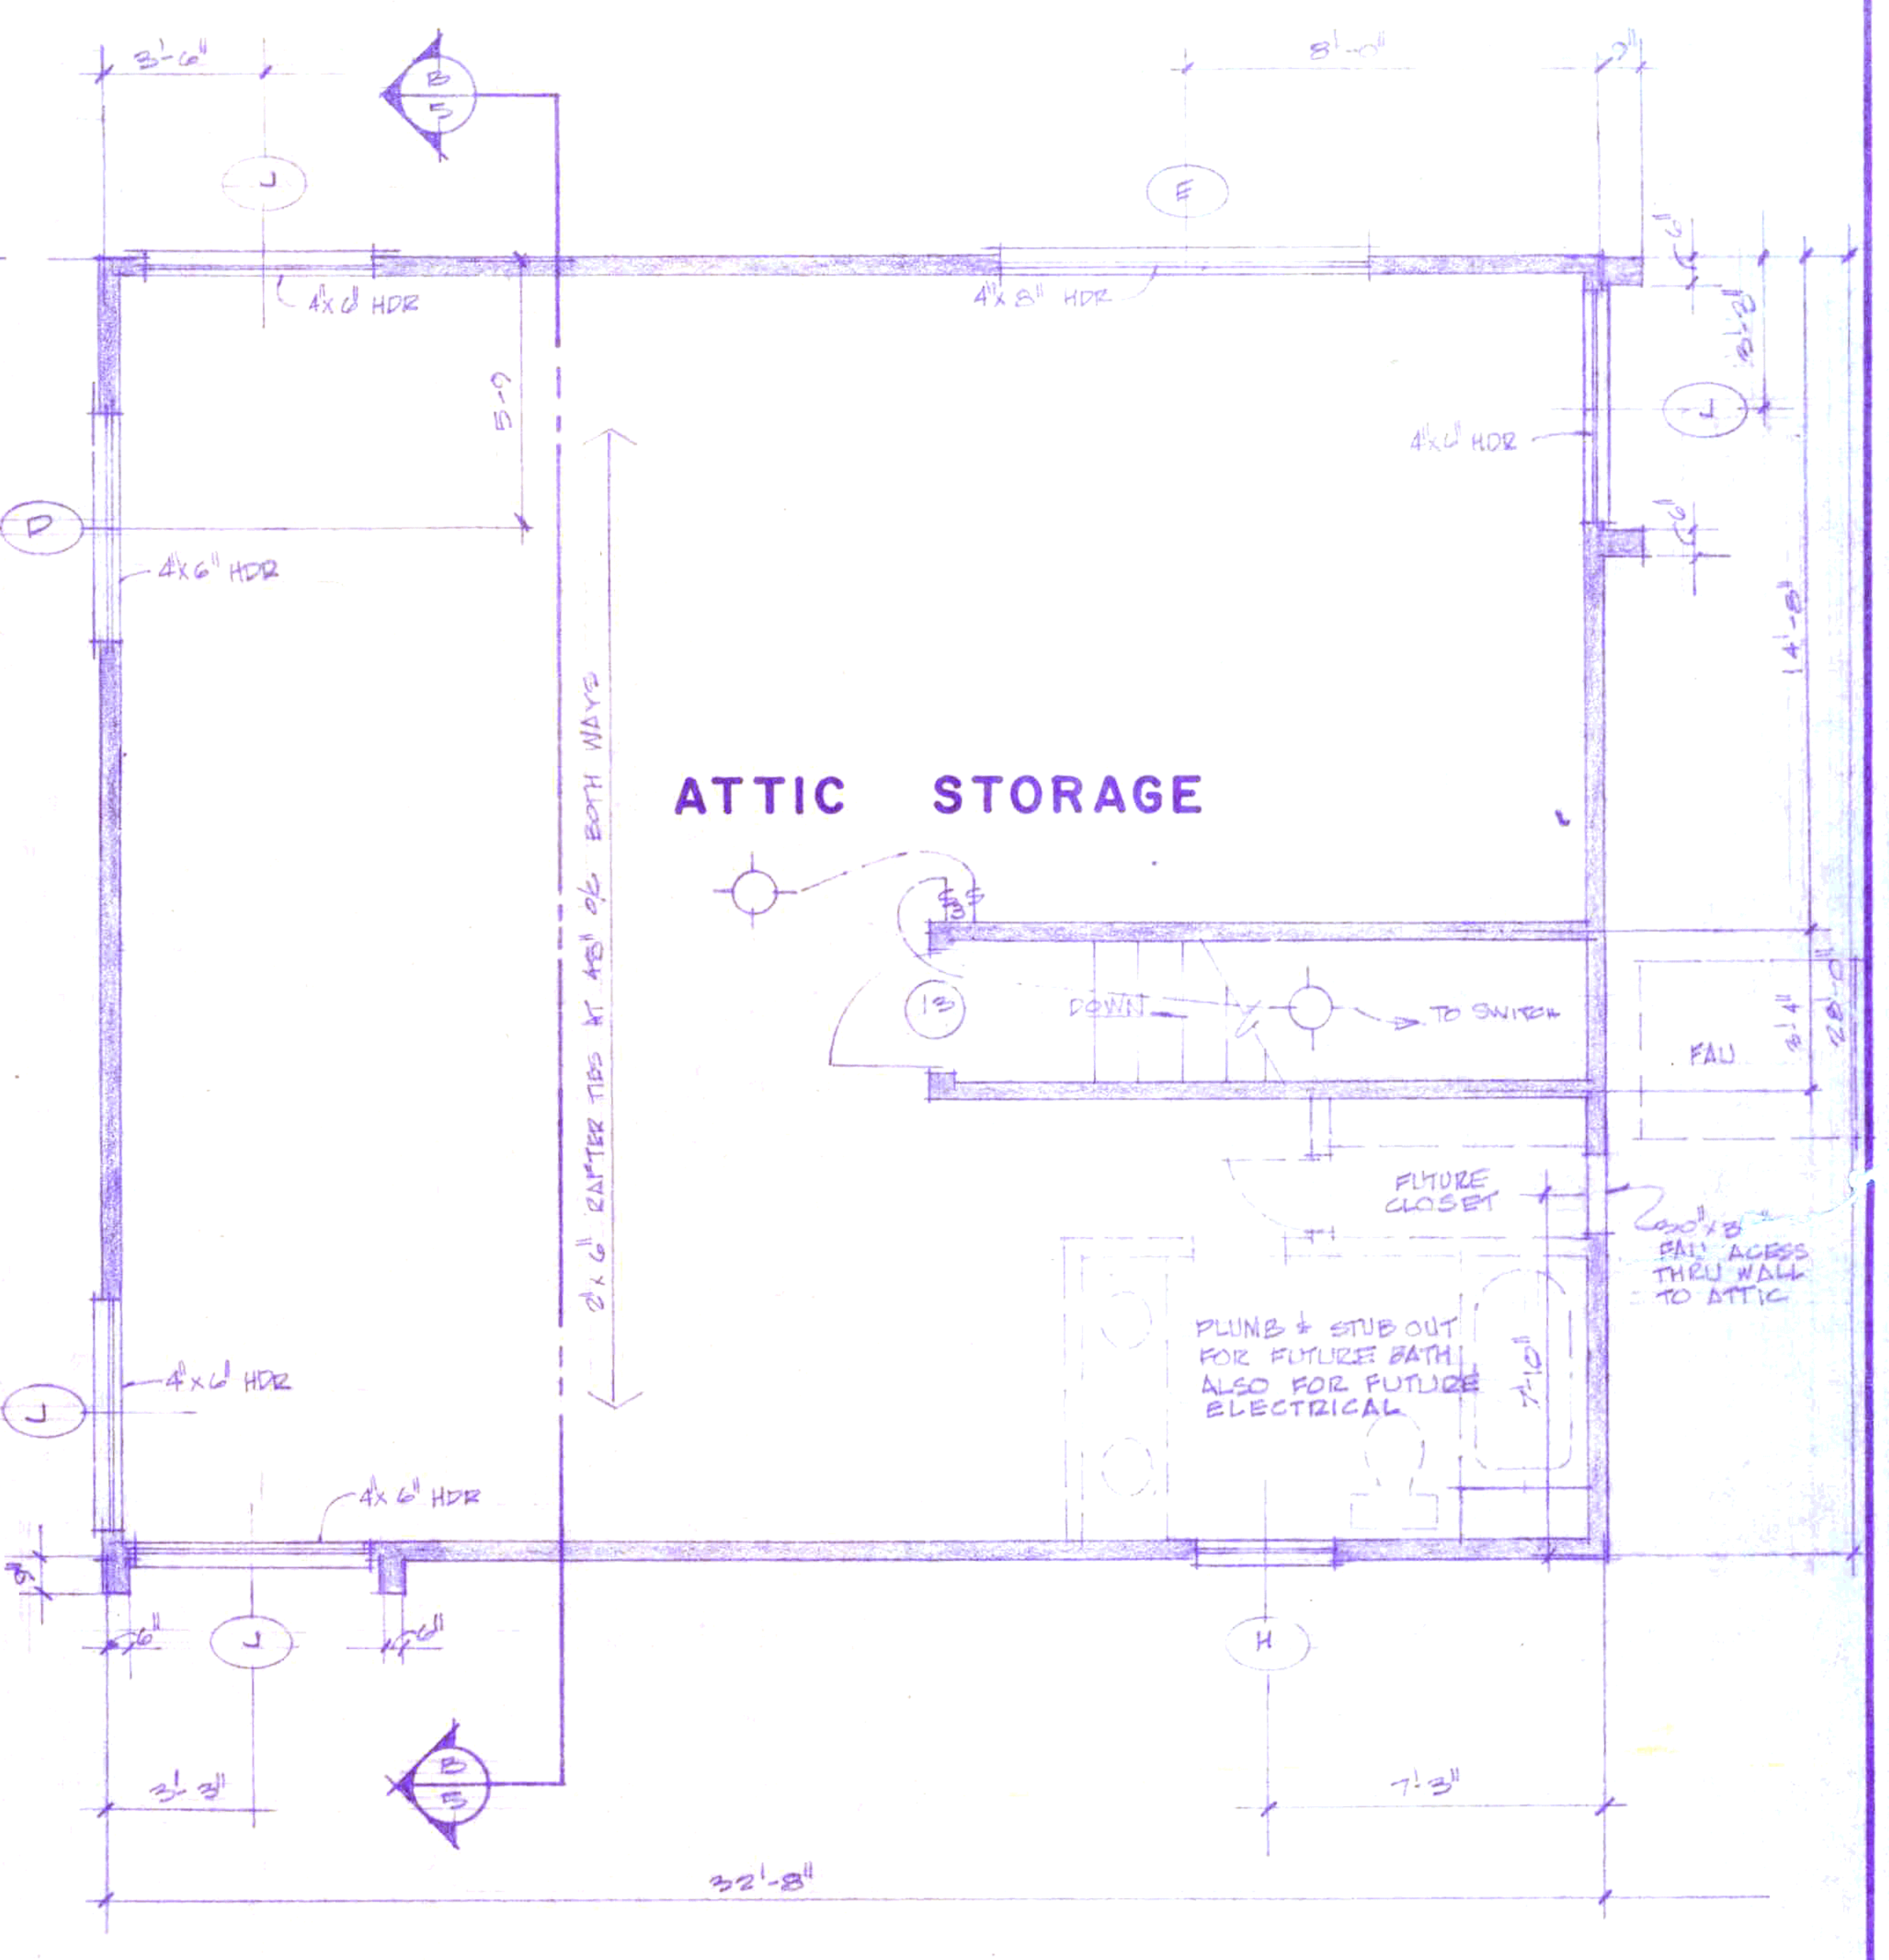

SECOND STORY FLOOR PLAN

ELECTRICAL LEGEND

- ▷ PHONE
- ▶ T.V. OR FM ANT.
- □ P.B. T
- Ⓢ SPEAKER
- ⊖ OUTLET
- ⊣ SWITCH

FINISH SCHEDULE

ROOM	FLOORS: CARPET	FLOORS: SLATE	FLOORS: VINYL	WALLS: DRYWALL	WALLS: WALNUT PANELING	CEILING: DRYWALL	CEILING: EXPOSED BEAM + SHEATHING	CEILING: BLOWN ACCOUS	CEILING: LUMIN. CLG.	REMARKS
ENTRY		●		●				●		
LIVING ROOM	●			●			●			
DINING	●			●			●			
FAMILY ROOM			●		●			●		PANEL ALL WALLS
HALL 1	●			●				●		
HALL 2			●	●		●				
KITCHEN			●	●		●			●	
UTILITY			●	●		●				
BATH 1	●			●		●				
BATH 2			●	●		●				
BATH 3			●	●		●				
DRESSING RM.	●			●		●			●	
MASTER BEDROOM	●			●				●		

ROOMS	FLOORS: CARPET	FLOORS: SLATE	FLOORS: VINYL	FLOORS: CONCRETE	FLOORS: PLYWOOD	WALLS: DRYWALL	WALLS: WALNUT PANELING	WALLS: EXPOSED STUDS	CEILINGS: DRYWALL	CEILINGS: EXPOSED BEAM + SHEATHING	CEILINGS: BLOWN ACCOUS	CEILINGS: LUMI. CLG	CEILINGS: OPEN TO RAFTERS	REMARKS
BEDROOM 2	●					●					●			
BEDROOM 3	●					●					●			
DEN	●					●	●				●			PANEL ONLY ONE WALL
2nd STORY FLOOR					●			●					●	
GARAGE				●				●					●	
STAIRS	●					●			●					

WINDOW SCHEDULE

SYM	SIZE	DESCRIPTION	% OPEN
A	12'-0" x 5'-0" (XOX)	ALUM SLDG	66
B	8'-0" x 4'-0"	" "	50
C	6'-0" x 4'-0"	" "	50
D	6'-0" x 3'-0"	" "	50
E	8'-0" x 2'-0"	" "	50
F	5'-0" x 4'-0"	" "	50
G	7'-0" x 2'-6"	" " (PASS THRU)	50
H	3'-0" x 3'-0"	" " OBS GLAS	50
I	3'-0" x 3'-0"	ALUM SLID.	50
J	5'-0" x 5'-0"	" "	50

DOOR SCHEDULE

ALL CASINGS TO BE MILCORE!

SYM	SIZE	DESCRIPTION	THK	SYM	SIZE	DESCRIPTION	THK
1	3'-0" x 6'-8"	SEE ELEVATION	1 3/4"	13	2'-8" x 6'-8"	SLIDING - H.C. SLAB	1 3/8"
2	2'-8" x 6'-8"	H.C. SLAB EXT. GRD	1 3/8"	14	5'-0" x 6'-8	BI FOLD (PAIR)	-
3	2'-8" x 6'-8"	BEL-AIR	1 3/8"	15	4'-0" x 6'-8"	BI FOLD - (PAIR)	-
4	2'-0" x 6'-8"	FULL LOUVER	1 3/8"	16	2 - 2'-0" x 6-8"	H.C. SEE ELEVATION	-
5	12'-0" x 6'-8"	AL SLD GL. TEMP. GL (XOO)	—	17	3'-6" x 6'-8"	SLIDING - WARDROBE	1 3/8"
6	12'-0" x 6'-8"	" " (OOX)	—	18	6'-0" x 6'-8"	MIRRORED GOLD AN. ALUM	1 3/8"
7	2'-0" x 6'-8"	H.C. SLAB	1 3/8"	19	8'-0" x 6'-8"	BI FOLD (PAIR)	1 3/8"
8	2'-0" x 6'-8"	H.C. " SLIDG	1 3/8"	20	8'-0" x 6'-8"	SL. GL. DR. - STAT.	—
9	2'-4" x 6'-8"	" SLAB	1 3/8	21	6'-0" x 6'-8"	BI FOLD (PAIR)	-
10	2'-6" x 6'-8"	" "	1 3/8"	22	2'-8" x 6'-8"	SLIDING - FULL LOUVER	-
11	2'-6" x 6'-8"	" " (FLUSH)	1 3/8"				
12	2'-8" x 6'-8"	" " (SLIDING)	1 3/8"				

G.L. LEWIS
ENTERPRISES INC.

FLOOR PLAN

550-E EAST CHAPMAN AVENUE
ORANGE, CALIFORNIA

SHT. NO.
3

JOB # A 94 DR & MRS HUNTINGTON RESIDENCE