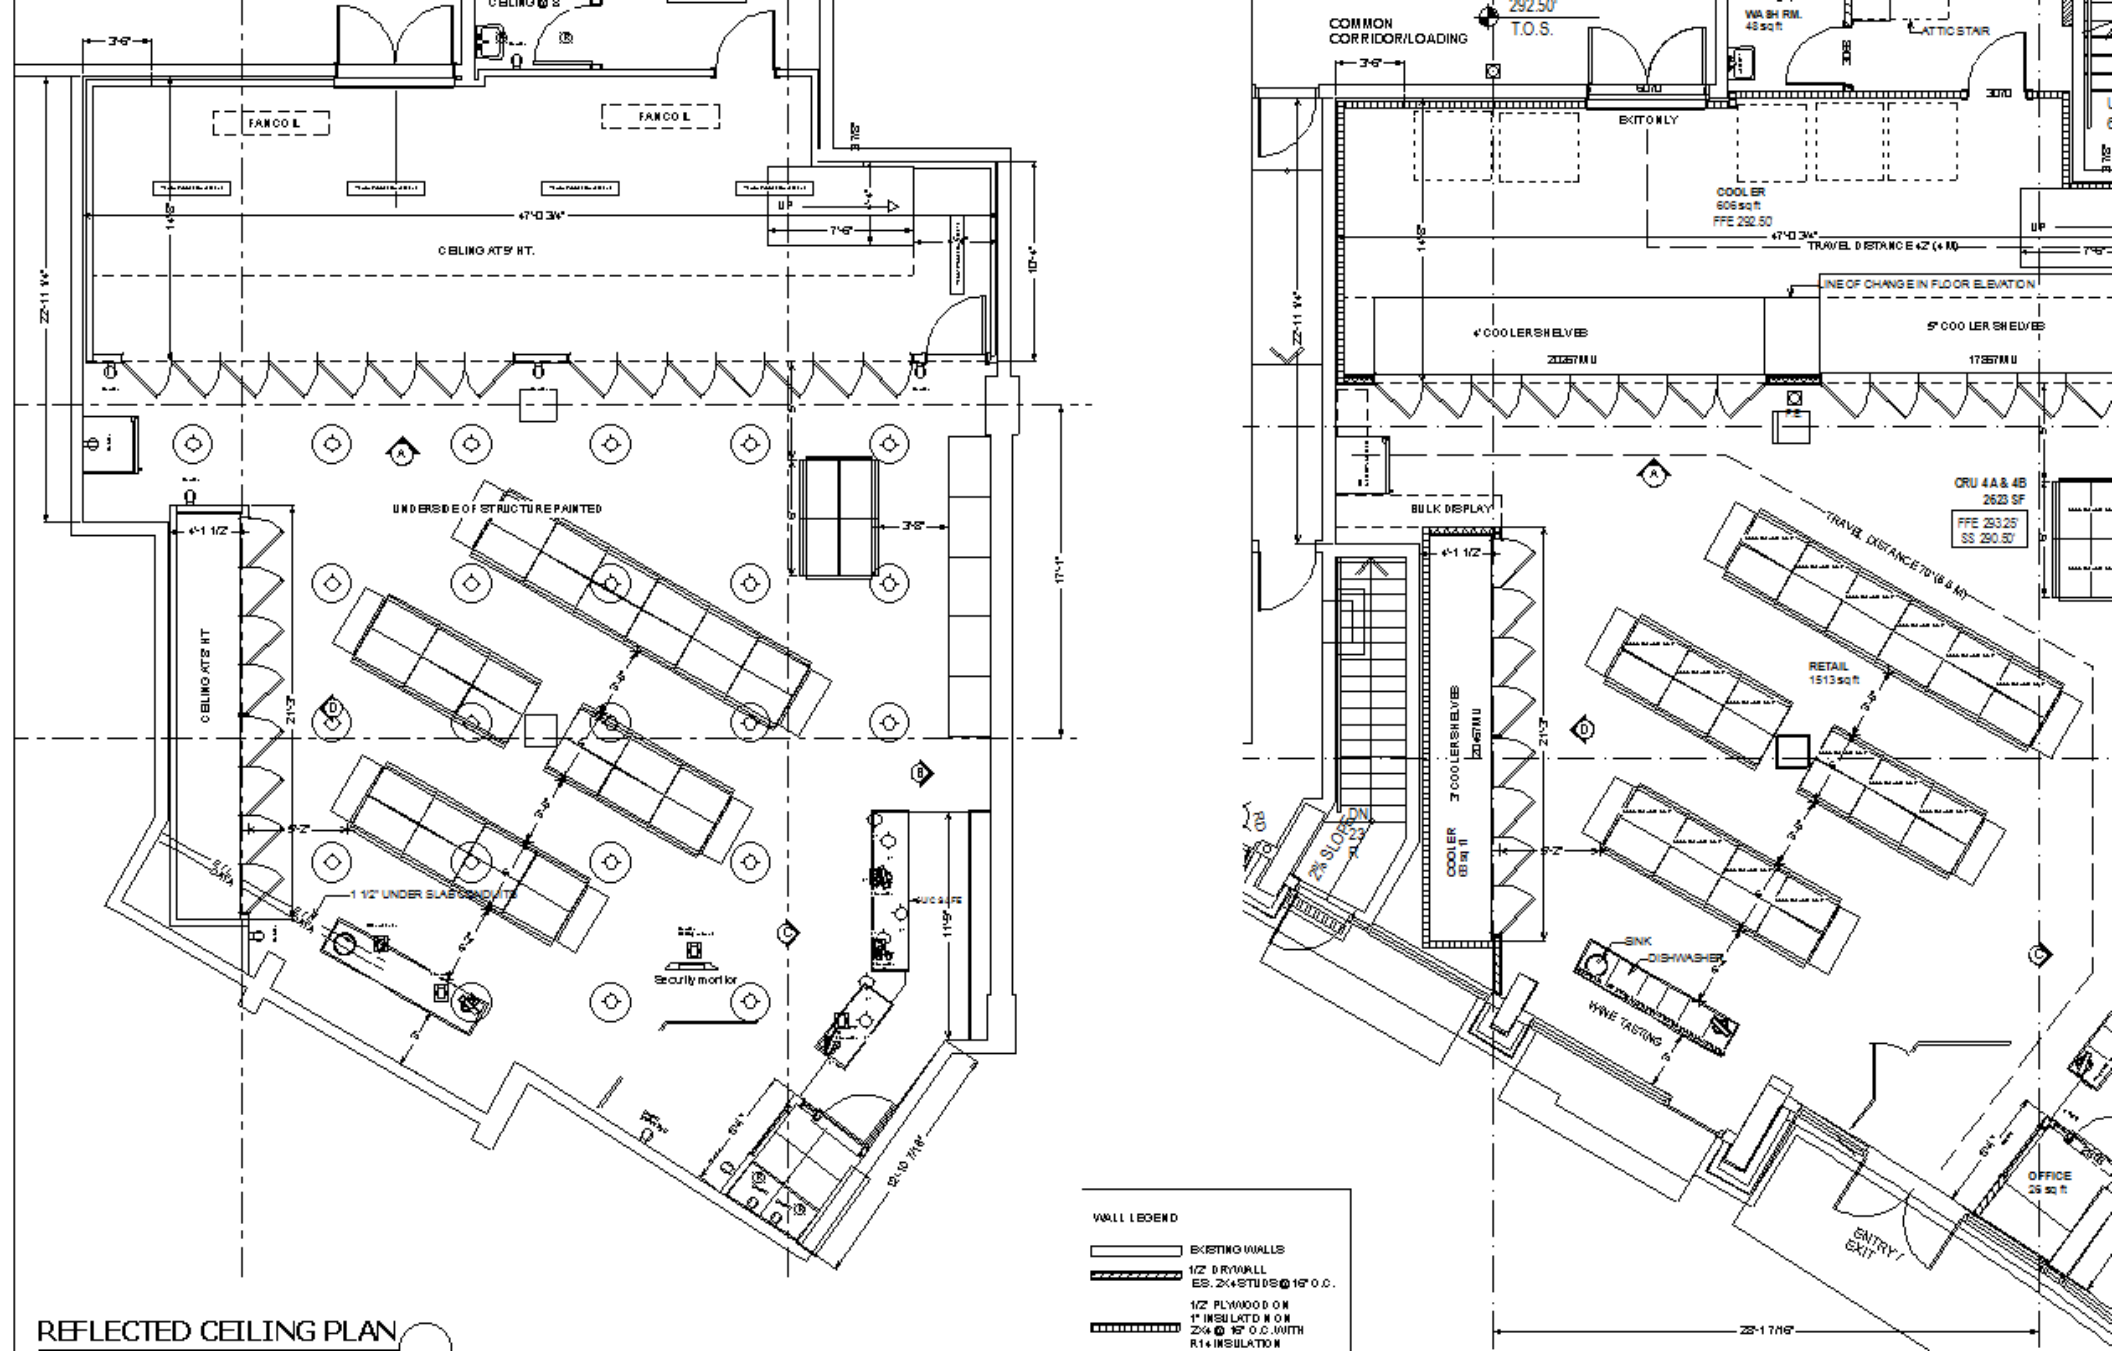


REFLECTED CEILING PLAN