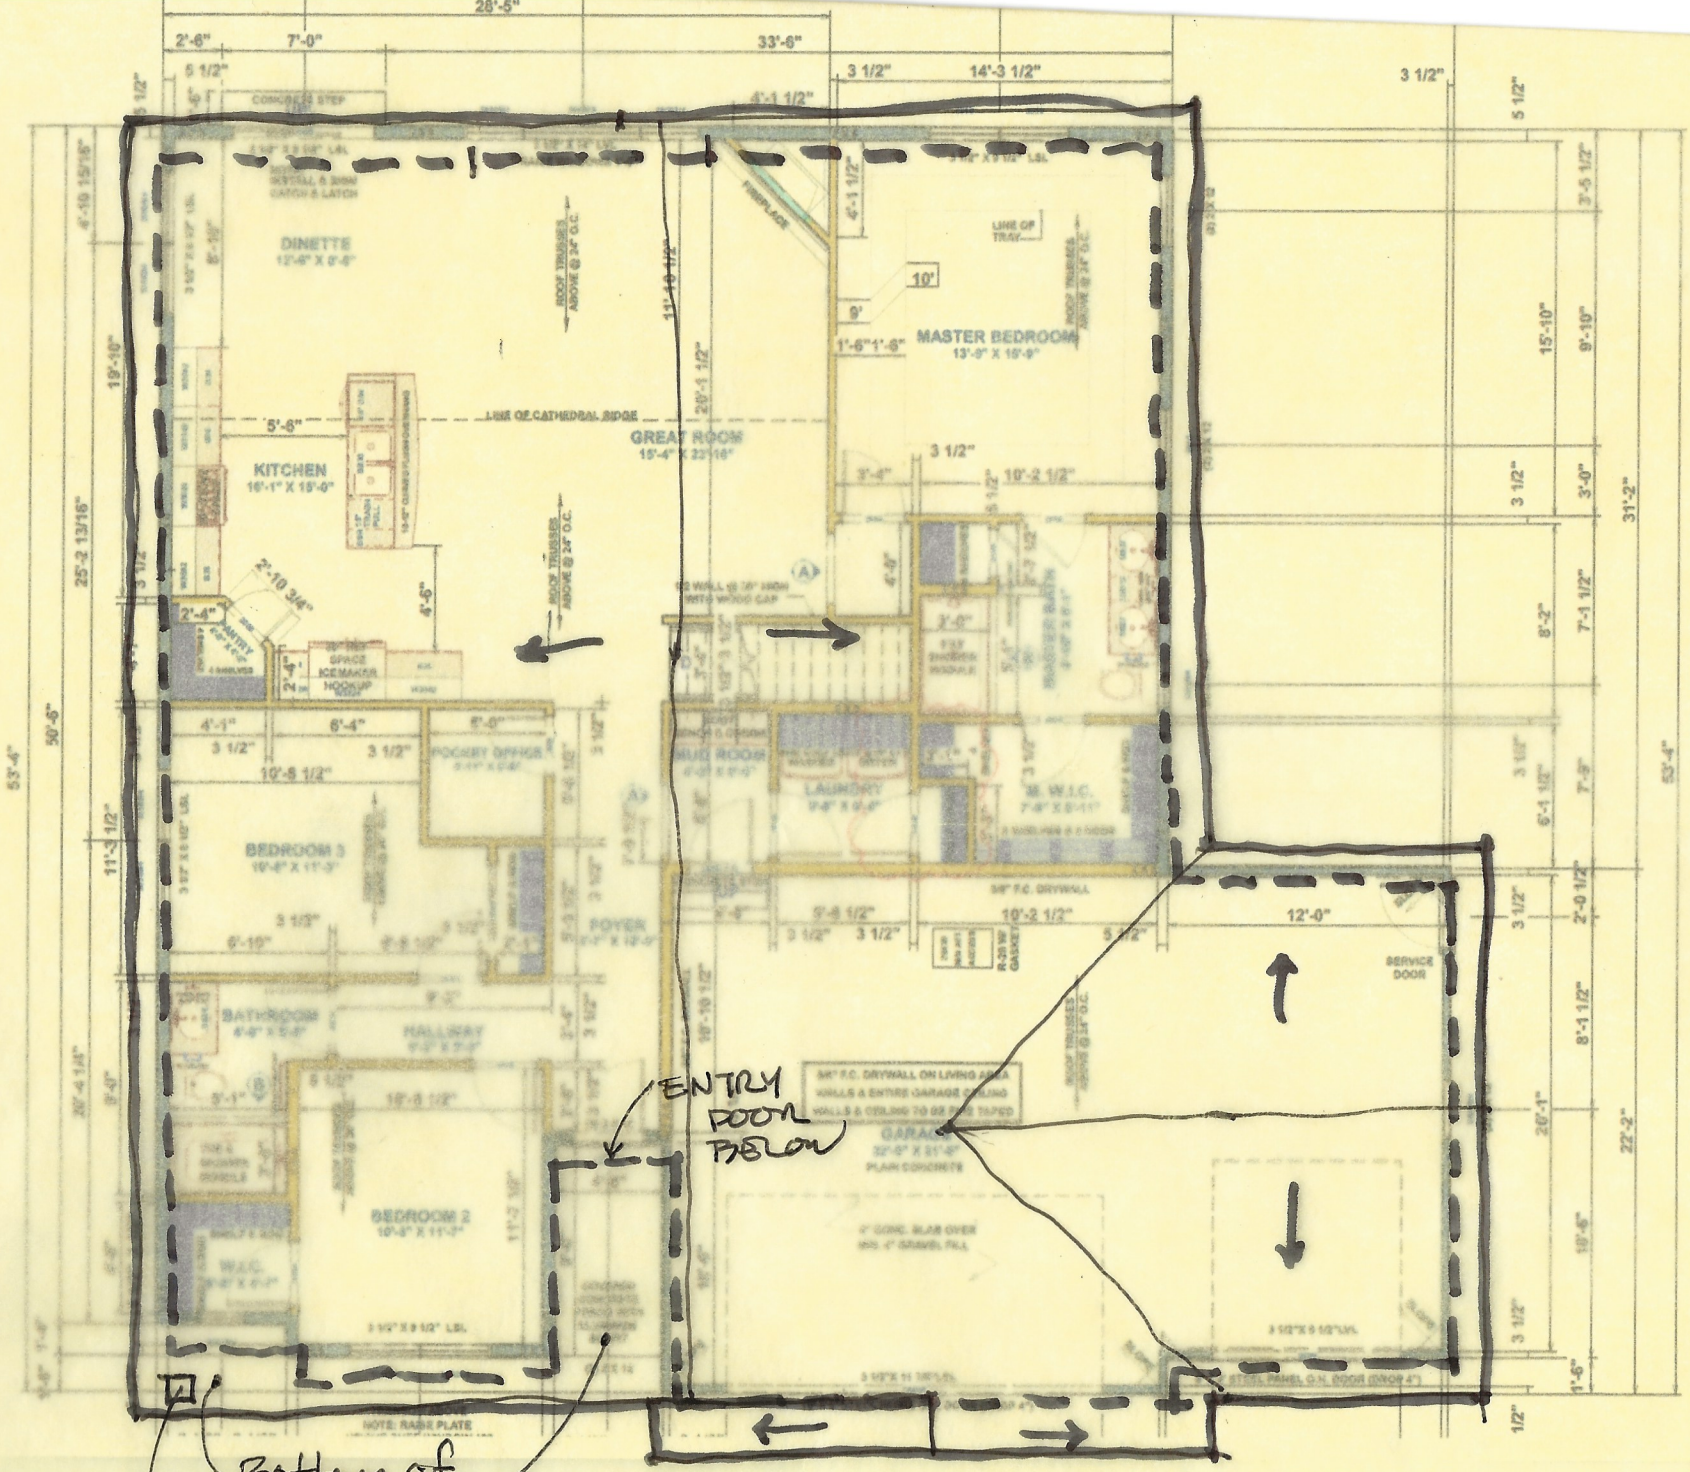

DINETTE
12'-6" X 9'-6"
KITCHEN
16'-1" X 15'-0"
GREAT ROOM
15'-4" X 22'-10"
MASTER BEDROOM
13'-0" X 15'-9"
POCKET OFFICE
BEDROOM 3
10'-6" X 11'-3"
FOYER
BATHROOM
HALLWAY
BEDROOM 2
10'-6" X 11'-3"
W.I.C.
MUD ROOM
LAUNDRY
M. W.I.C.
GARAGE
32'-0" X 31'-0"
SERVICE DOOR
ENTRY DOOR BELOW
Bottom of Soffit
CORNER COL.
OPTION 3 ROOF