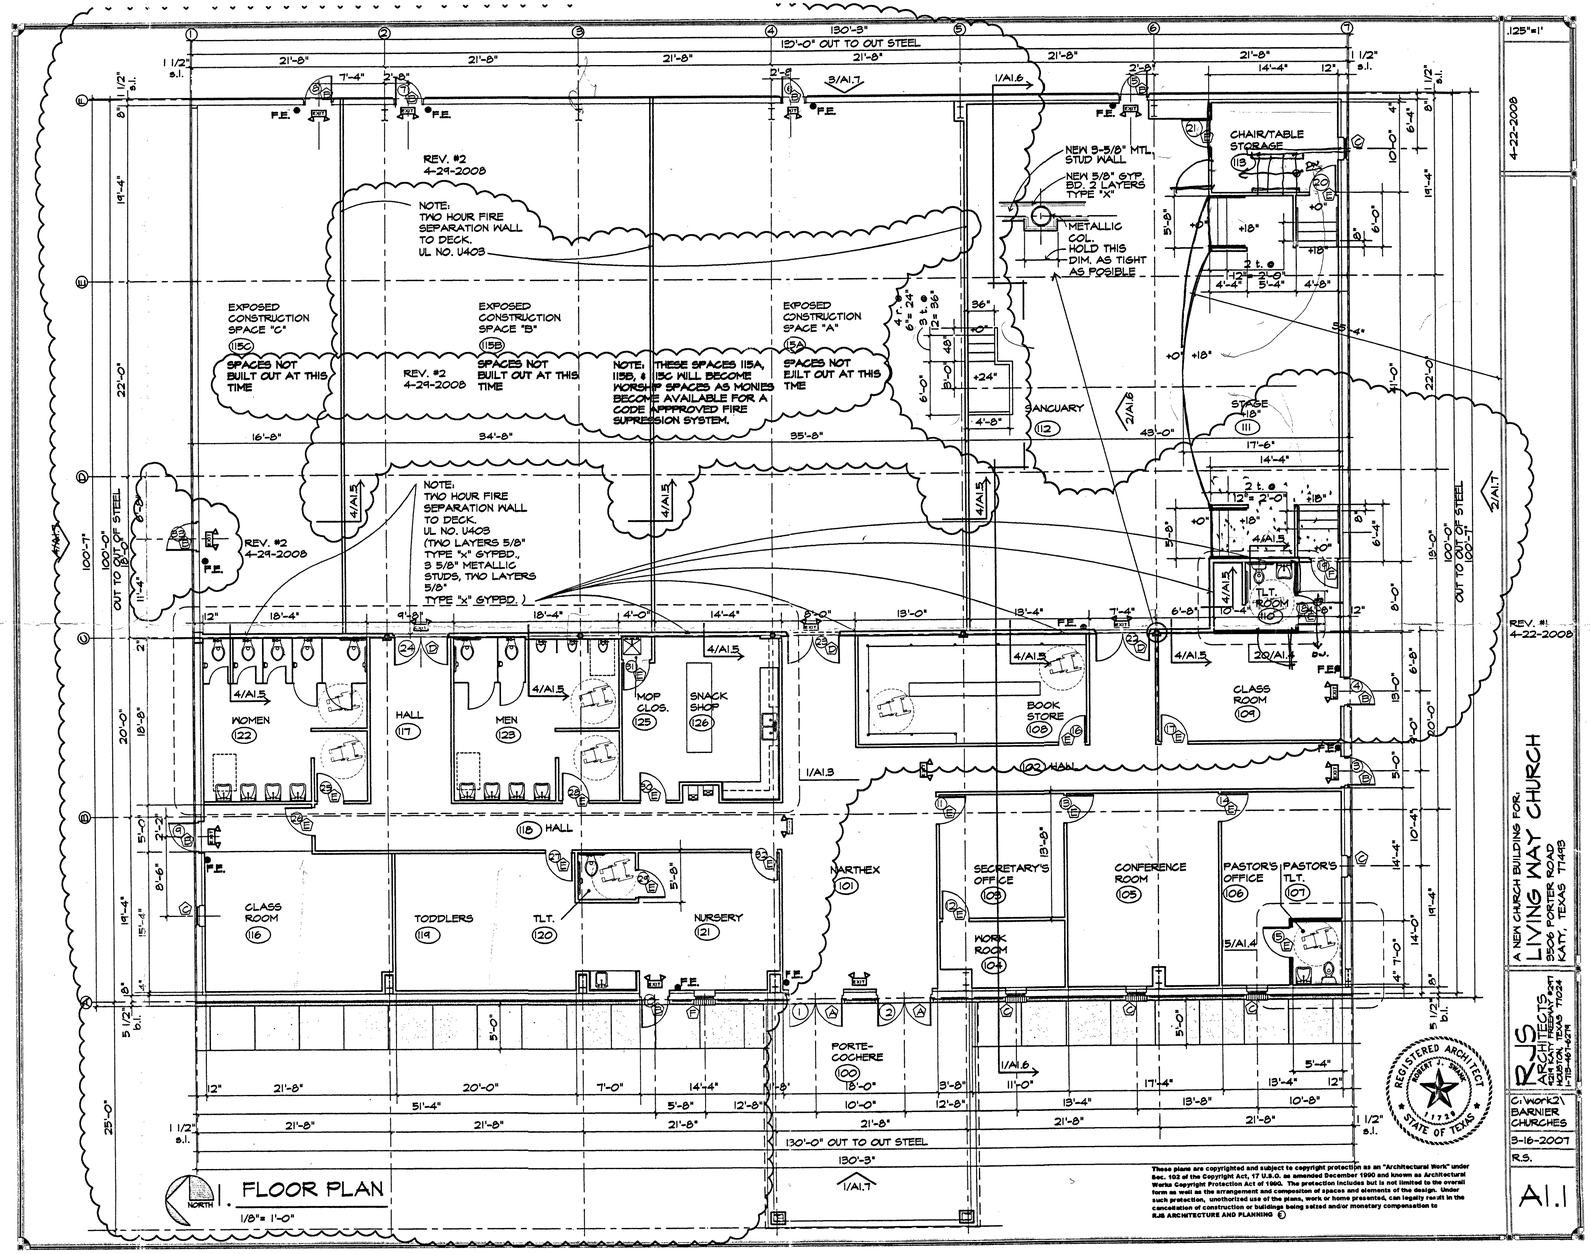

1. FLOOR PLAN

1/8" = 1'-0"

These plans are copyrighted and subject to copyright protection as an "Architectural Work" under Sec. 102 of the Copyright Act, 17 U.S.O. as amended December 1990 and known as Architectural Works Copyright Protection Act of 1990. The protection includes but is not limited to the overall form as well as the arrangement and composition of spaces and elements of the design. Under such protection, unauthorized use of the plans, work or home presented, can legally result in the cancellation of construction or buildings being seized and/or monetary compensation to RJS ARCHITECTURE AND PLANNING ©

REGISTERED ARCHITECT
ROBERT J. SHANE
11729
STATE OF TEXAS

.125"=1'

4-22-2008

REV. #1
4-22-2008

A NEW CHURCH BUILDING FOR:
LIVING WAY CHURCH
3506 PORTER ROAD
KATY, TEXAS 77493

RJS ARCHITECTS
ROBERT J. SHANE
CHRISTOPHER J. HEGNAUER
HOUSTON, TEXAS 77024
713-464-8477

C:\work2\
BARNIER
CHURCHES

3-16-2007

R.S.

A1.1