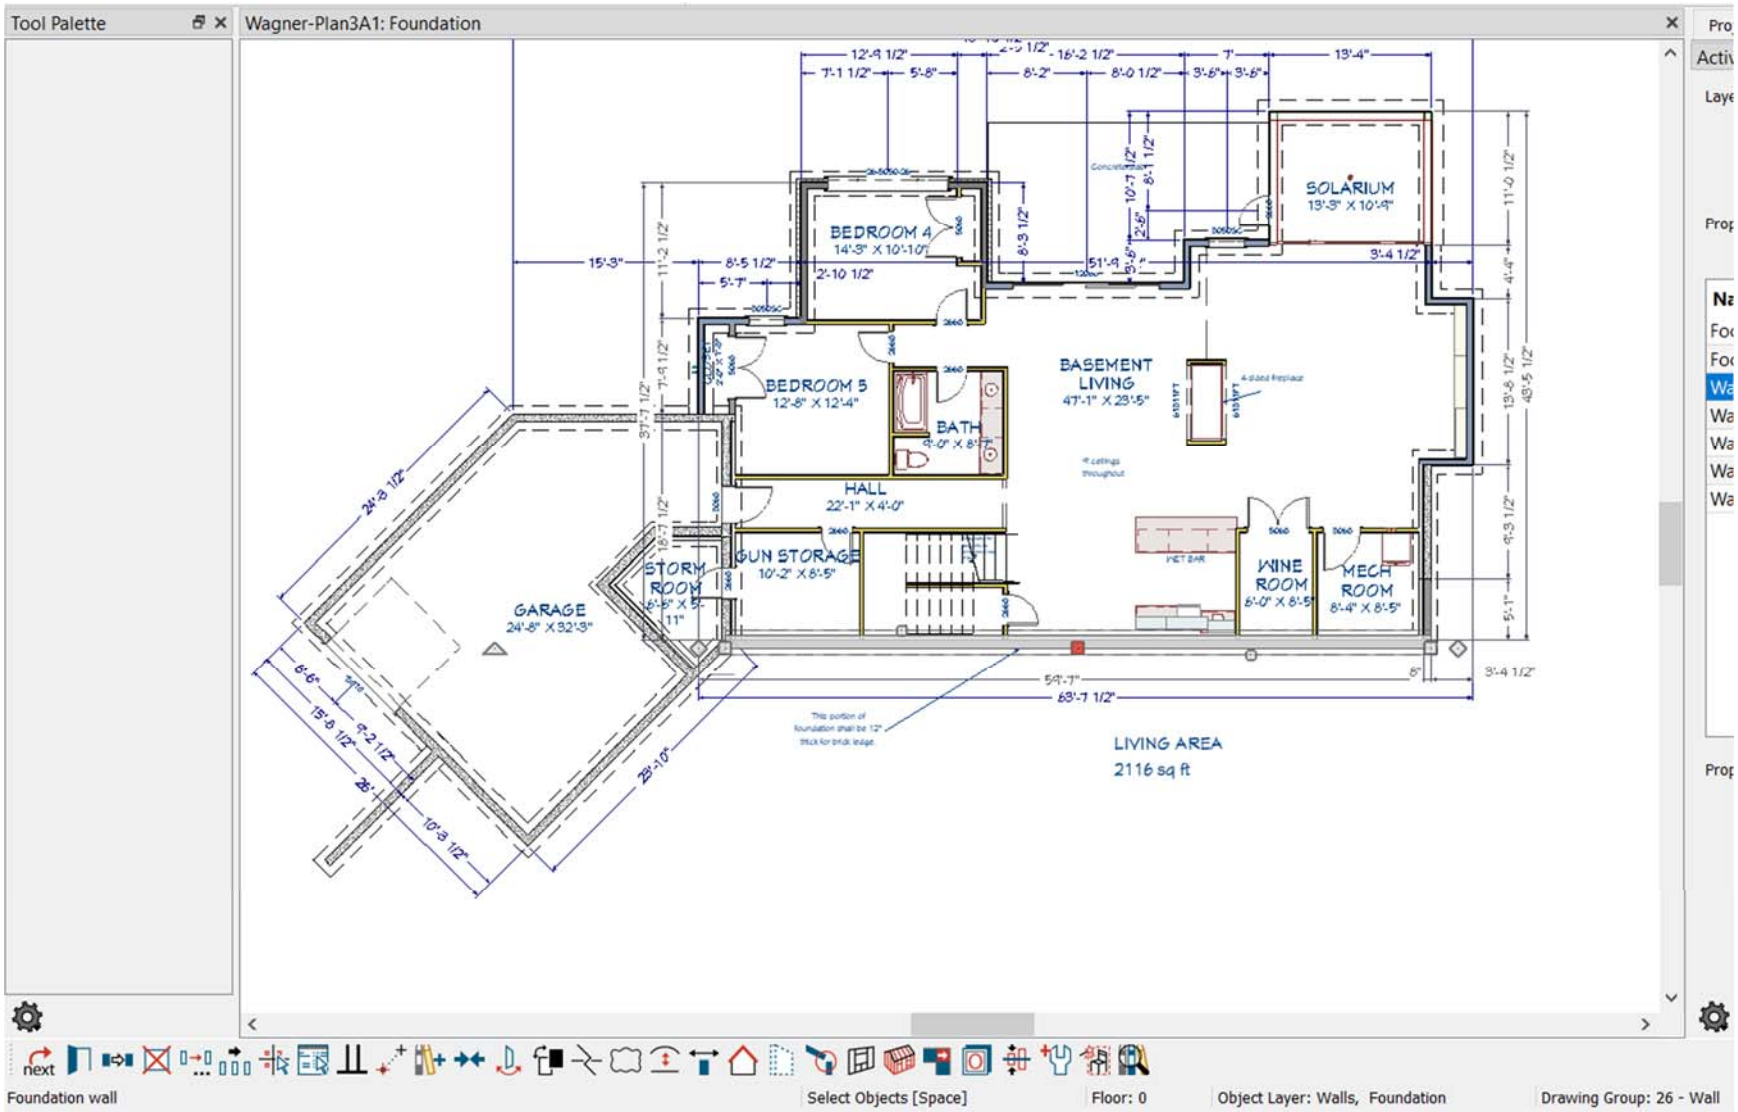
Tool Palette
Wagner-Plan3A1: Foundation
BEDROOM 4
14'-3" X 10'-10"
SOLARIUM
13'-3" X 10'-9"
BEDROOM 5
12'-8" X 12'-4"
BATH
BASEMENT LIVING
47'-1" X 23'-5"
HALL
22'-1" X 4'-0"
GUN STORAGE
10'-2" X 8'-5"
STORM ROOM
WET BAR
WINE ROOM
6'-0" X 8'-5"
MECH ROOM
8'-4" X 8'-5"
GARAGE
24'-8" X 32'-3"
LIVING AREA
2116 sq ft
Foundation wall
Select Objects [Space]
Floor: 0
Object Layer: Walls, Foundation
Drawing Group: 26 - Wall