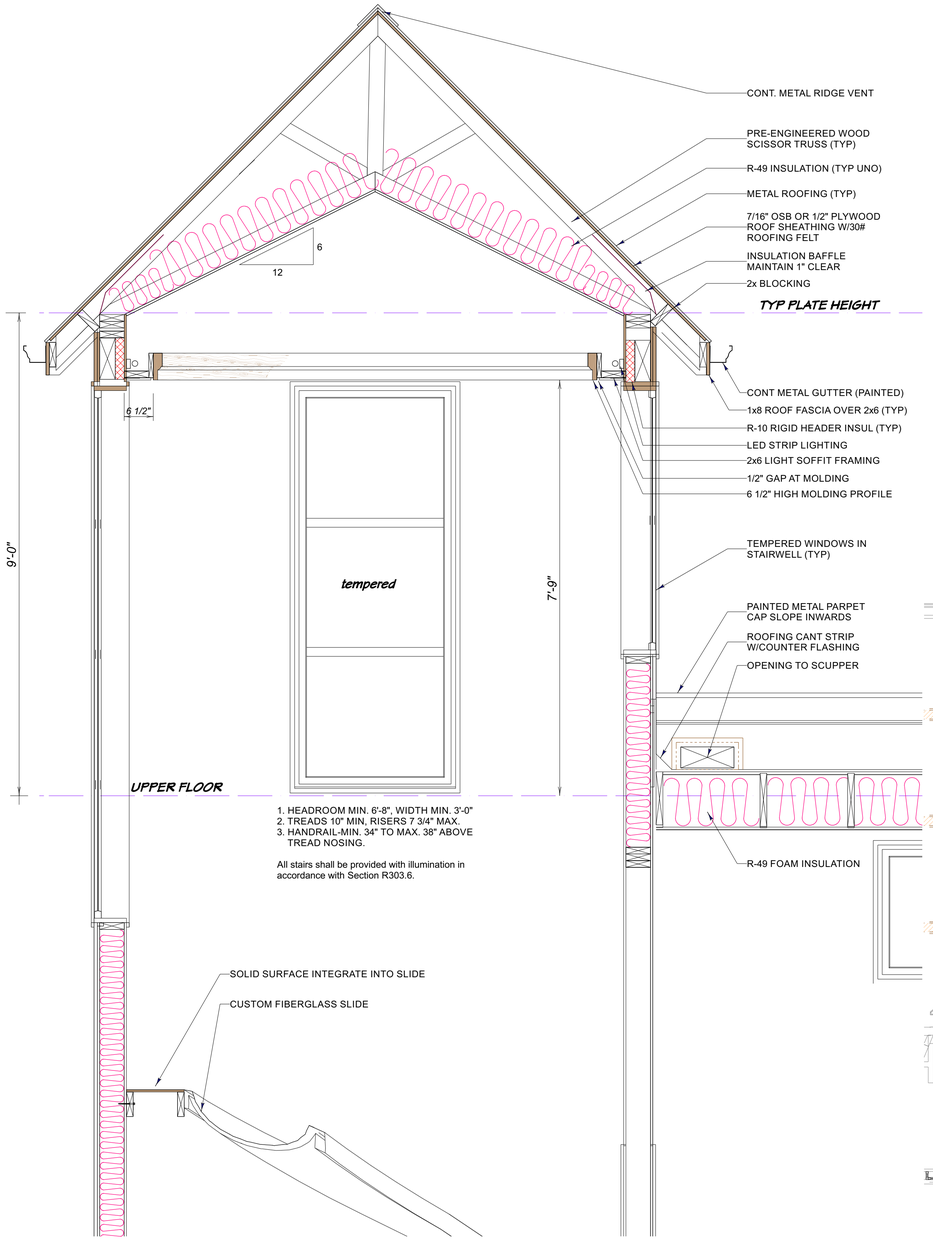

N STAIRWAY SECTION

SCALE: 3/4" = 1' - 0"

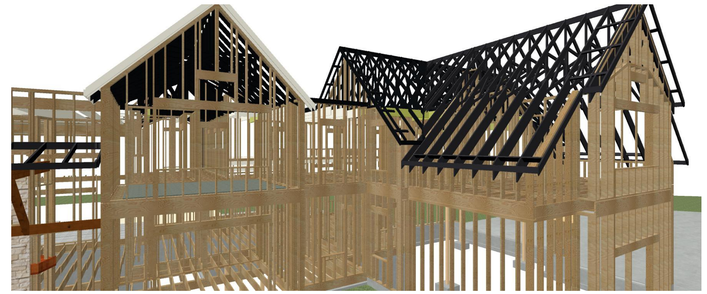

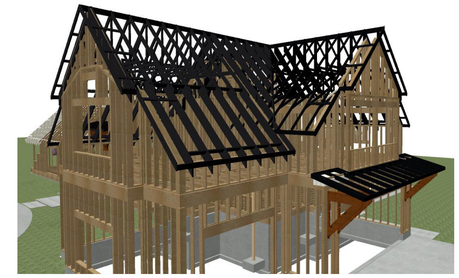

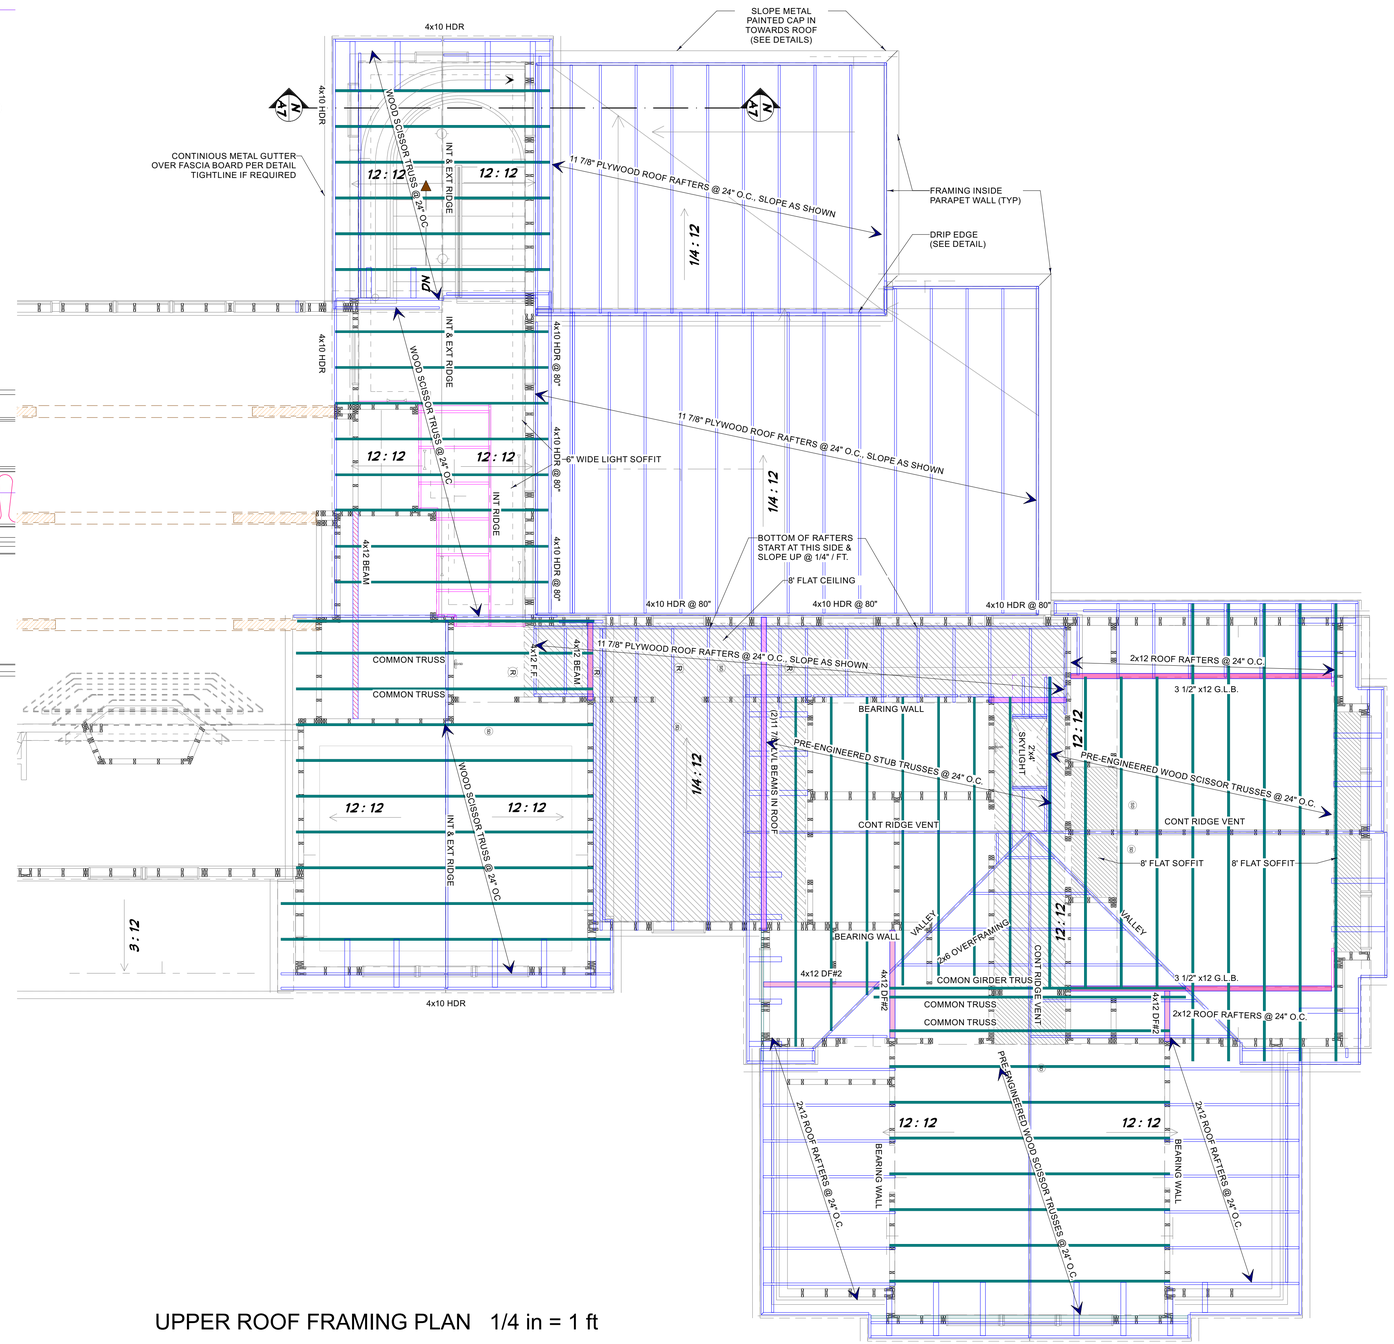

UPPER ROOF FRAMING PLAN 1/4 in = 1 ft

DESIGN
14241 NE WOODINVILLE-DUVALL RD #224
WOODINVILLE, WA. 98072
JT@myjtdesign.com TEL: (425)444-3385

BEAN CUSTOM HOME
2215 244TH AVE NE, SAMMAMISH, WA. 98074
PARCEL #: 2725069060

SHEET NAME: UPPER FLOOR PLAN

FILE NAME: FILE NAME

JOB NO.: 2014X

DRAWN BY: -=JT=-

DATE: 2/15/2015

SHEET NO.: A7